
Do not scale off this drawing. All discrepancies to be reported to Portakabin Limited.

SL102 Solus Building

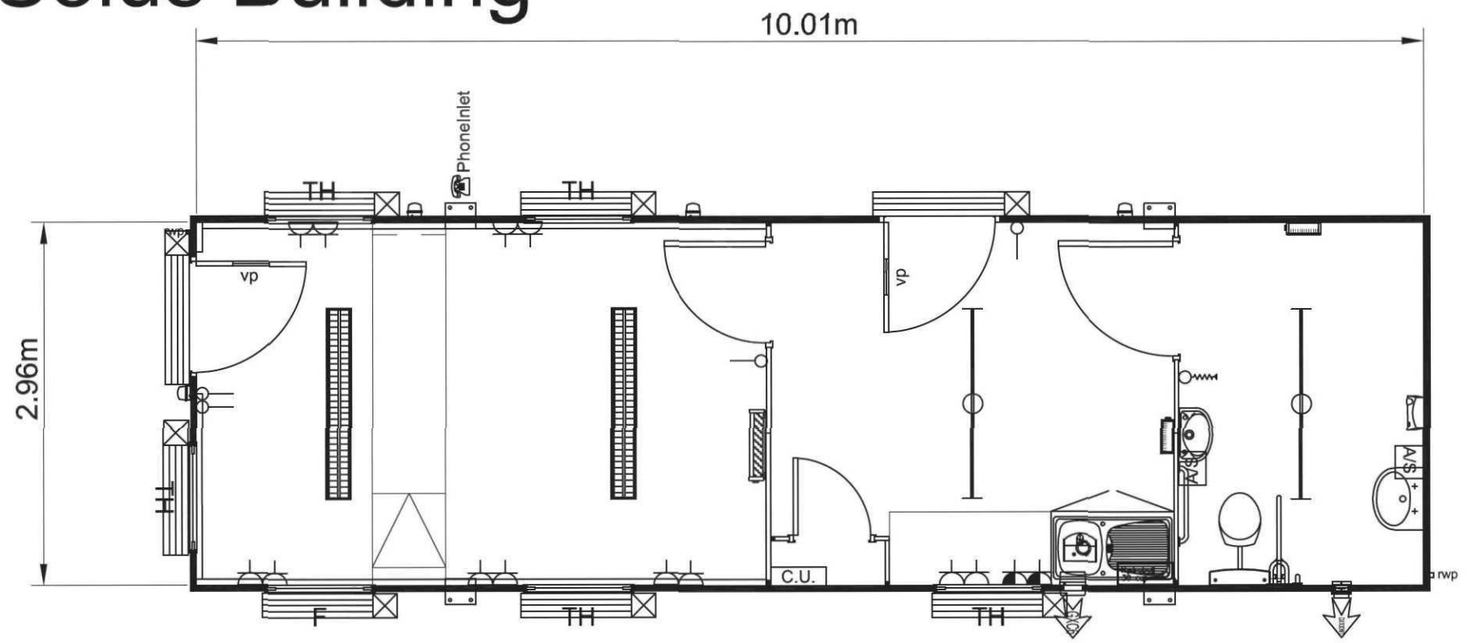

Non slip vinyl throughout
Marine ply floor
Weight of building 3624kg approx
Exclusions
Leisure mooring electrics
Telecom installation
Please note internal walls are polyester steel and doors are plastisol steel
Dog leg ramp

C.U.	Single phase consumer unit		100mm extract fan c/w time delay
	2 gang switched socket		
	2 gang switched socket (Mounted above worktop)		150mm extract fan
	2KW H/L fan Heater		3hr, N/M emergency light
	2KW undersink water heater		3hr, N/M emergency light c/w legend
Hydroboil 30 cup	Water Boiler 30 cup		Emergency light key test switch
A/S	3KW auto sensor oversink water heater for disabled WC		1 gang, 1 way light switch
	1 x 58w, 1.5m fluorescent fitting c/w CPD51 diffuser		1 way pull switch
	100w bulkhead light c/w PIR		Roller shutter
	2KW Hand dryer		3 compartment trunking

Floor Area 29.60 m^2
Ceiling Height 2.3 m

Window Key
F = Fixed
TH = Top Hung

Rev	Item	Name	Date
.	-	.	.

Portakabin®

Portakabin Limited Huntington York YO32 9PT
Telephone 01904 611655 Fax 01904 611644

Project	SUTTON BRIDGE MARINA	
Client	LINCOLNSHIRE COUNTY COUNCIL	
Title: FLOOR PLAN	Date: 19.12.11	Drawn: S GAINS
	Scale: 1:50 @ A3	
	Drg. No.: 500003551	Rev.: .

© Portakabin Limited 2010 This drawing is the property of Portakabin Limited, it must not be copied or reproduced or divulged to anyone without written permission.