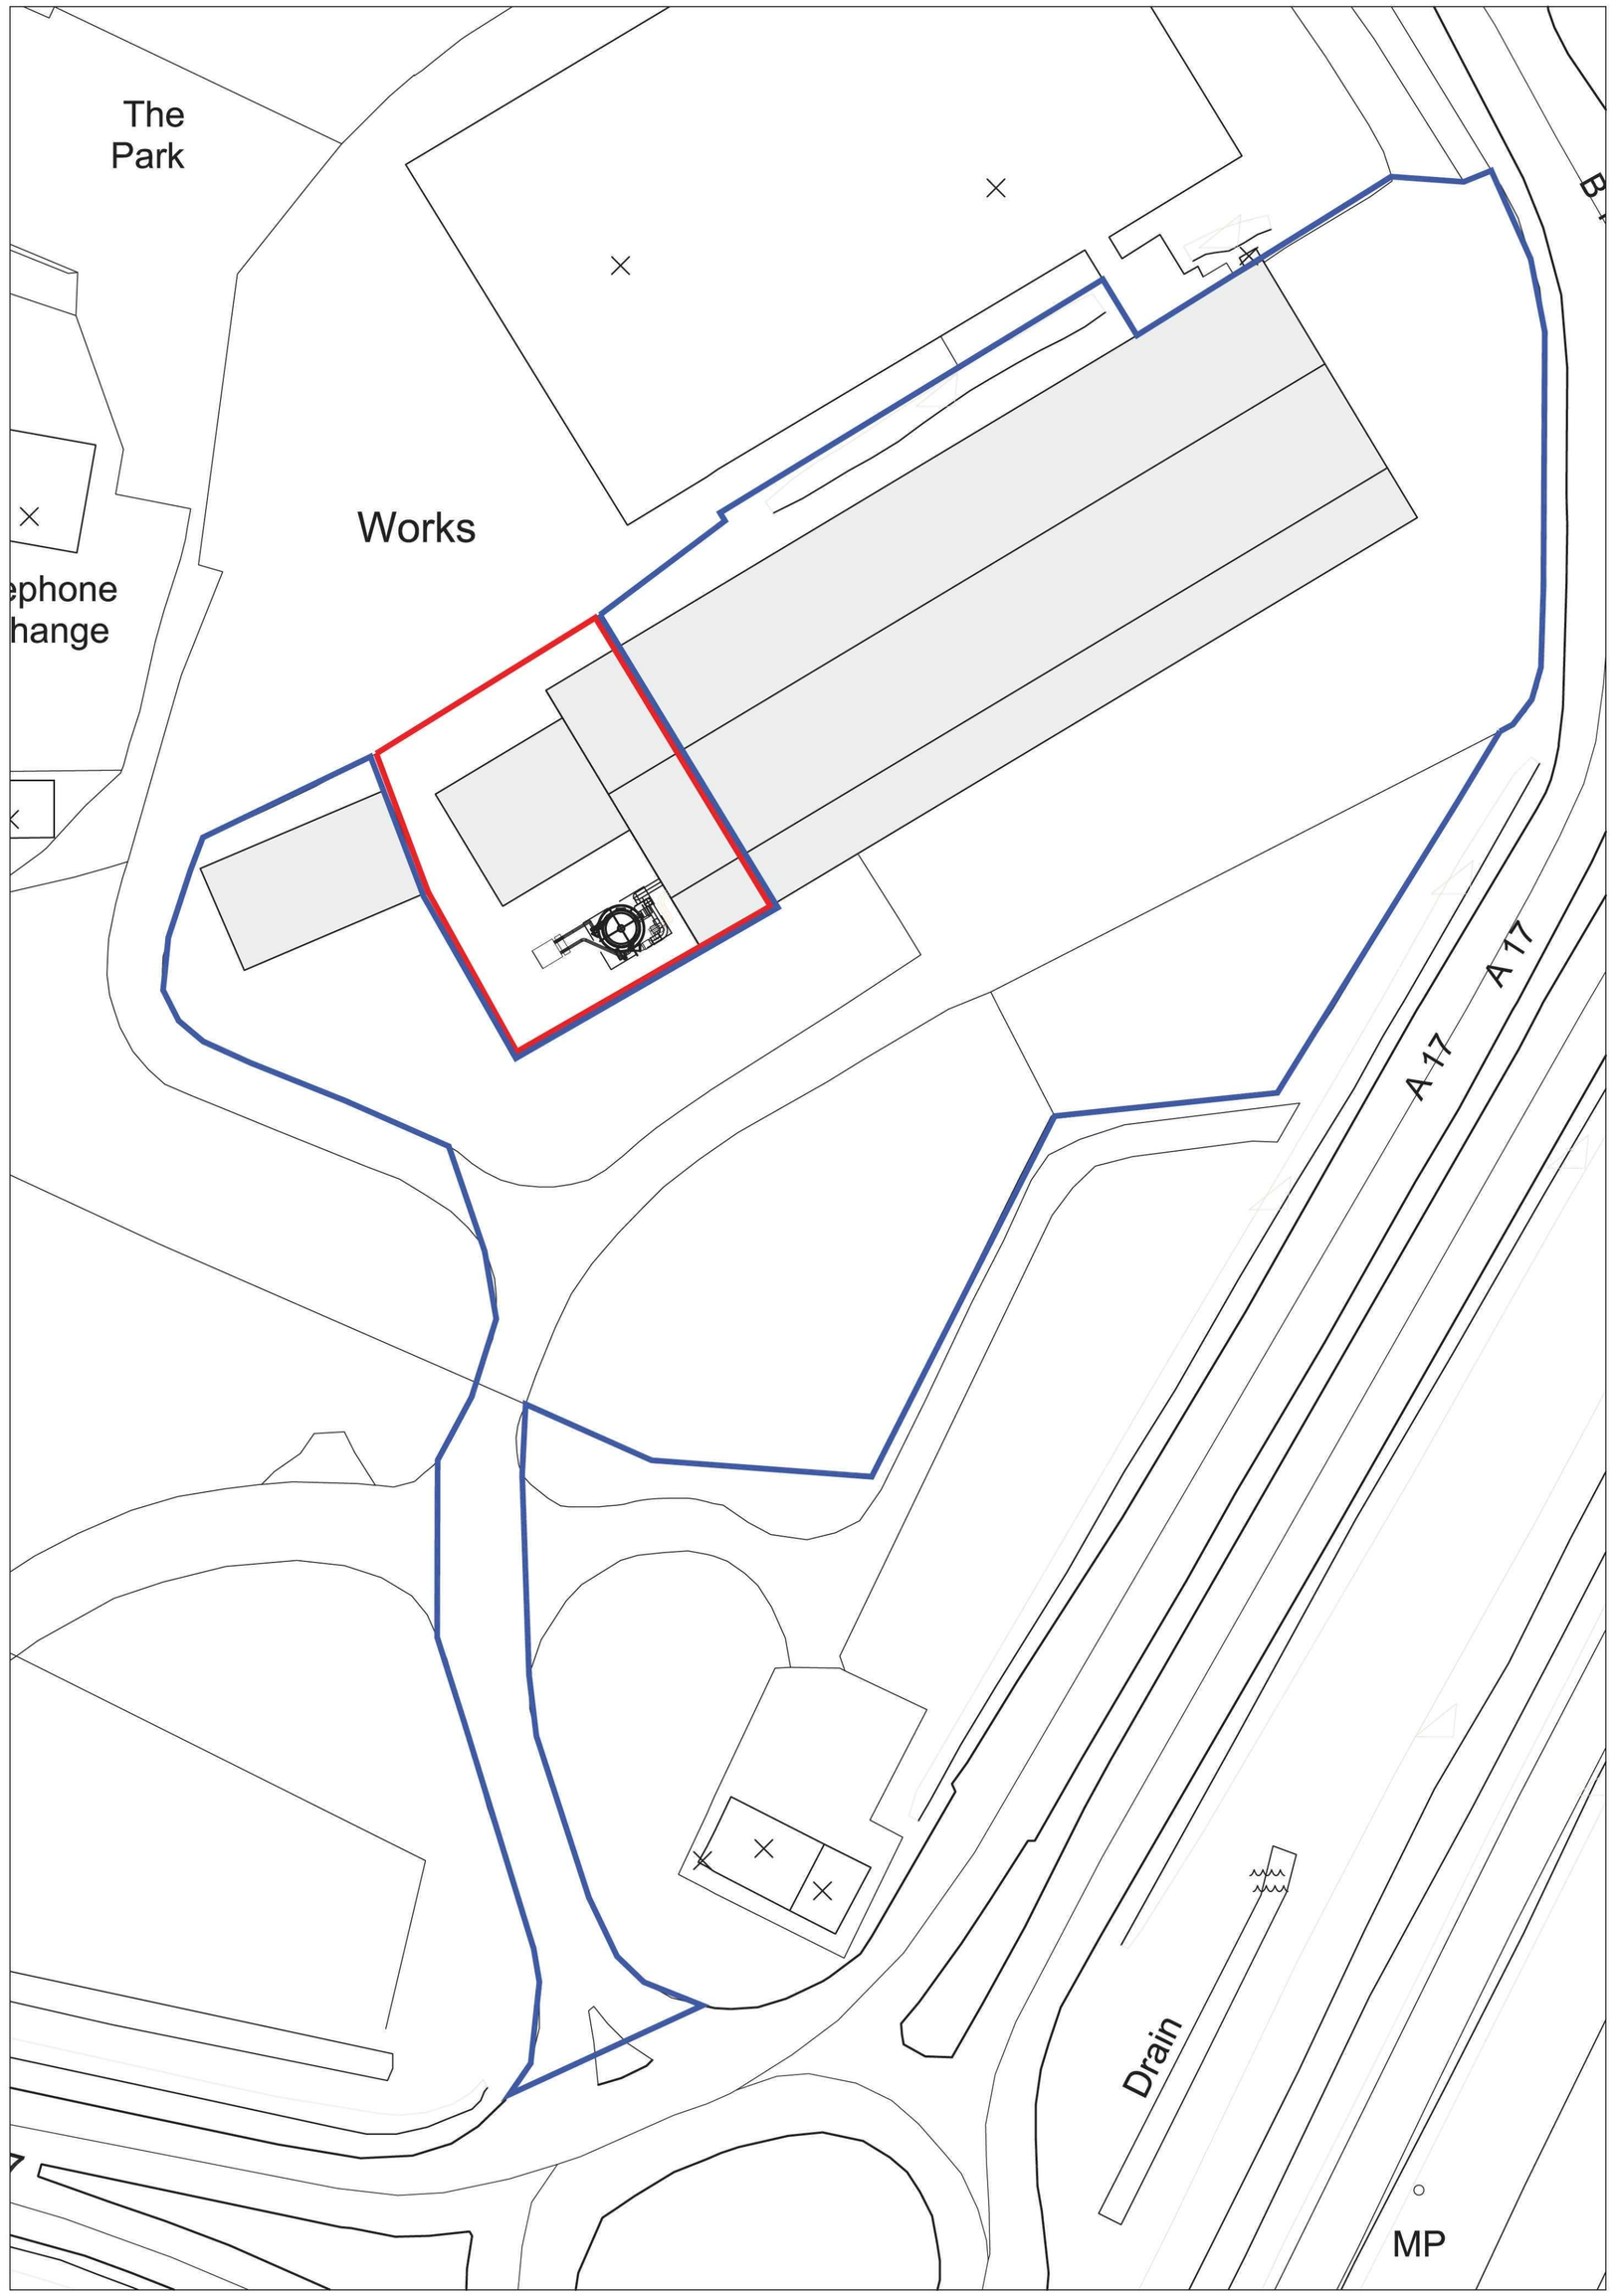

Site Plan 1:500

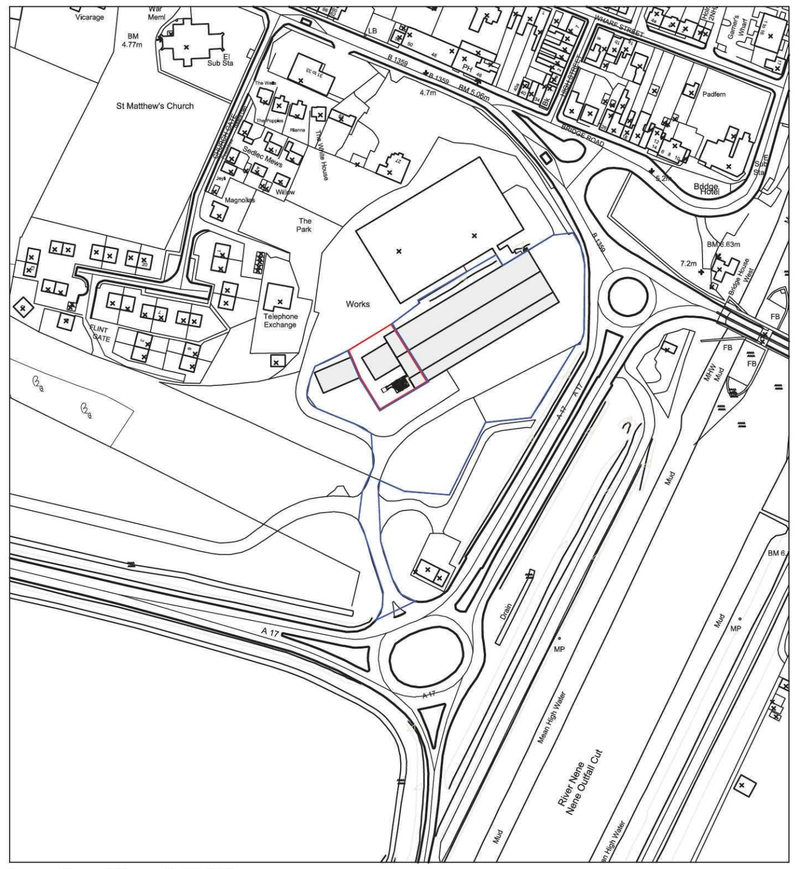

Location Plan 1:2500

Peter Humphrey Associates Ltd.
ARCHITECTURAL DESIGN AND BUILDING

PROJECT

PROPOSED DUST EXTRACTOR UNIT
FIELDBINDER UK LTD
A17 / BRIDGE ROAD ROUNDABOUT
TYDD BANK
SUTTON BRIDGE
SPALDING
PE12 9XE

CLIENT

Mr S Smeeth

DATE Dec 2006 SCALE As Shown JOB No. 4014/01

DO NOT SCALE FROM THIS DRAWING

COPYRIGHT: THIS DRAWING MUST NOT BE ISSUED, LOANED OR COPIED
WITHOUT THE CONSENT OF PETER HUMPHREY ASSOCIATES

Peter Humphrey Associates
ARCHITECTURAL DESIGN AND BUILDING
TELEPHONE 01945 466 966
FAX 01945 466 433
E-MAIL: pha_ltd@btconnect.com
30 OLD MARKET WISBECH CAMBS PE13 1NB
Chartered Institute of Architectural Technologists