



5563
9.82ha
2·43
5561
2·31


1. Builder to check all dimensions on site before work commences.
2. This drawing is the copyright of L A Building Design and shall not be copied or reproduced without written permission.
3. See also drawing nos. 05/01/1 & 2 together with Schedule document Specification Notes for Building Regulations

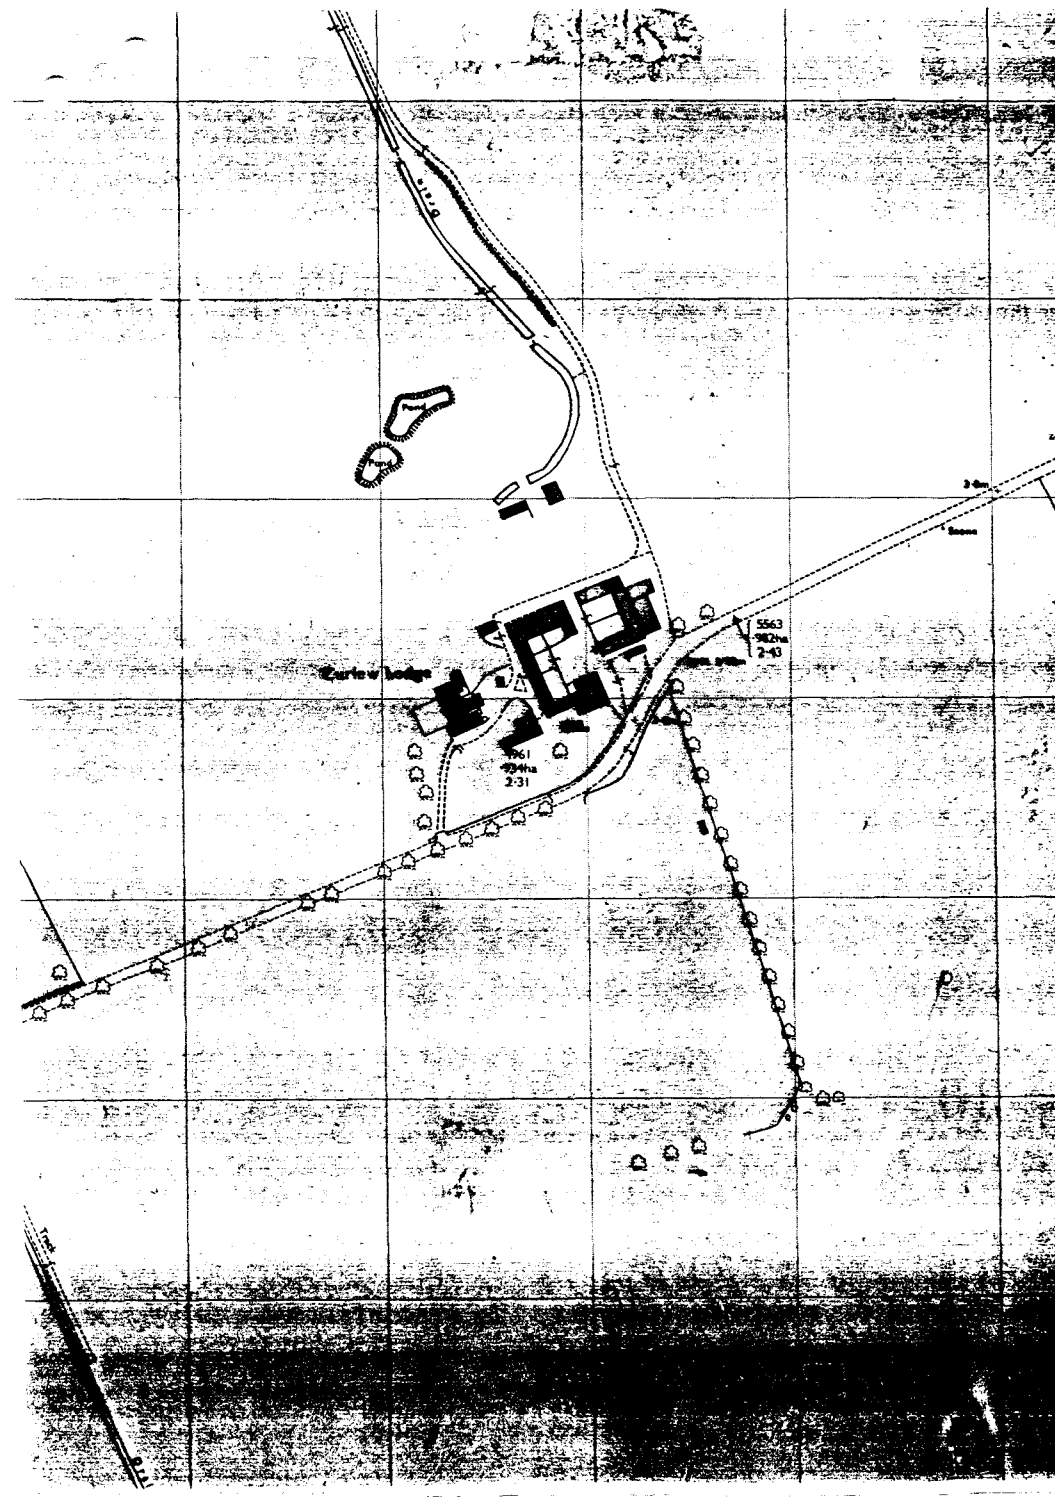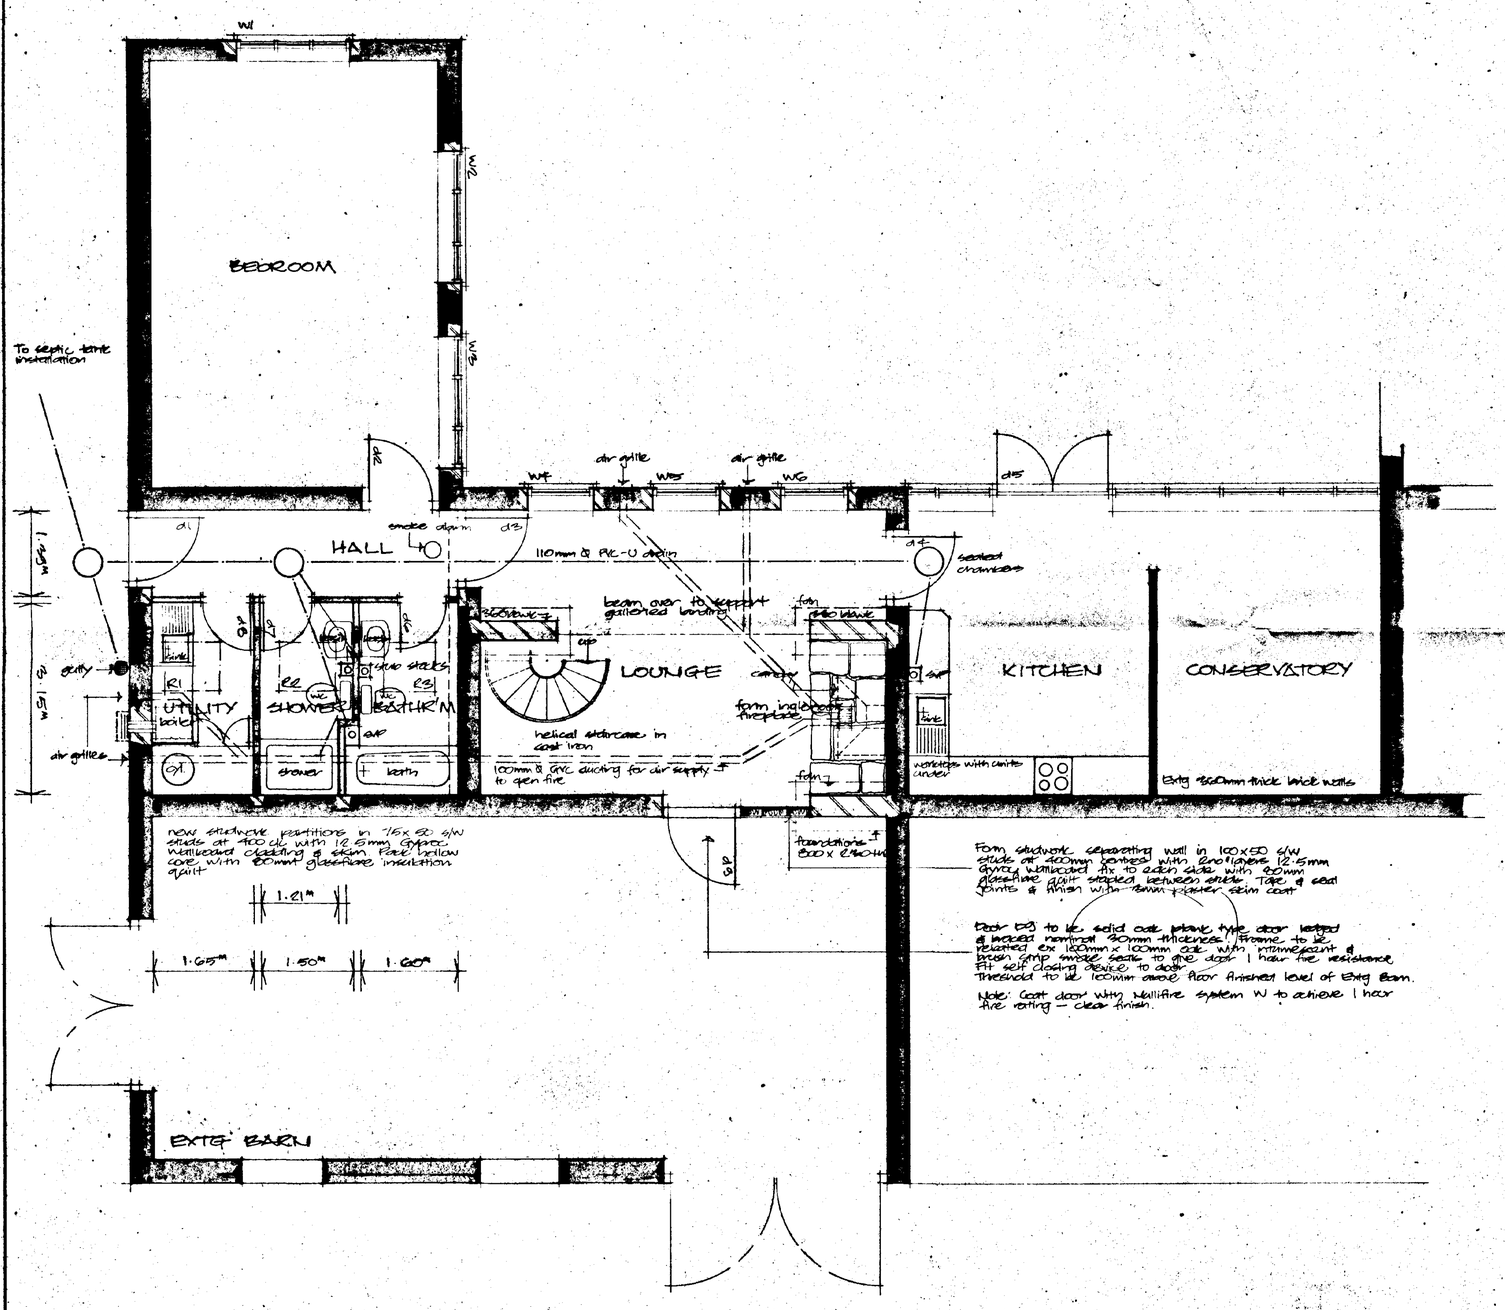

GROUND FLOOR PLAN

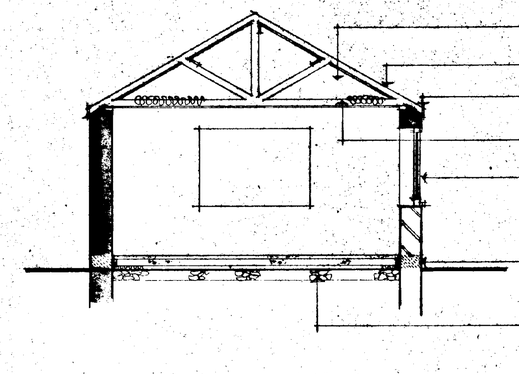

SECTION TWO

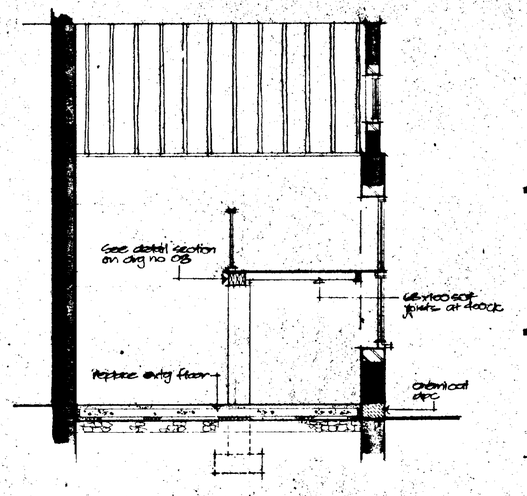

SECTION ONE

South ... D.C.
F. ... T.
10 FEB 1995
REF ...0139.95...

L A BUILDING DESIGN
55 Hannam Boulevard
Spalding
Lincolnshire PE11 1LB
Tel: Spalding (0775) 711437

project
PROPOSED CONVERSION OF OUTBUILDINGS TO DWELLING AT CURLEW LODGE SUTTON BRIDGE, LINCOLNSHIRE.


client
MR P.A. CLERY

drawing
GROUND FLOOR PLAN & SECTIONS


date	scale(s)
FEB 95	1:50
job no	drg no
95/04	01

1. Builder to check all dimensions on before work commences.
2. This drawing is the copyright of Building Design and shall not be copied reproduced without written permission.
3. See also drg nos 05/04/01 & 03


E L E V A T I O N S

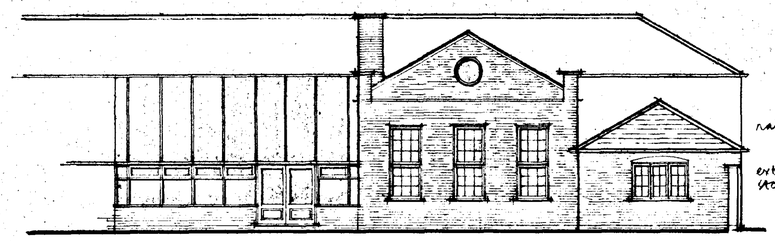


SOUTH

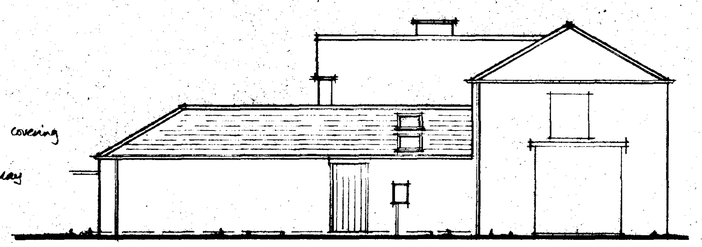

EAST

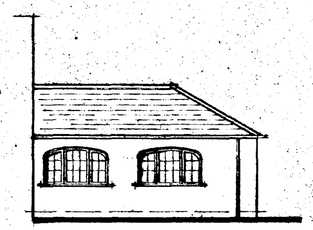

WEST

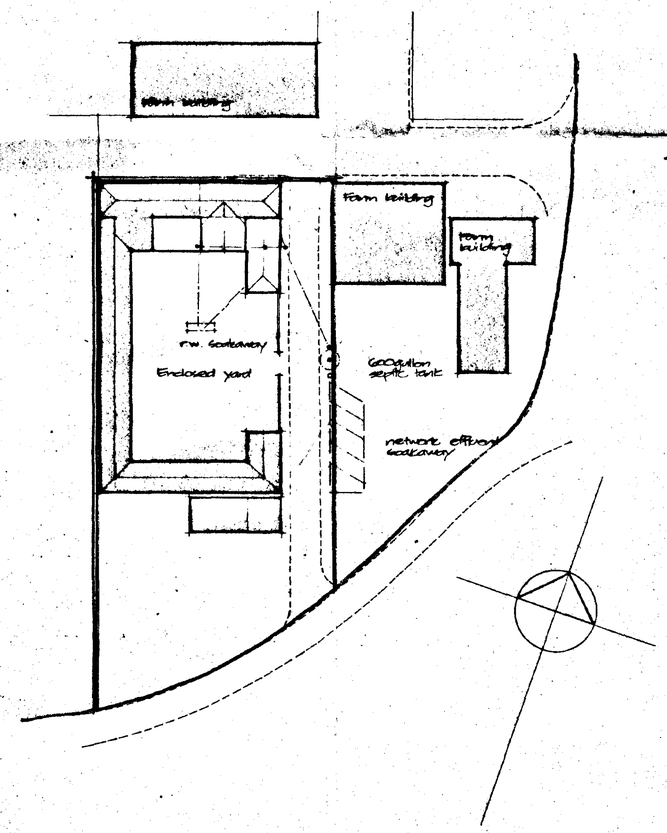

BLOCK PLAN 1:500

DETERMINED
PLAN
SOUTH HOLLAND D.C.
PLANNING DEPT.
10 FEB 1995
REF ...0139/95...

L A BUILDING DESIGN
55 Hannam Boulevard
Spalding
Lincolnshire PE11 1LB
Tel: Spalding (0775) 711437

project
PROPOSED CONVERSION OF OUTBUILDINGS TO DWELLING AT CURLEW LODGE SUTTON BRIDGE, LINCOLNSHIRE.


client
MR P. A. CLERY

drawing
ELEVATIONS AND BLOCK PLAN


date	scale(s)
FEB 95	1:100 1:500
job no	drg no
95/04	02

Admin A/B/094

1. Builder to check all dimensions on site before work commences.
2. This drawing is the copyright of L A Building Design and shall not be copied or reproduced without written permission.
3. See also drawing nos. 95/04/01 & 02 together with separate document 'Specification Notes for Building Regulations'.

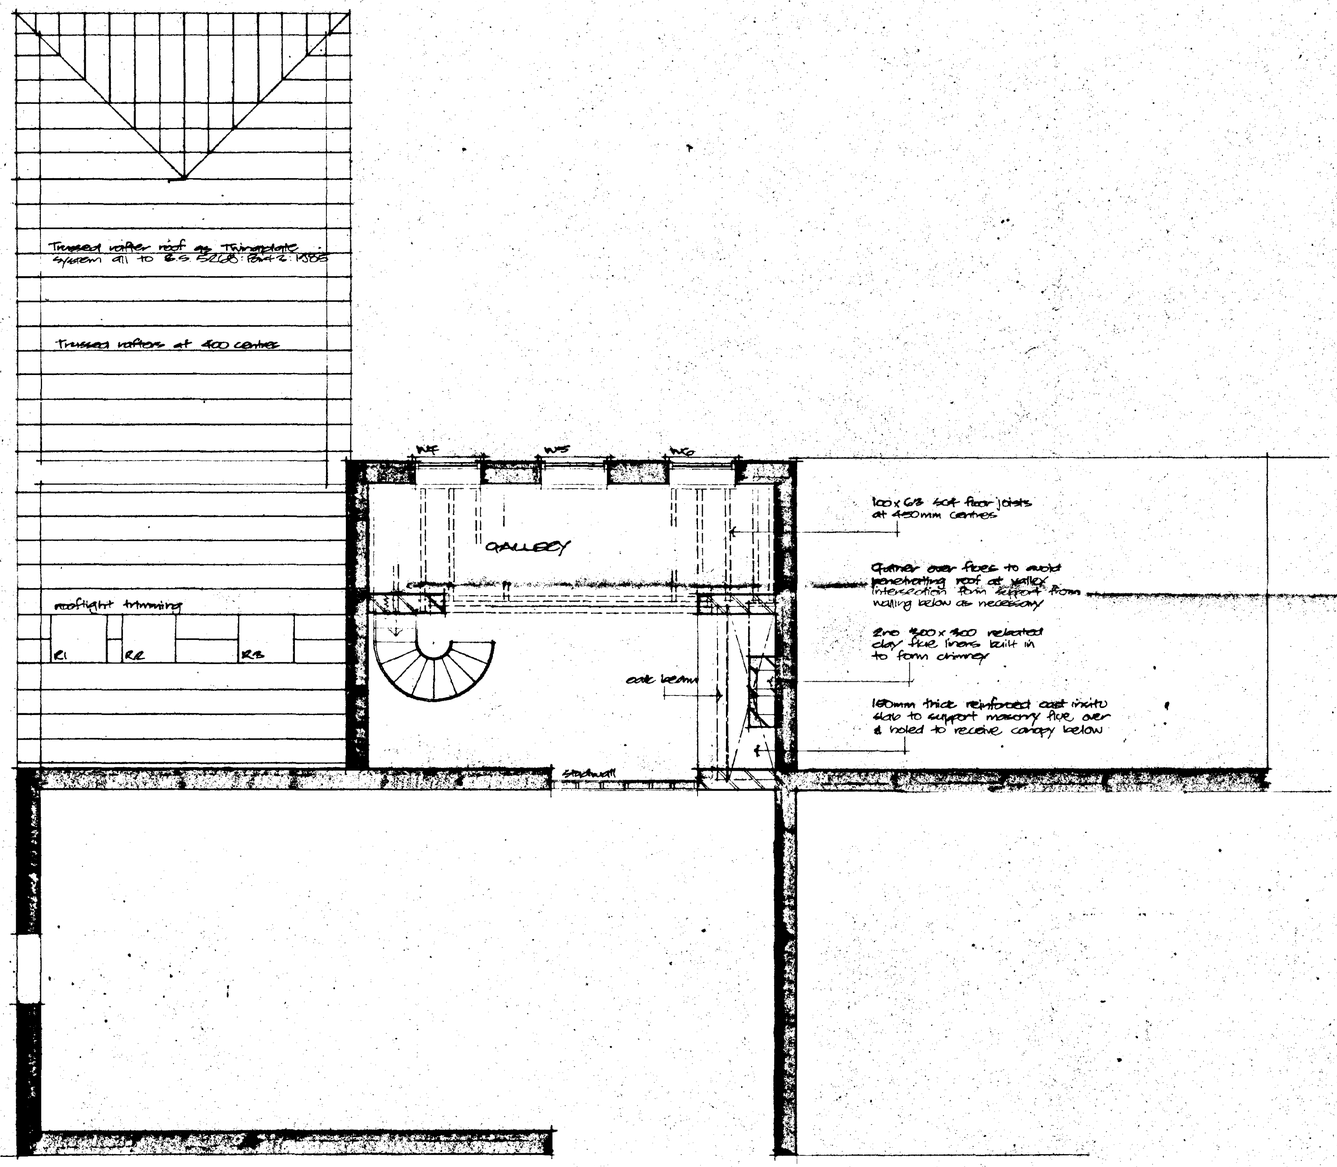

GALLERY LEVEL FLOOR PLAN

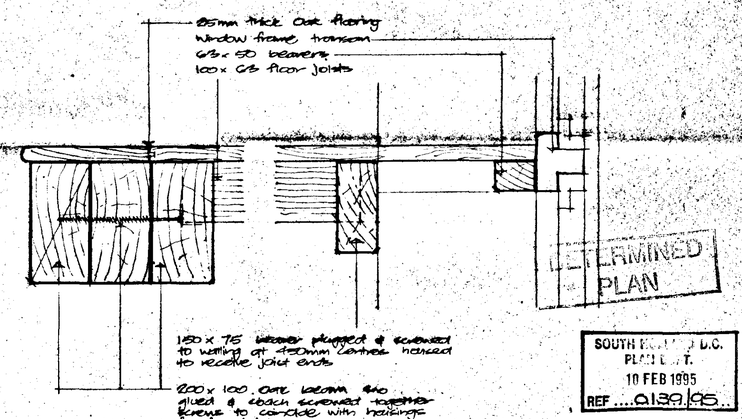

GALLERY FLOOR SECTION DETAIL
Scale 1:5

L A BUILDING DESIGN
55 Hannam Boulevard
Spalding
Lincolnshire PE11 1LB
Tel: Spalding (0775) 711437

project
PROPOSED CONVERSION OF OUTBUILDINGS TO DWELLING AT CURLEW LODGE SUTTON BRIDGE, LINCOLNSHIRE

client
MR. P. A. CURRY

drawing
MEZZANINE LEVEL GALLERY & ROOF PLAN

date	scale(s)
FEB 95	1:50 1:5
job no	drg no
95/04	03

Autocad R/R/1994