




SOUTH ELEVATION

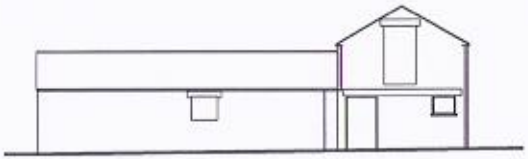


EAST ELEVATION

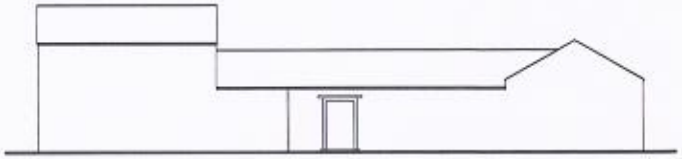


NORTH ELEVATION

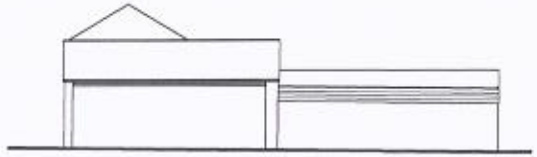


WEST ELEVATION

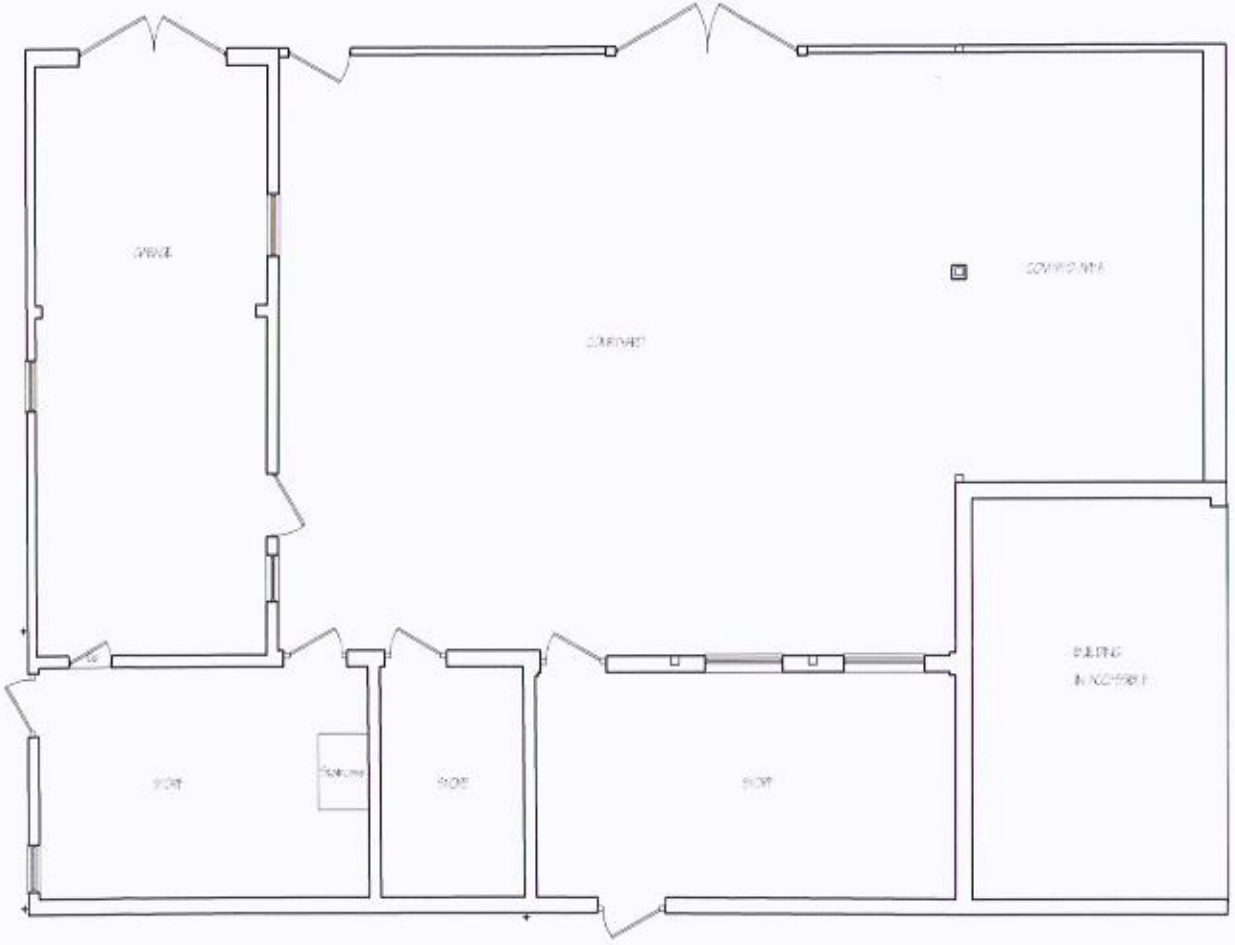

GROUND FLOOR PLAN

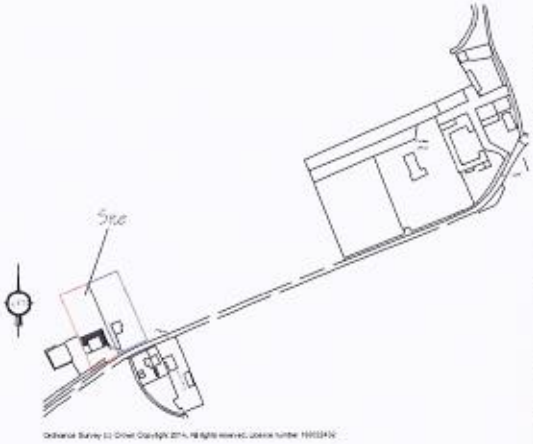

LOCATION PLAN 1:2500

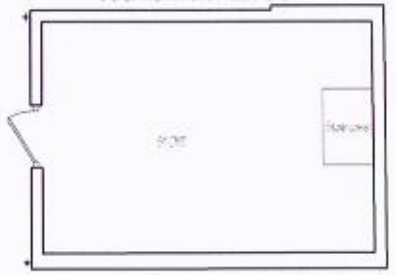

FIRST FLOOR PLAN

G. R. MERCHANT LTD.
I.ENG AMICE FIWO
ARCHITECTURAL, STRUCTURAL AND LAND DRAINAGE CONSULTANTS
4 Wrights Mews
12A Park Road, Holbeach,
Spalding, Lincs. PE12 7BE
Tel: 01406 490800
Fax: 01406 422744
E-Mail: gr.merchant@btconnect.com

DO NOT SCALE FROM THIS DRAWING




SOUTH ELEVATION




EAST ELEVATION




NORTH ELEVATION

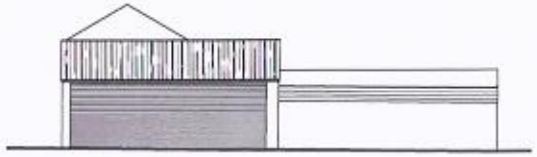

WEST ELEVATION

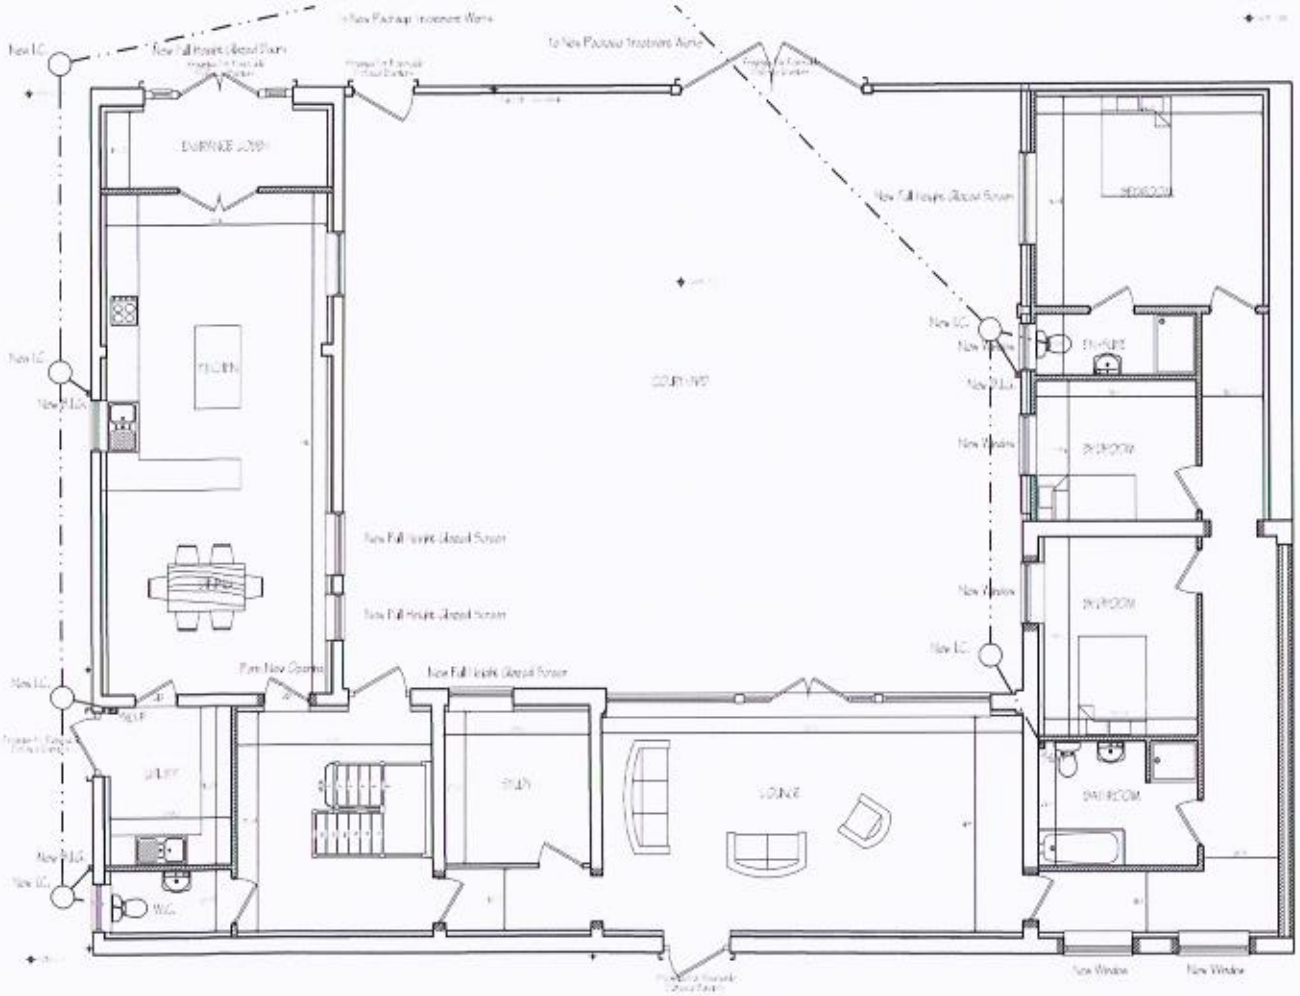

GROUND FLOOR PLAN

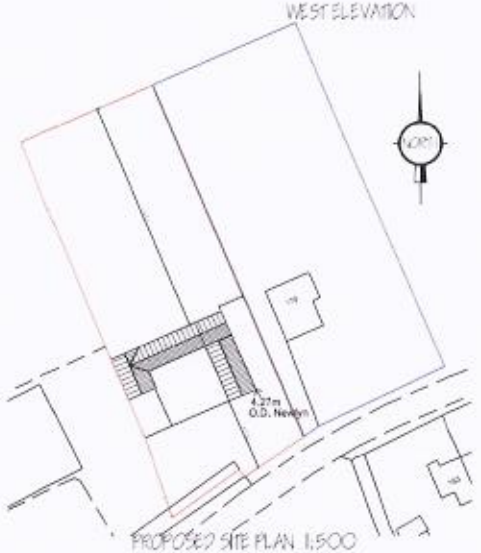




FIRST FLOOR PLAN

G. R. MERCHANT LTD.
I.ENG AMIOE FIWO
ARCHITECTURAL, STRUCTURAL AND LAND DRAINAGE CONSULTANTS
4 Wrights Mews
12A Park Road, Holbeach,
Spalding, Lincs. PE12 7EE
Tel: 01406 490800
Fax: 01406 465744
E-Mail: gr.merchant@btconnect.com

DO NOT SCALE FROM THIS DRAWING

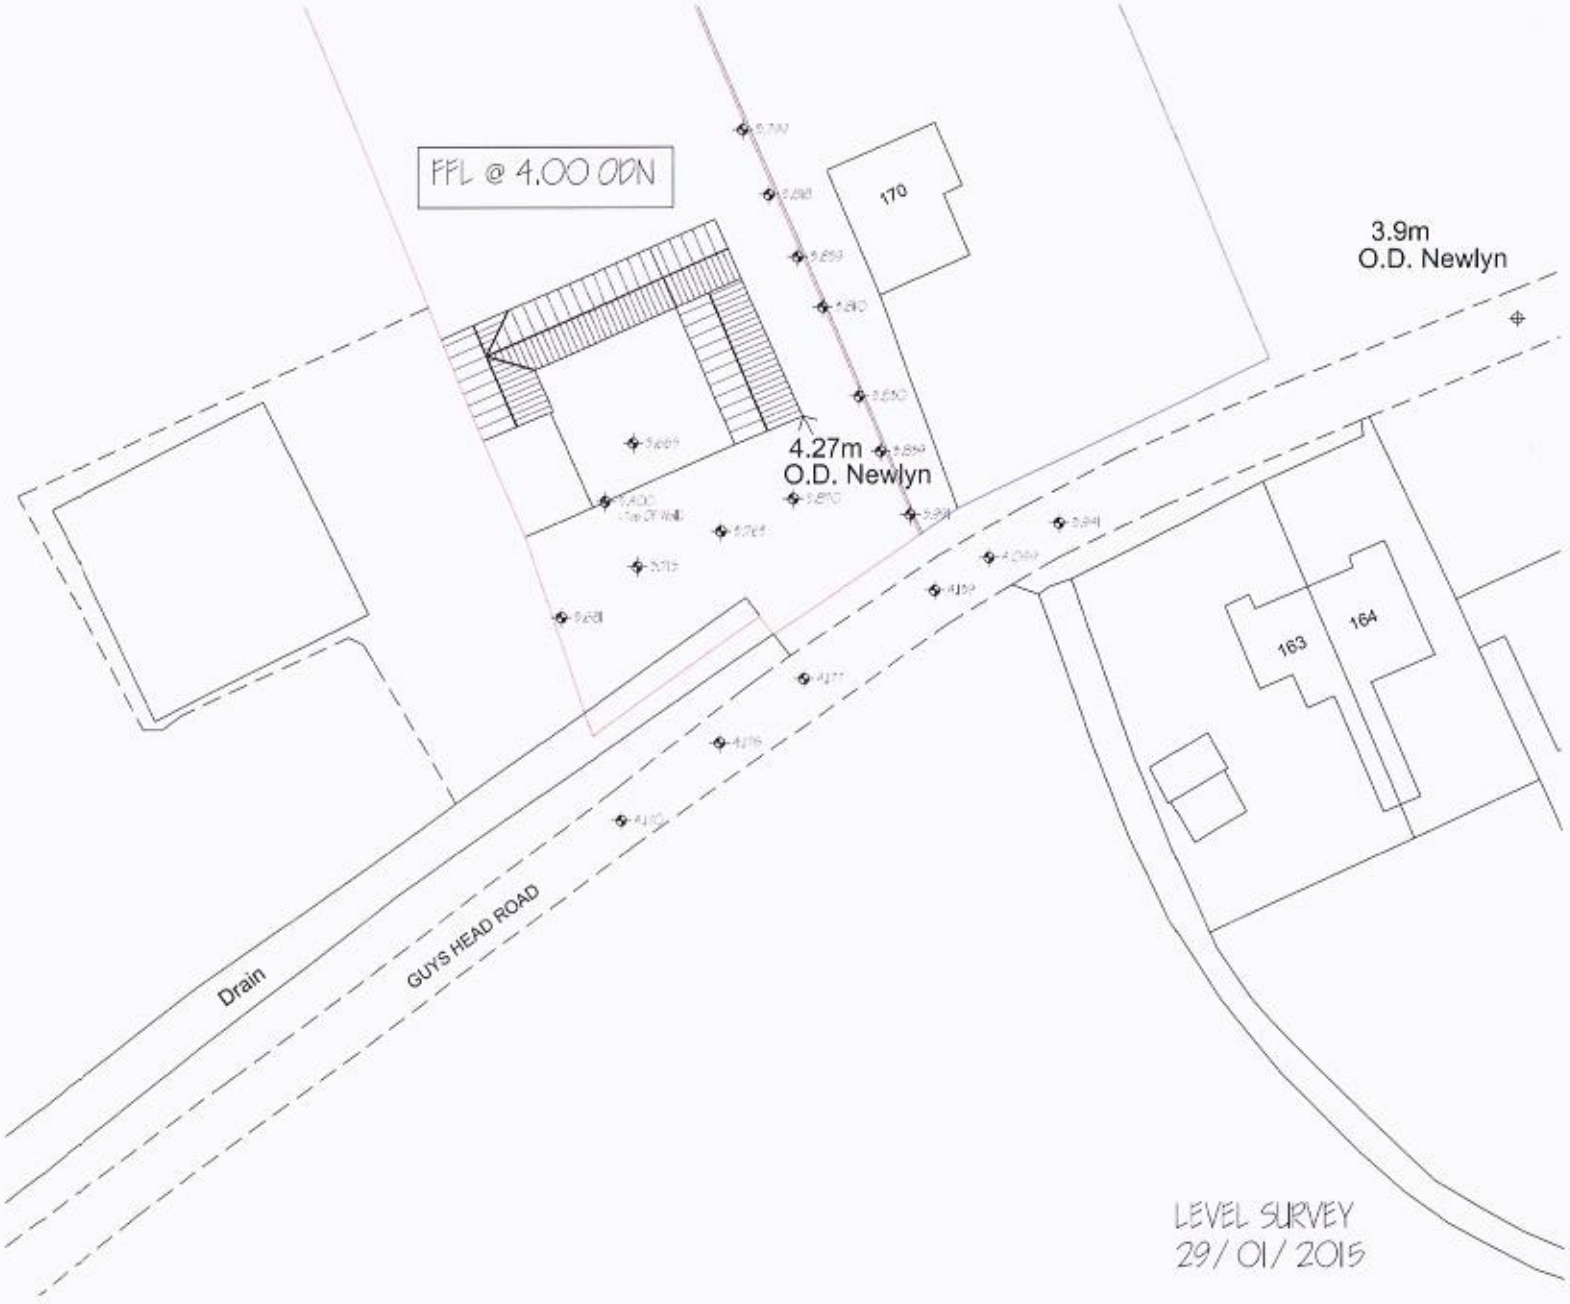

G. R. MERCHANT LTD.
I.ENG AMICE FIWO
ARCHITECTURAL, STRUCTURAL
AND LAND DRAINAGE
CONSULTANTS
4 Wrights Mews
13A Park Road, Holbeach,
Spalding, Lincs. PE12 7ES
Tel: 01406 490800
Fax 01406 426744
E-Mail: gr.merchant@btconnect.com

DO NOT SCALE FROM THIS DRAWING

Environment Agency

Enter a postcode or place name:

Sutton Bridge, Lincolnshire

Go

Other topics for this area...

Flood Map for Planning (Rivers and Sea)

Flood Map for Planning (Rivers and Sea)

Map legend


Click on the map to see what Flood Zone (National Planning Policy Guidance definitions) the proposed development is in.


- Flood Map for Planning (Rivers and Sea)
  - Flood Zone 3
  - Flood Zone 2
  - Flood defences (Not all may be shown*)
  - Areas benefiting from flood defences (Not all may be shown*)
- River and Sea levels
  - Main rivers

X: 548,294;Y: 324,410 at scale 1:20,000

Other maps | Data search | Text only version

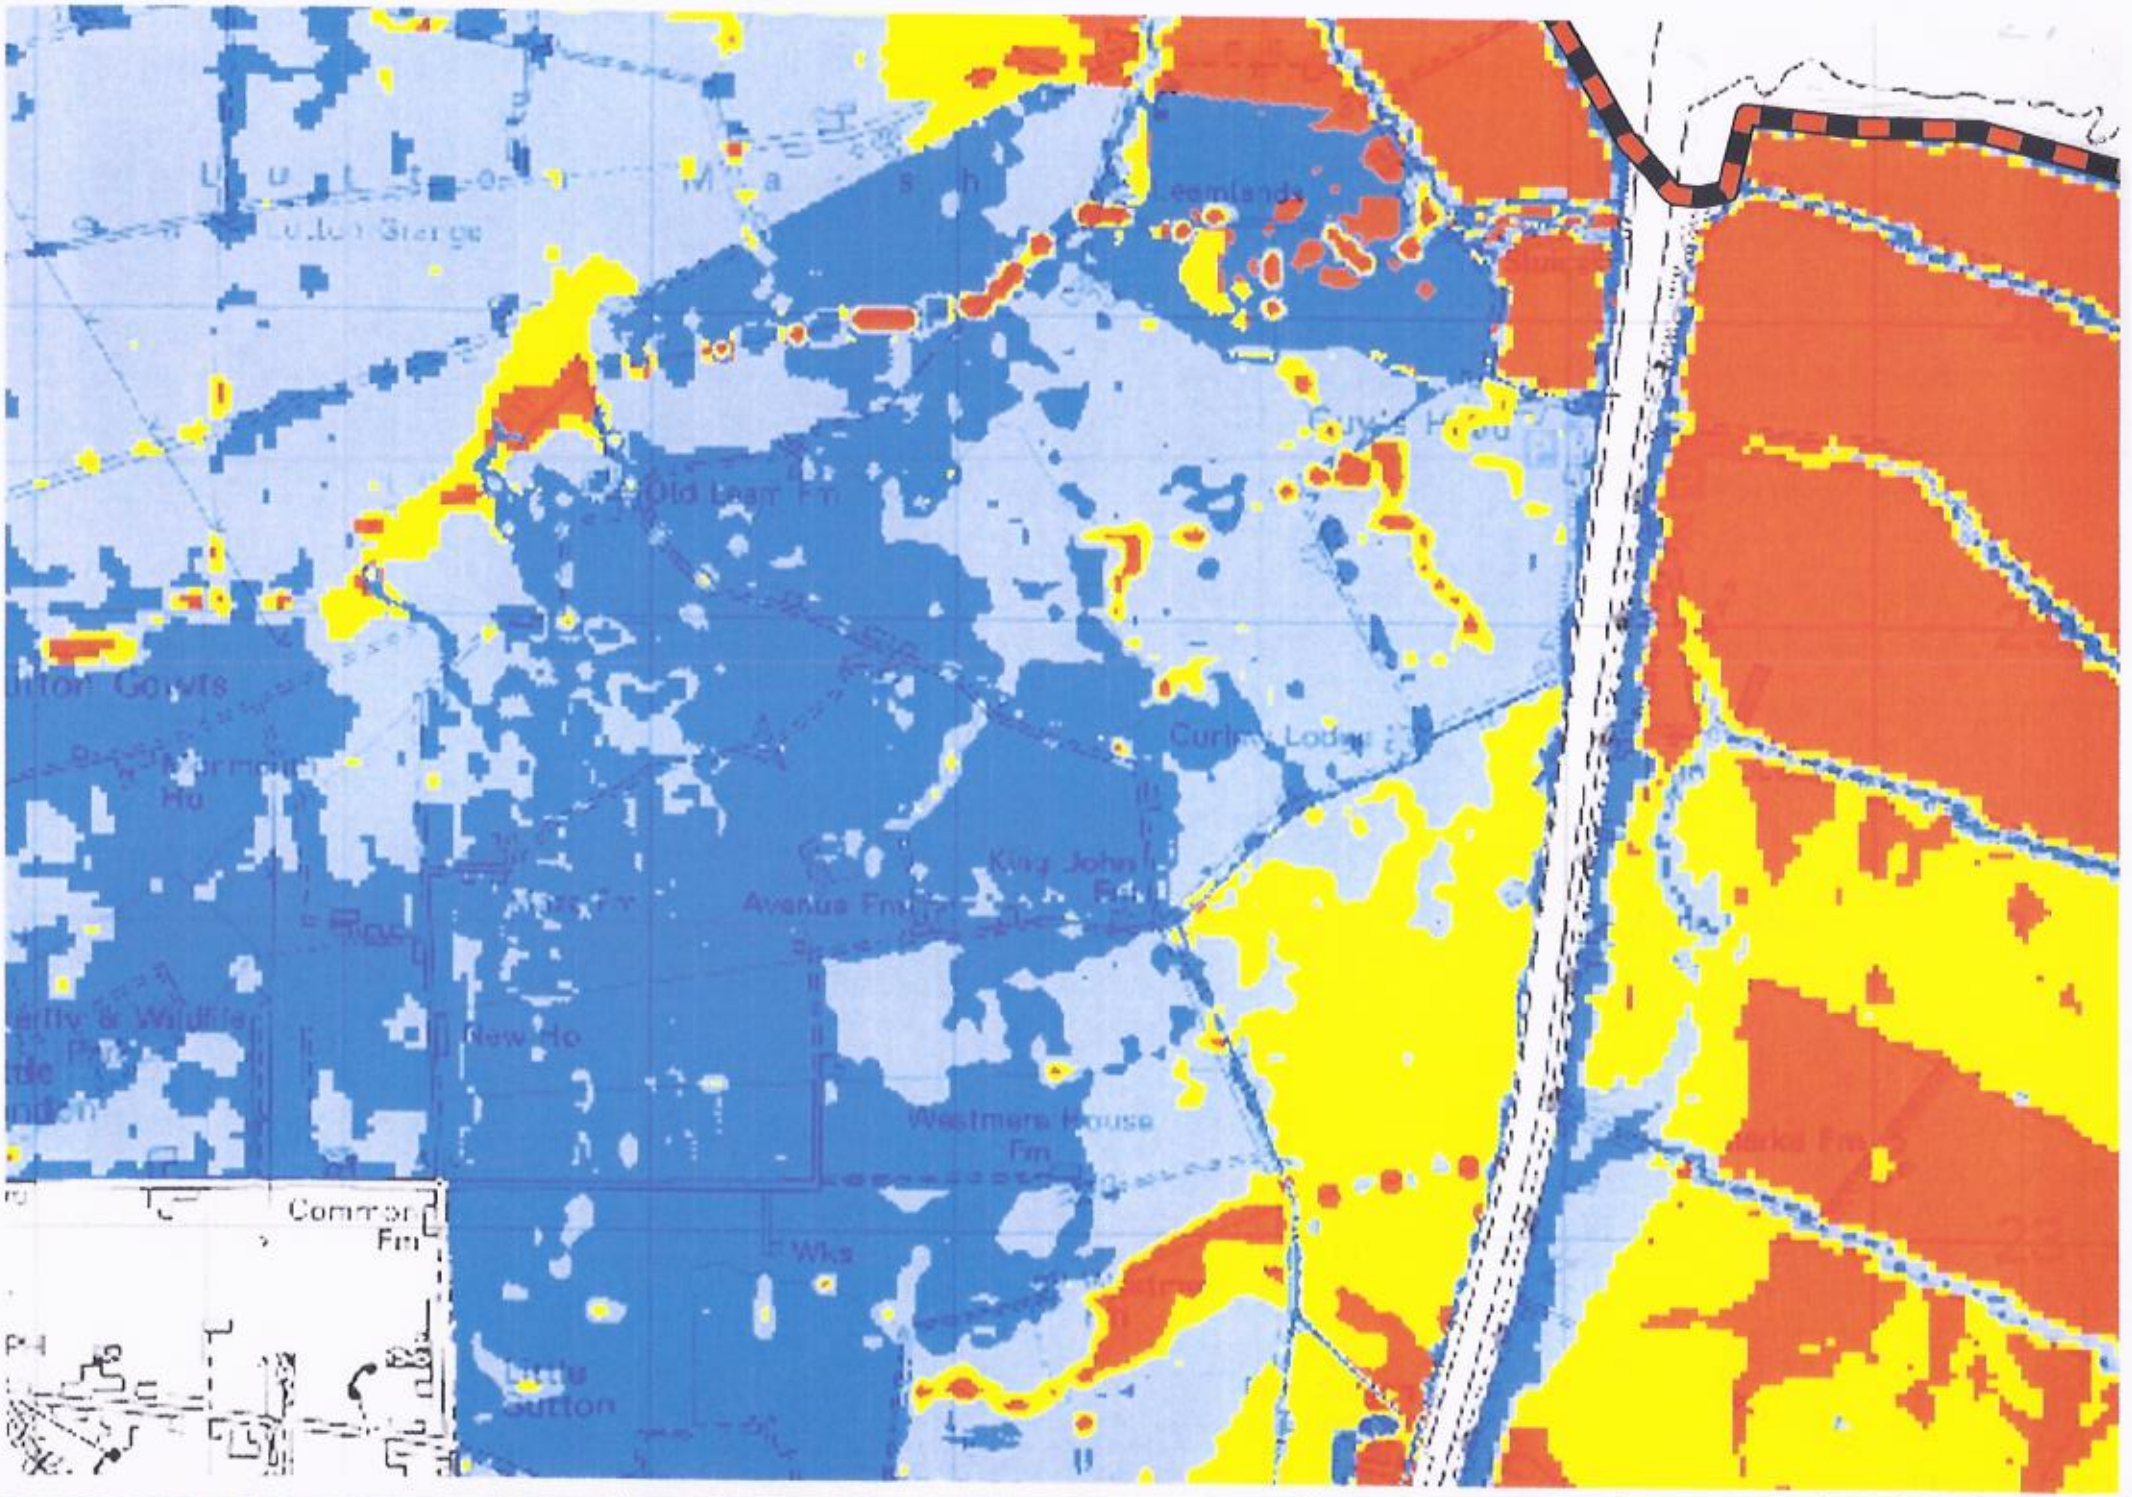


Old Lear Fm
Curlew Lodge
King John's Fm
Avenue Fm
New Ho
Westmere House Fm
Wks
Little Sutton
Common Fm

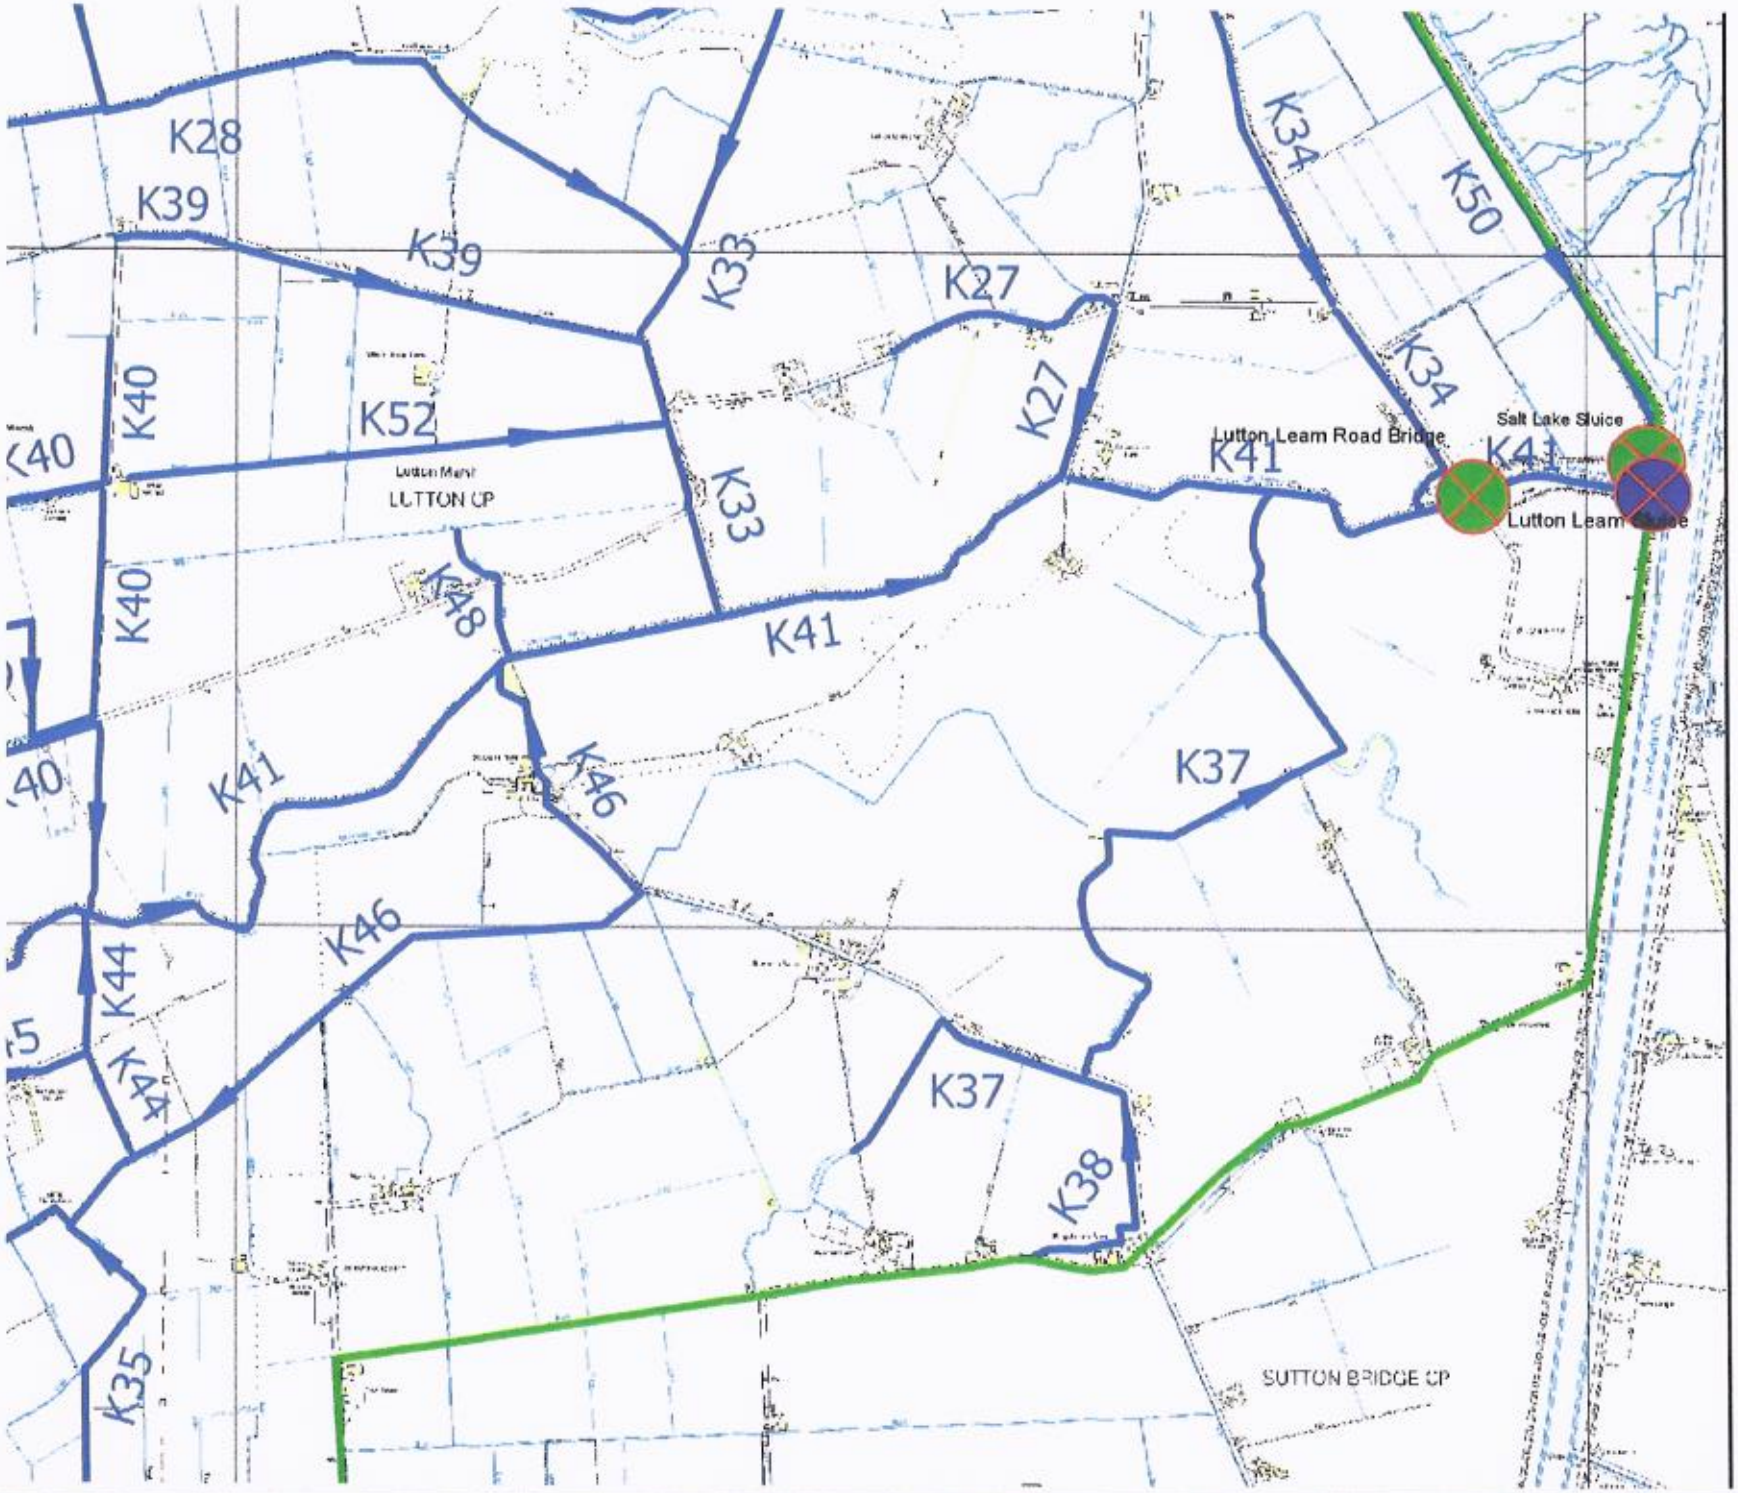
K28
K39
K39
K33
K27
K34
K50
K40
K52
K27
K34
Salt Lake Sluice
Lutton Leam Road Bridge
K41
LUTTON CP
K33
K40
K48
K41
K41
K46
K37
K46
K44
K37
K38
K35
SUTTON BRIDGE CP