




FRONT ELEVATION (SOUTH)

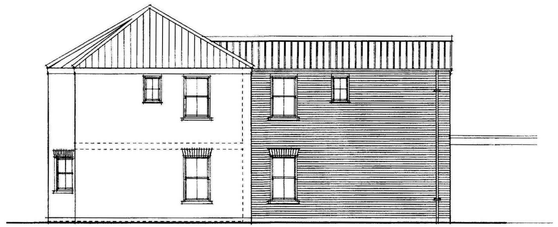


SIDE ELEVATION

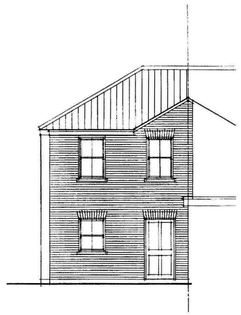


REAR ELEVATION

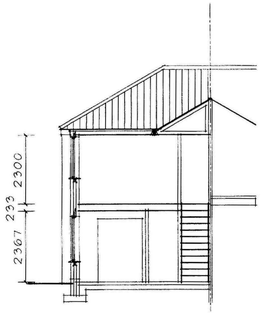

SECTION A - A

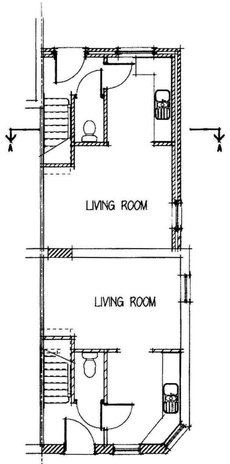

GROUND FLOOR

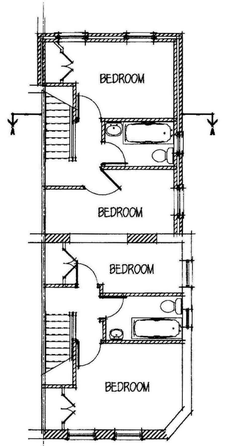

FIRST FLOOR

CISH 16

0 1 2 3 4 5

METRES

Architectural Plans Service
RICHARD G. POWLES, M.R.I.C.S.
Chartered Surveyor

11 Church Crofts
Castle Rising
King's Lynn
Norfolk PE31 6BG
Telephone (01553) 631507


Contract

PROPOSED LAYOUT
2 KING STREET
SUTTON BRIDGE
LINCS
PE12 9RB


Client.

T & J PORTER


Date. FEBRUARY 2010	Scale. 1 : 100	A
Drawing No: 1004 02		

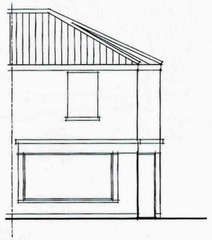

FRONT ELEVATION (SOUTH)

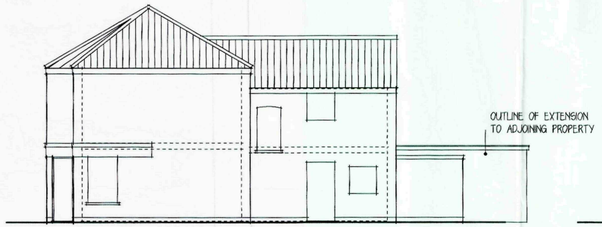

SIDE ELEVATION

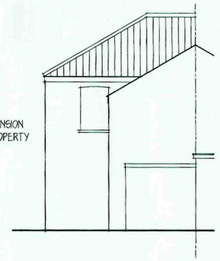

REAR ELEVATION




Crown Copyright 2009. All rights reserved. Licence number 100020449


LOCATION PLAN

SCALE 1 : 1250 APROX




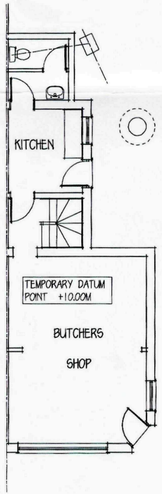

GROUND FLOOR

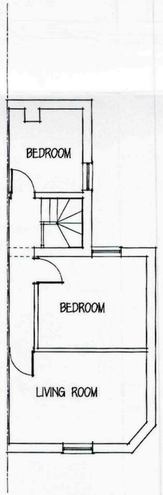

FIRST FLOOR

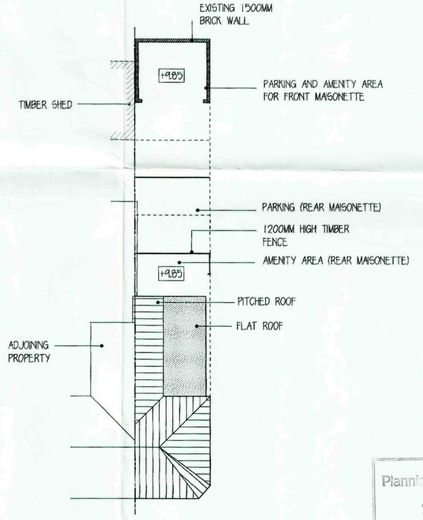

SITE PLAN (PROPOSED)

SCALE 1 : 200

SHDC
Planning & Development
26 FEB 2010
Ref: 0514-10

0 1 2 3 4 5

METRES

Architectural Plans Service
RICHARD G. POWLES, M.R.I.C.S.
Chartered Surveyor

11 Church Crofts
Castle Rising
King's Lynn
Norfolk PE31 6BG
Telephone (01553) 631507

Contract.

EXISTING LAYOUT
2 KING STREET
SUTTON BRIDGE
LINCS
PE12 9RB

Client.

T & J PORTER

Date. AUGUST 2010	Scale. 1 : 100	A2
Drawing No: 1004 01		