

THIS DRAWING IS THE PROPERTY OF MOUCHEL BUSINESS SERVICES. COPYRIGHT IS RESERVED BY THEM AND THE DRAWING IS ISSUED ON THE CONDITION THAT IT IS NOT COPIED, REPRODUCED, RETAINED, OR DISCLOSED TO ANY UNAUTHORISED PERSON, EITHER WHOLLY OR IN PART WITHOUT THE CONSENT IN WRITING OF MOUCHEL BUSINESS SERVICES.

NOTES:
1) THIS DRAWING SHALL BE READ IN CONJUNCTION WITH THE MOUCHEL PARTICULAR AND STANDARD SPECIFICATIONS.
2) ALL DIMENSIONS AND LEVELS TO BE VERIFIED ON SITE.
3) ONLY FIGURED DIMENSIONS TO BE USED.
DO NOT SCALE THIS DRAWING.
ANY DISCREPANCIES TO BE NOTIFIED TO THE ORIGINATOR OF THIS DRAWING IMMEDIATELY.
IF IN DOUBT, ASK.

SHDC
Planning & Development
0 3 MAR 2010
Ref: 0168-10

Rev.	Date	Description	By	Checked B

mouchel
business services
Mill House • Brayford Wharf North • Lincoln • LN1 1YT
Tel: 01522 836836 • Fax: 01522 516050
www.mouchel.com


Client

Project
Sutton Bridge Youth Centre Floodlights

Drawing Title
Location Plan

Drawn By		Checked By
RP		
Scale		Date
1:1250 @ A3		
Project No.	Drawing No.	Revision

Drawing Status
Planning

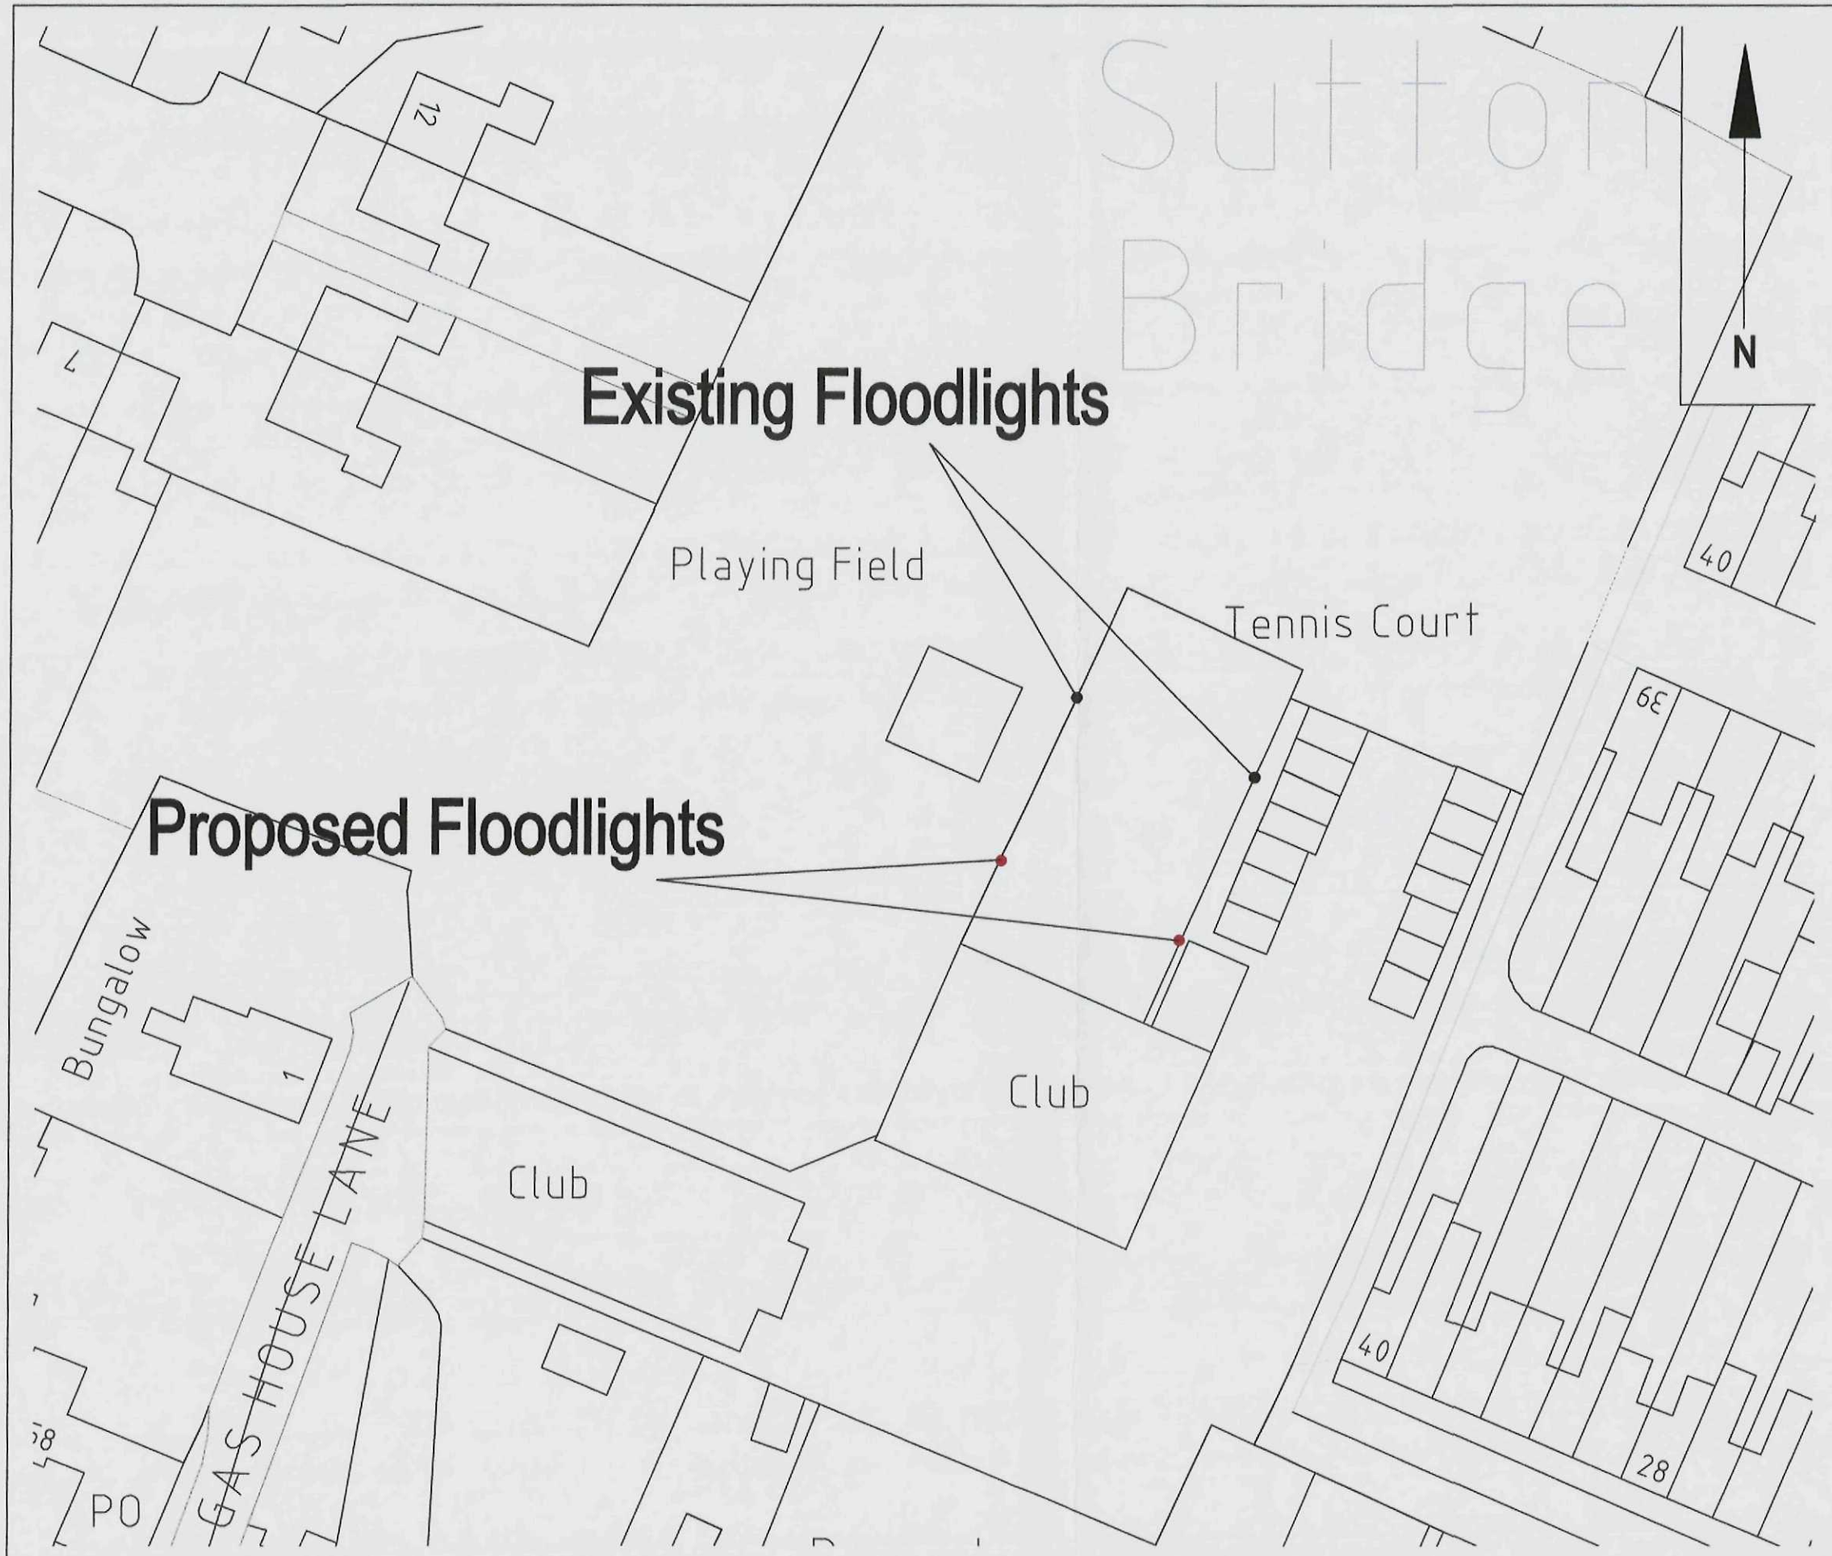

THIS DRAWING IS THE PROPERTY OF MOUCHEL BUSINESS SERVICES. COPYRIGHT IS RESERVED BY THEM AND THE DRAWING IS ISSUED ON THE CONDITION THAT IT IS NOT COPIED, REPRODUCED, RETAINED, OR DISCLOSED TO ANY UNAUTHORISED PERSON, EITHER WHOLLY OR IN PART WITHOUT THE CONSENT IN WRITING OF MOUCHEL BUSINESS SERVICES.

NOTES:
1) THIS DRAWING SHALL BE READ IN CONJUNCTION WITH THE MOUCHEL PARTICULAR AND STANDARD SPECIFICATIONS.
2) ALL DIMENSIONS AND LEVELS TO BE VERIFIED ON SITE.
3) ONLY FIGURED DIMENSIONS TO BE USED.
DO NOT SCALE THIS DRAWING.
ANY DISCREPANCIES TO BE NOTIFIED TO THE ORIGINATOR OF THIS DRAWING IMMEDIATELY.
IF IN DOUBT, ASK.

SHDC
Planning & Development
03 MAR 2010
Ref: 0168-10

Rev.	Date	Description	By	Checked B

mouchel
business services
Mill House • Brayford Wharf North • Lincoln • LN1 1YT
Tel: 01522 836836 • Fax: 01522 516050
www.mouchel.com

Client

Project
Sutton Bridge Youth Centre Floodlights

Drawing Title
Site Plan

Drawn By
RP

Checked By

Scale
1:500 @ A3


Date

Project No.

Drawing No.

Revision

Drawing Status
Planning

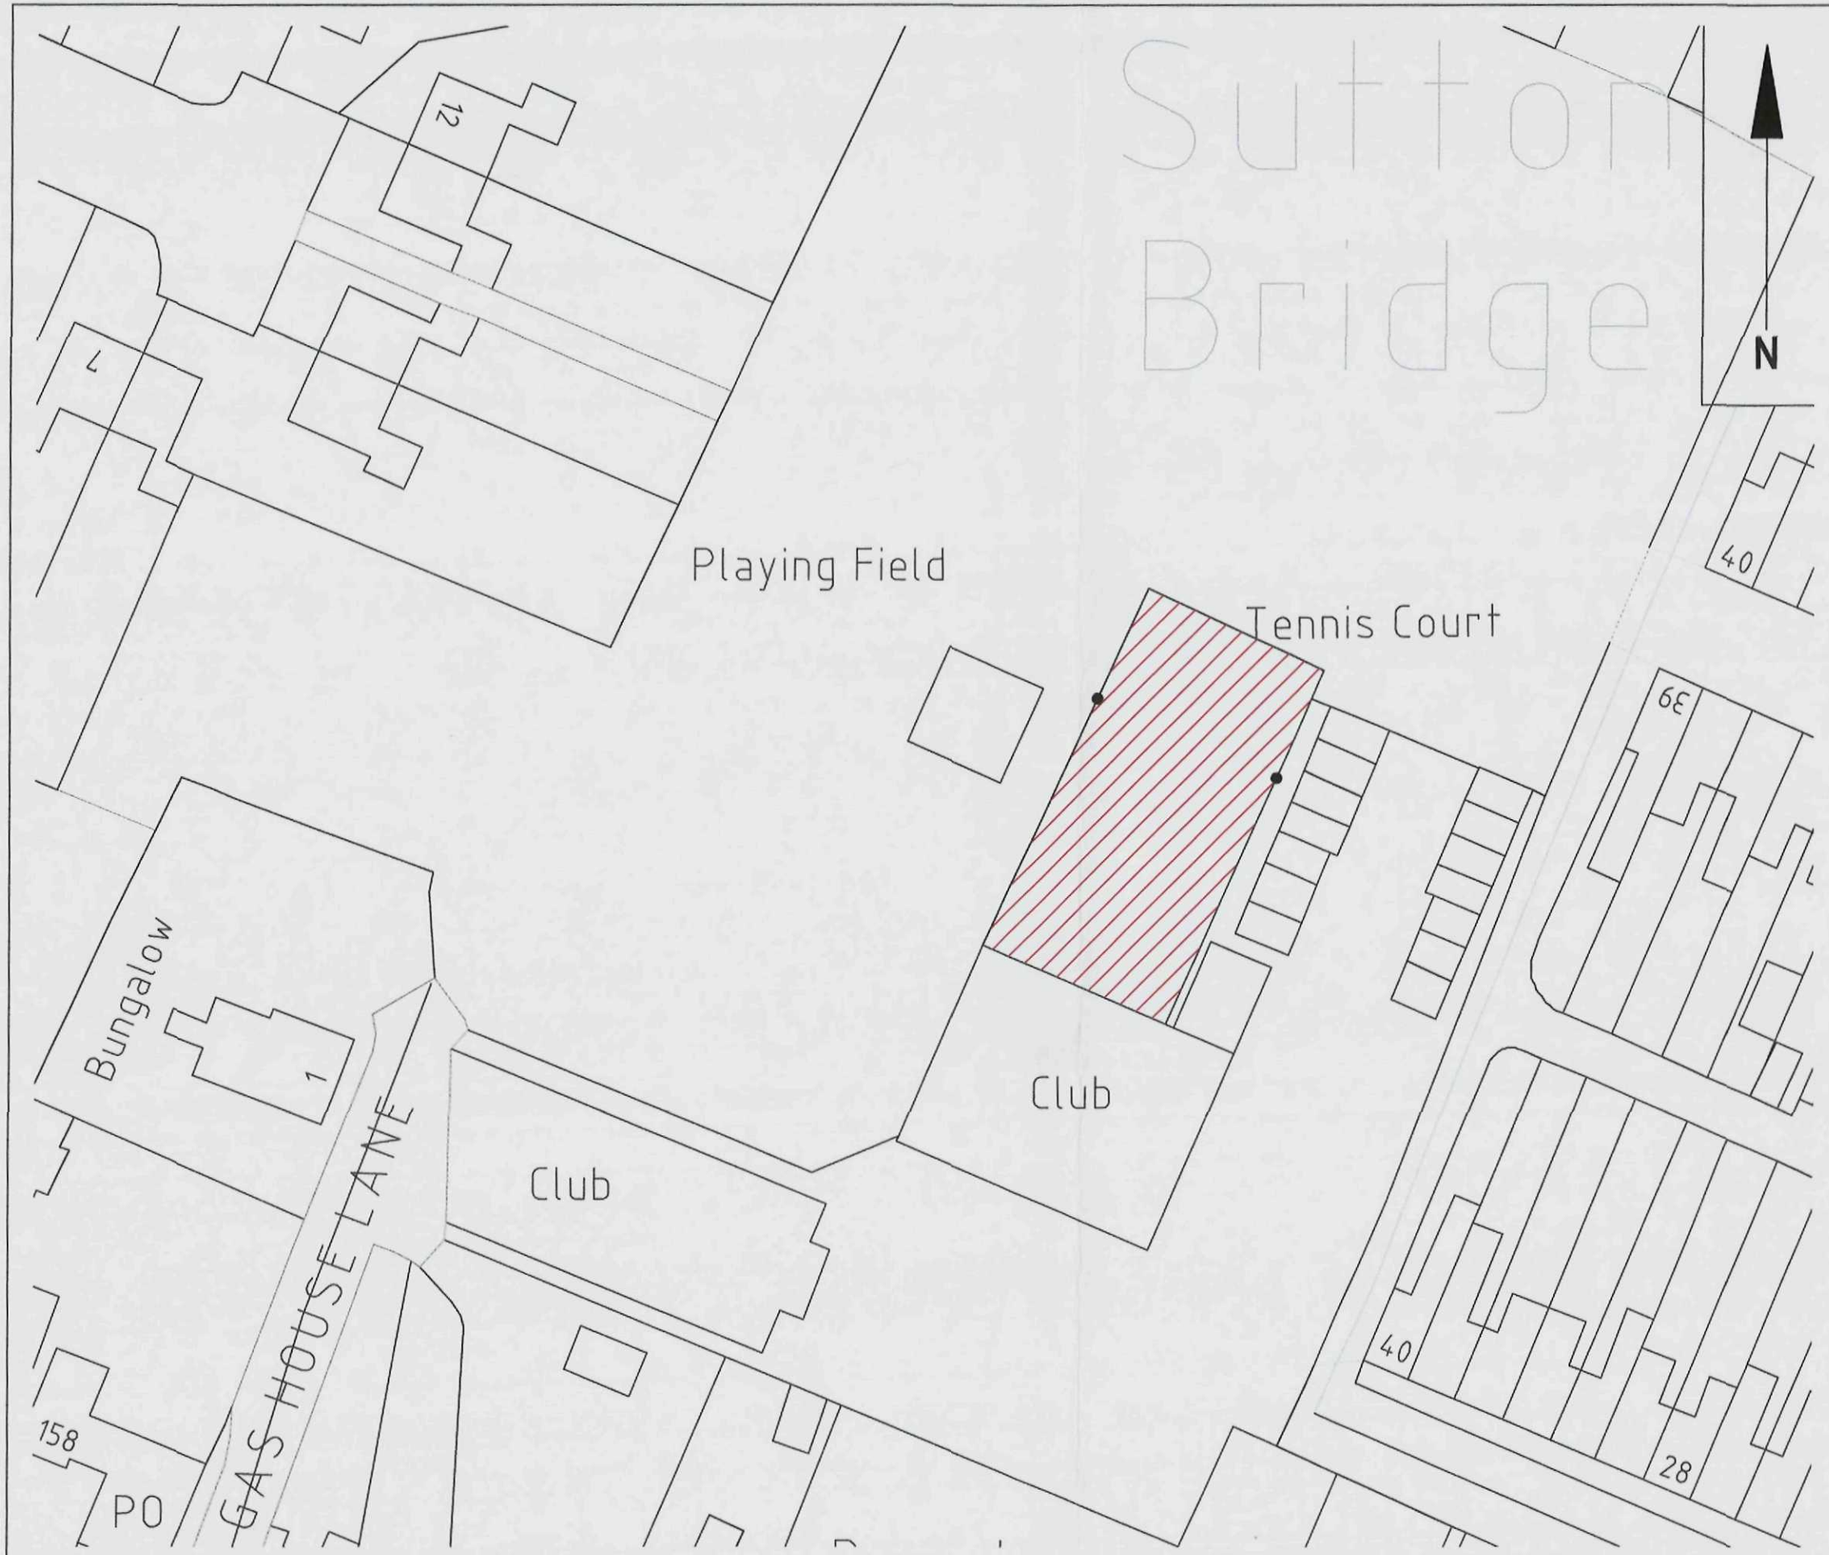

THIS DRAWING IS THE PROPERTY OF MOUCHEL BUSINESS SERVICES. COPYRIGHT IS RESERVED BY THEM AND THE DRAWING IS ISSUED ON THE CONDITION THAT IT IS NOT COPIED, REPRODUCED, RETAINED, OR DISCLOSED TO ANY UNAUTHORISED PERSON, EITHER WHOLLY OR IN PART WITHOUT THE CONSENT IN WRITING OF MOUCHEL BUSINESS SERVICES.

NOTES:
1) THIS DRAWING SHALL BE READ IN CONJUNCTION WITH THE MOUCHEL PARTICULAR AND STANDARD SPECIFICATIONS.
2) ALL DIMENSIONS AND LEVELS TO BE VERIFIED ON SITE.
3) ONLY FIGURED DIMENSIONS TO BE USED.
DO NOT SCALE THIS DRAWING.
ANY DISCREPANCIES TO BE NOTIFIED TO THE ORIGINATOR OF THIS DRAWING IMMEDIATELY.
IF IN DOUBT, ASK.

SKDC
Planning & Develo...
0 3 MAR 2010
Ref: 0168-10

Rev.	Date	Description	By	Checked B

mouchel
business services
Mill House • Brayford Wharf North • Lincoln • LN1 1YT
Tel: 01522 836836 • Fax: 01522 516050
www.mouchel.com

Client

Project
Sutton Bridge Youth Centre Floodlights

Drawing Title
Site Plan

Drawn By
RP

Checked By

Scale
1:500 @ A3

Date

Project No.

Drawing No.

Revision

Drawing Status
Planning