
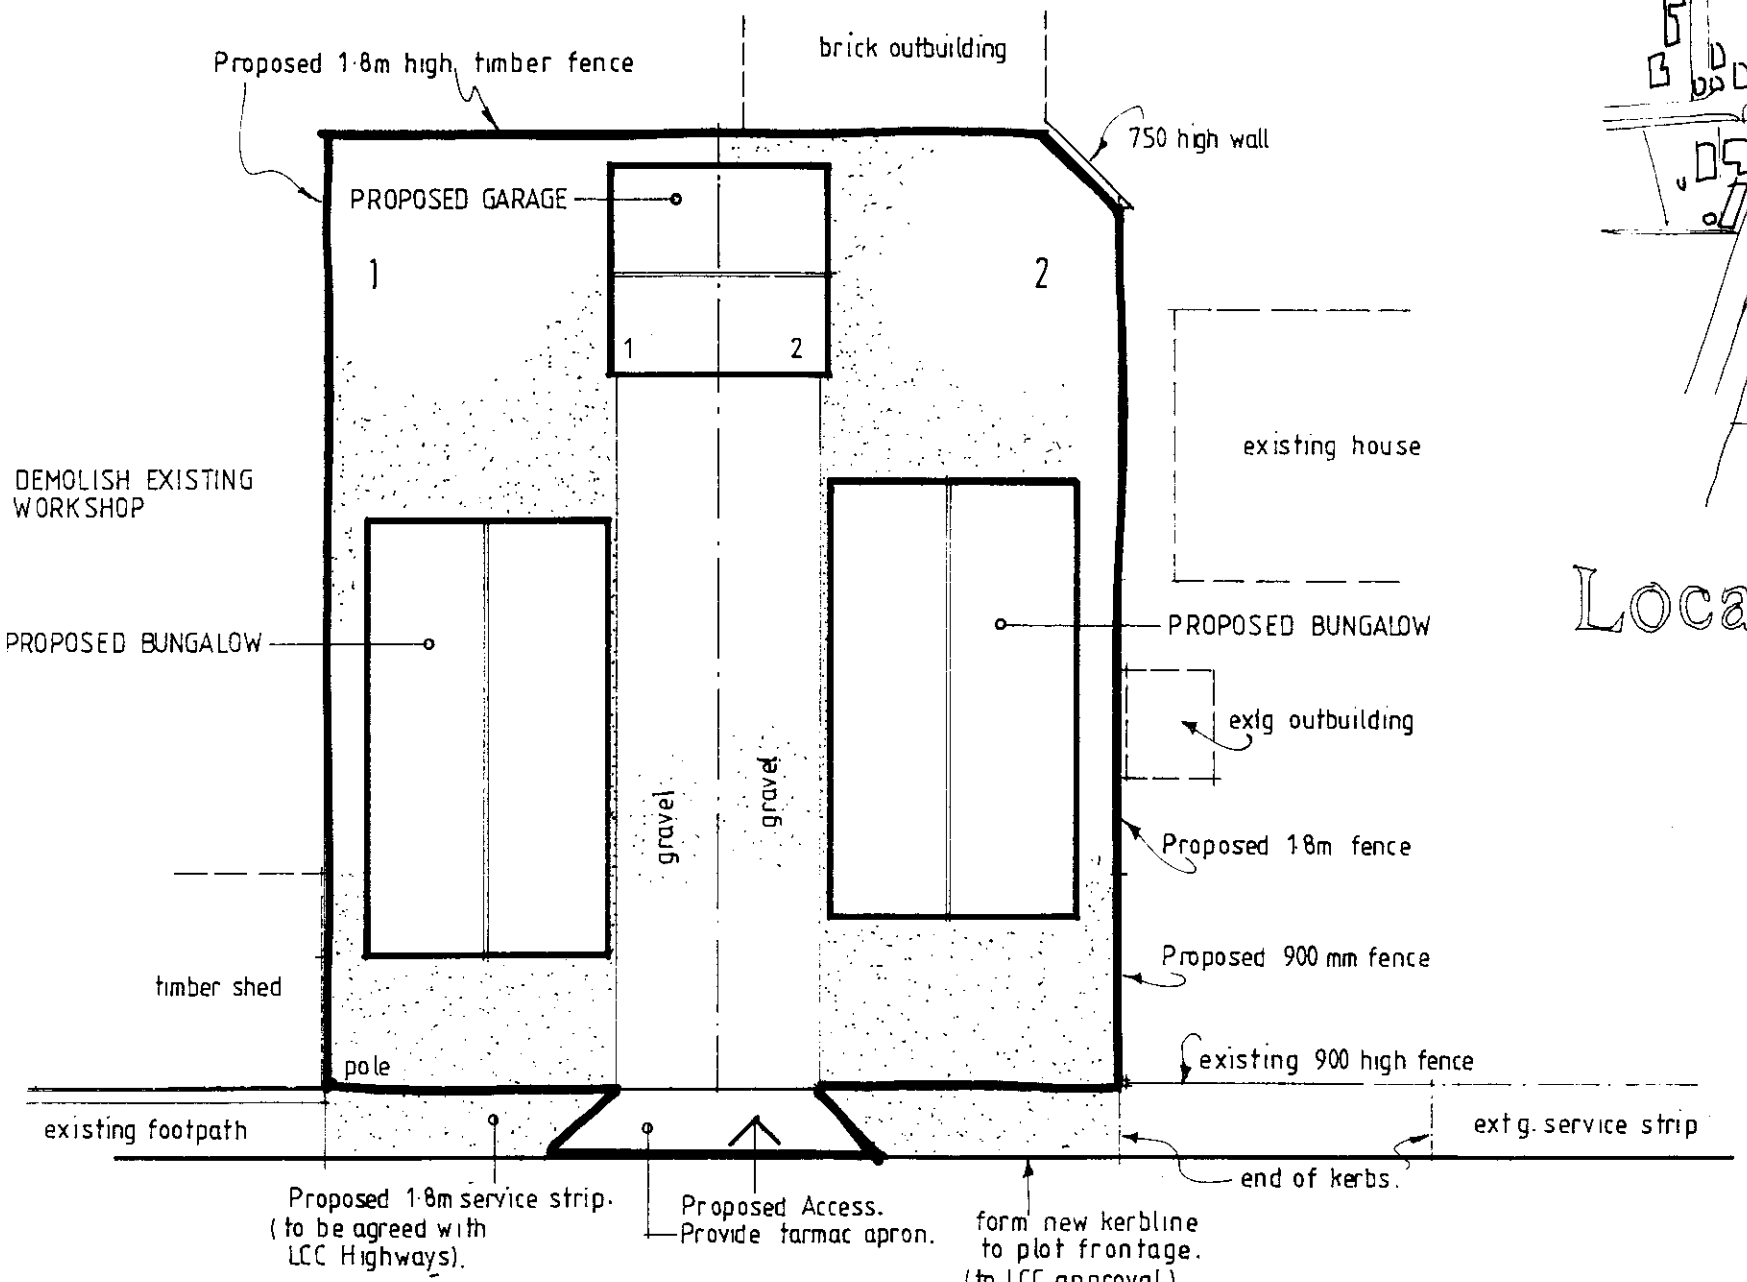


Site Plan 1:200

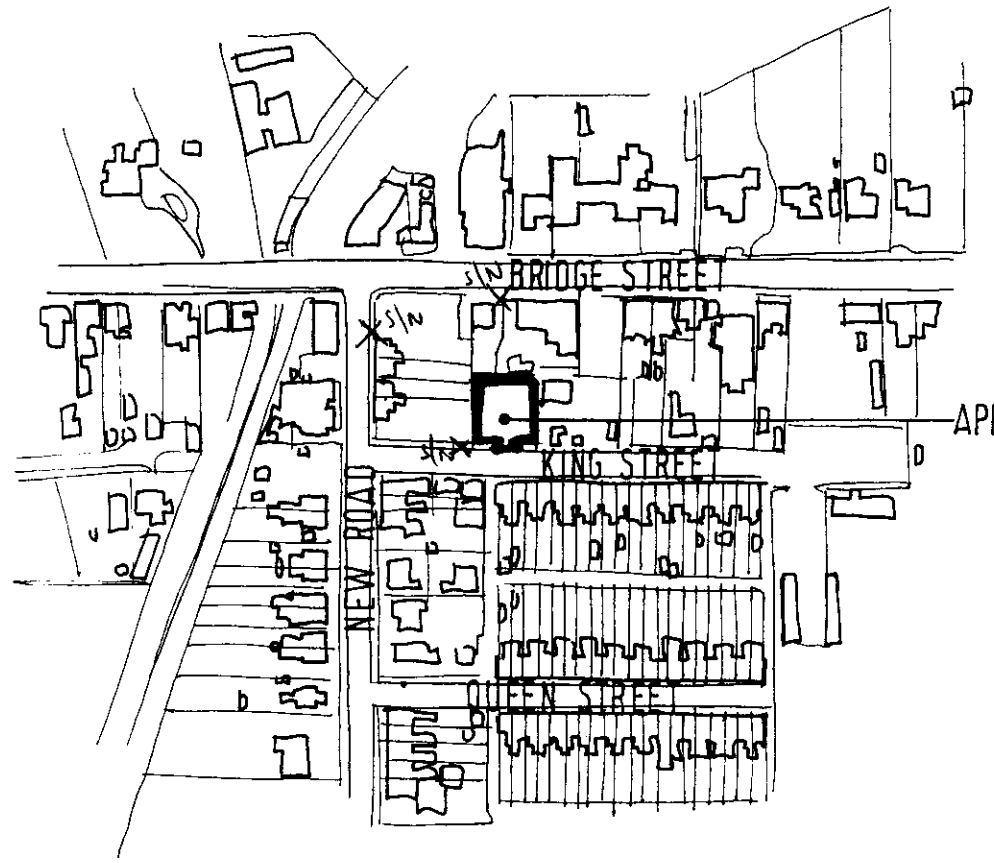

Location Plan 1:2500

N

DETERMINED PLAN

RECEIVED 11 FEB 2000 Ref: 0179/00

Mark Dennis
architectural services

90 Station Road - Surfleet - Spalding - Lincs - PE11 4DB
Telephone: 01775 680417 Mobile: 07788 834568

title proposed detached bungalows at King Street, Sutton Bridge, Spalding, Lincs.

for: Mr S.E. King - Building Contractor

site & location plan

scale 1:200, 1:2500	drawn MD
date JAN 2000	drg.no. 00.002 / 01