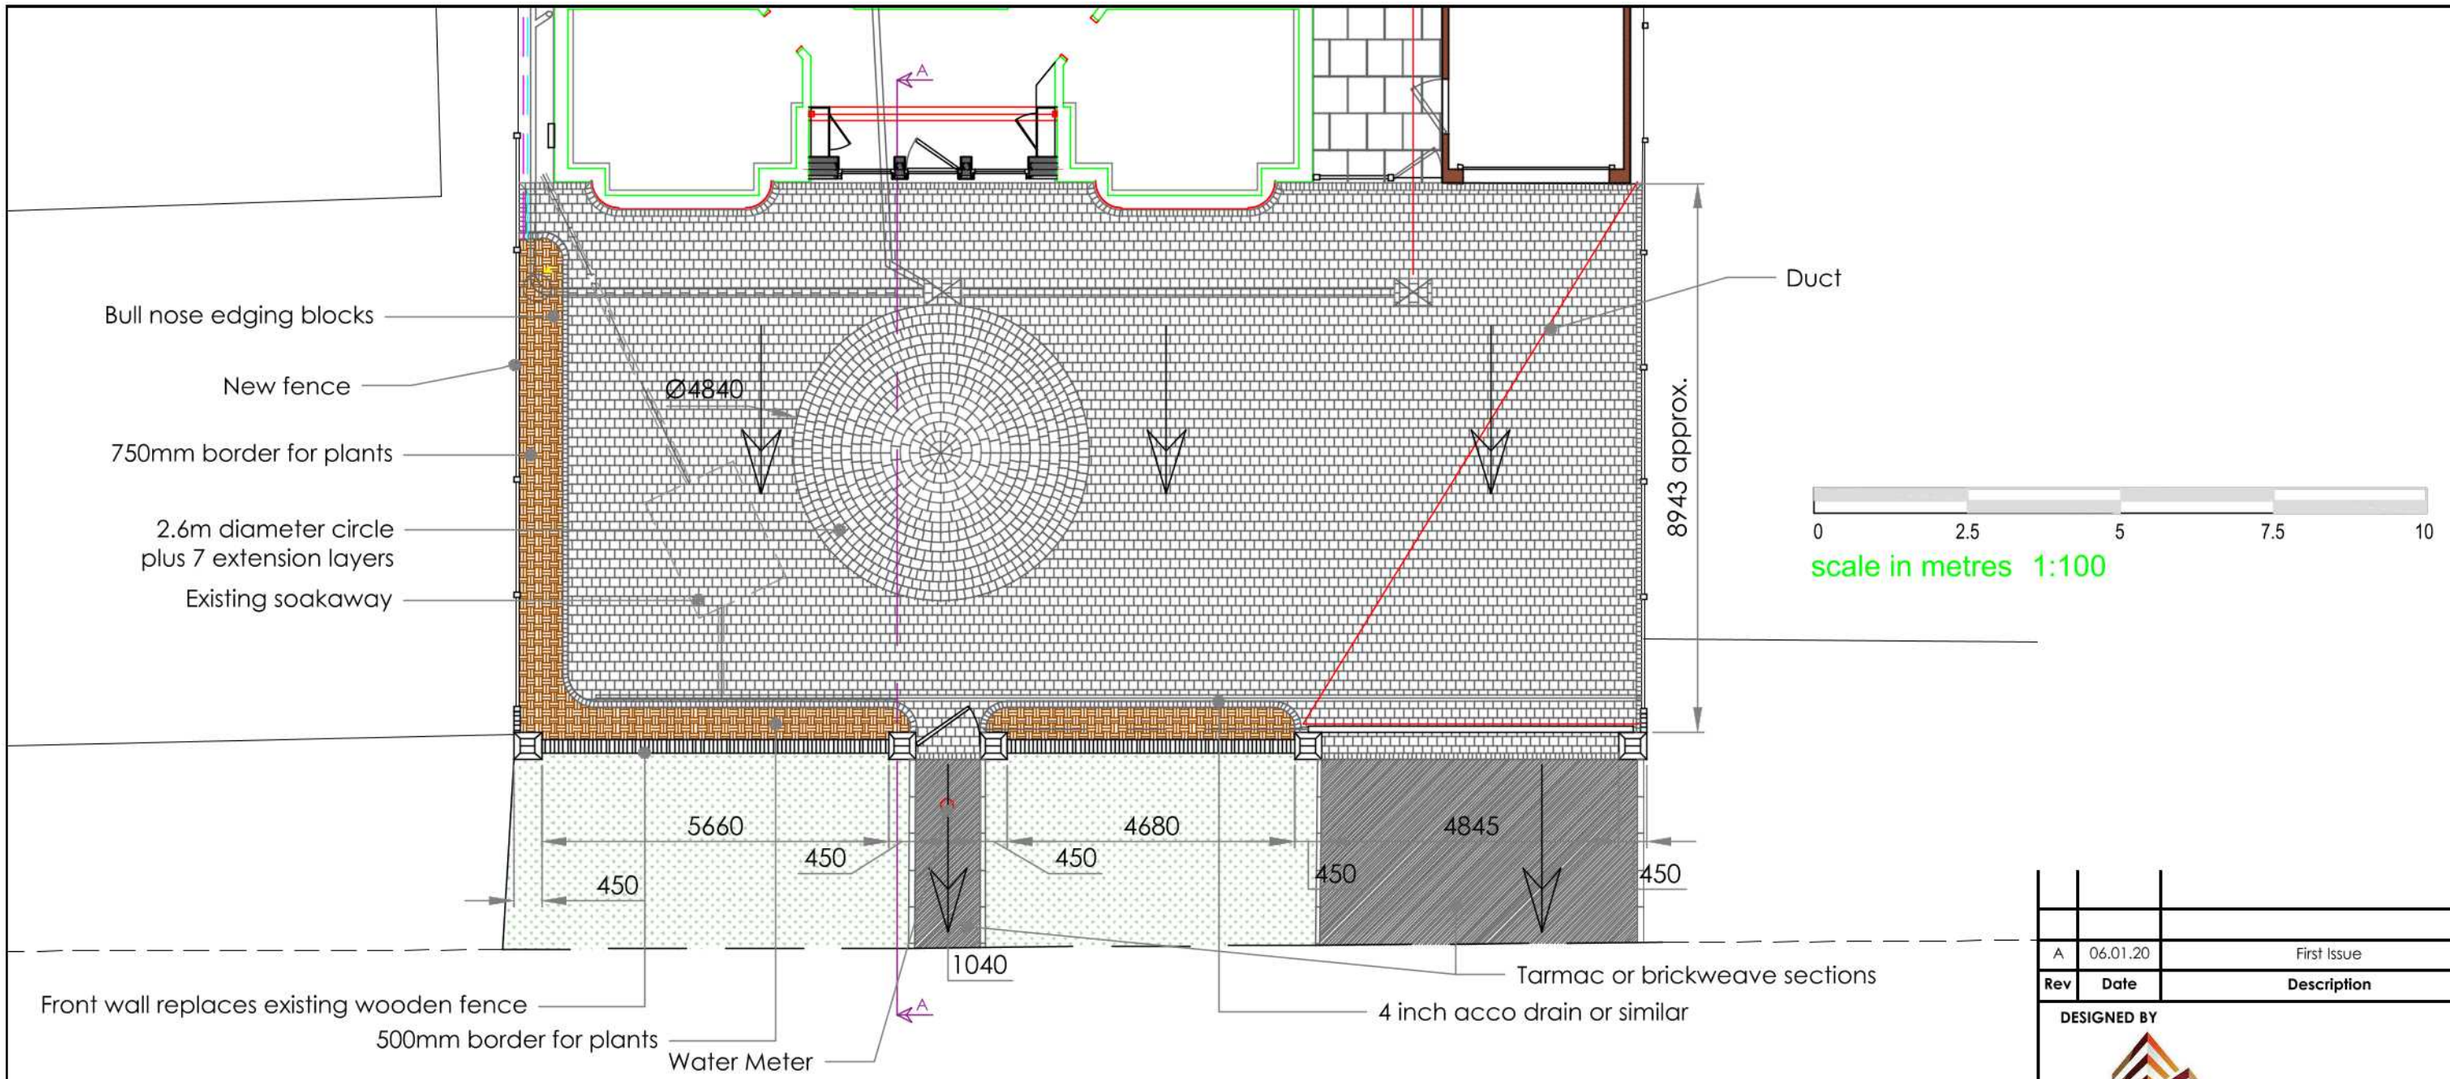


RAILWAY LANE

Rev	Date	Description	By
A	06.01.20	First Issue	SR

DESIGNED BY

ARCITEK
BUILDING DESIGN

01553 886 121
info@arcitek.co.uk
www.arcitekbuildingdesign.co.uk

Drawing Title
Site Plan

Project Title
Extend Porch, change borders
and new driveway

Address
20 Railway Lane
Sutton Bridge
PE12 9UY

Scale	Drawn By	Date
1:100 @ A3	SR	06.01.20

Drawing no. -001

Revision A