

0 1 2 3 4 5 6 7 8 9 10

scale in metres 1:50

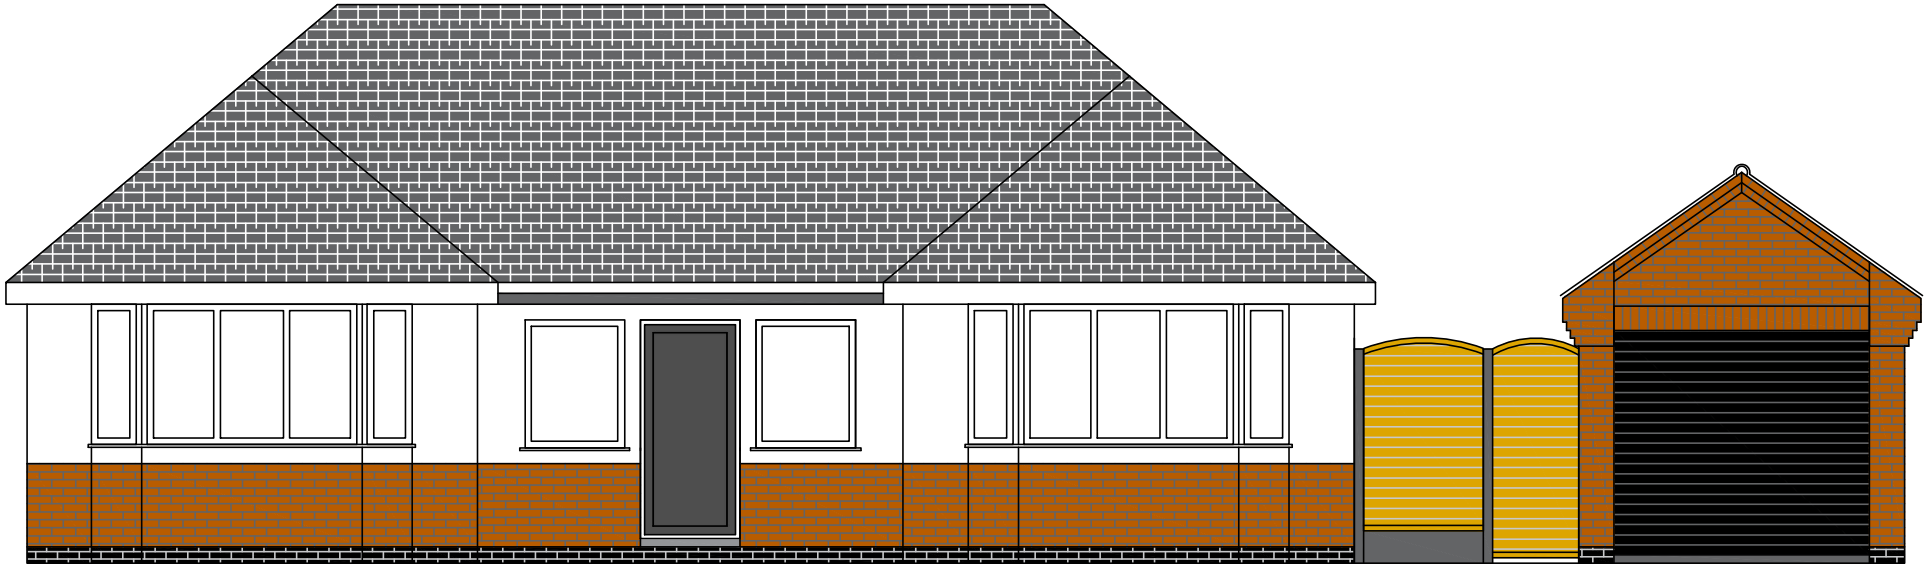

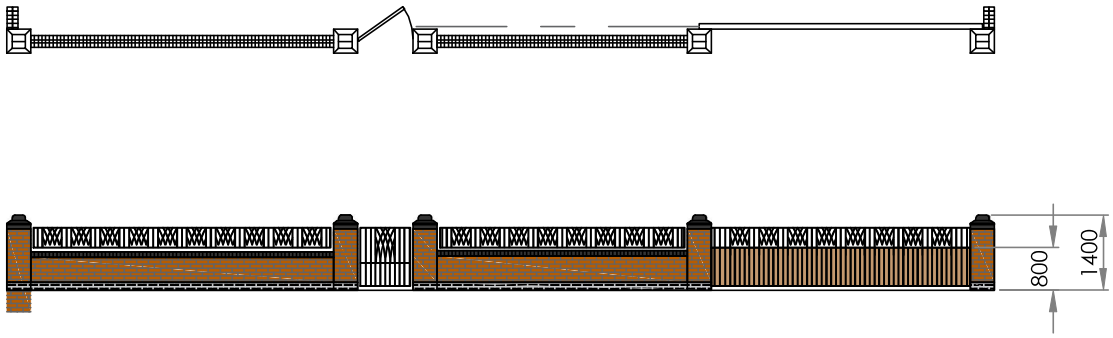

0 2.5 5 7.5 10

scale in metres 1:100

Rev	Date	Description	By
A	06.01.20	First Issue	SR

DESIGNED BY

ARCITEK
BUILDING DESIGN

01553 886 121
info@arcitek.co.uk
www.arcitekbuildingdesign.co.uk

Drawing Title
Front Elevations

Project Title
Extend Porch, change borders and new driveway

Address
20 Railway Lane
Sutton Bridge
PE12 9UY

Scale	Drawn By	Date
1:100/50 @ A3	SR	06.01.20

Drawing no.	Revision
-002	A