
NEIL DOWLMAN
Architecture

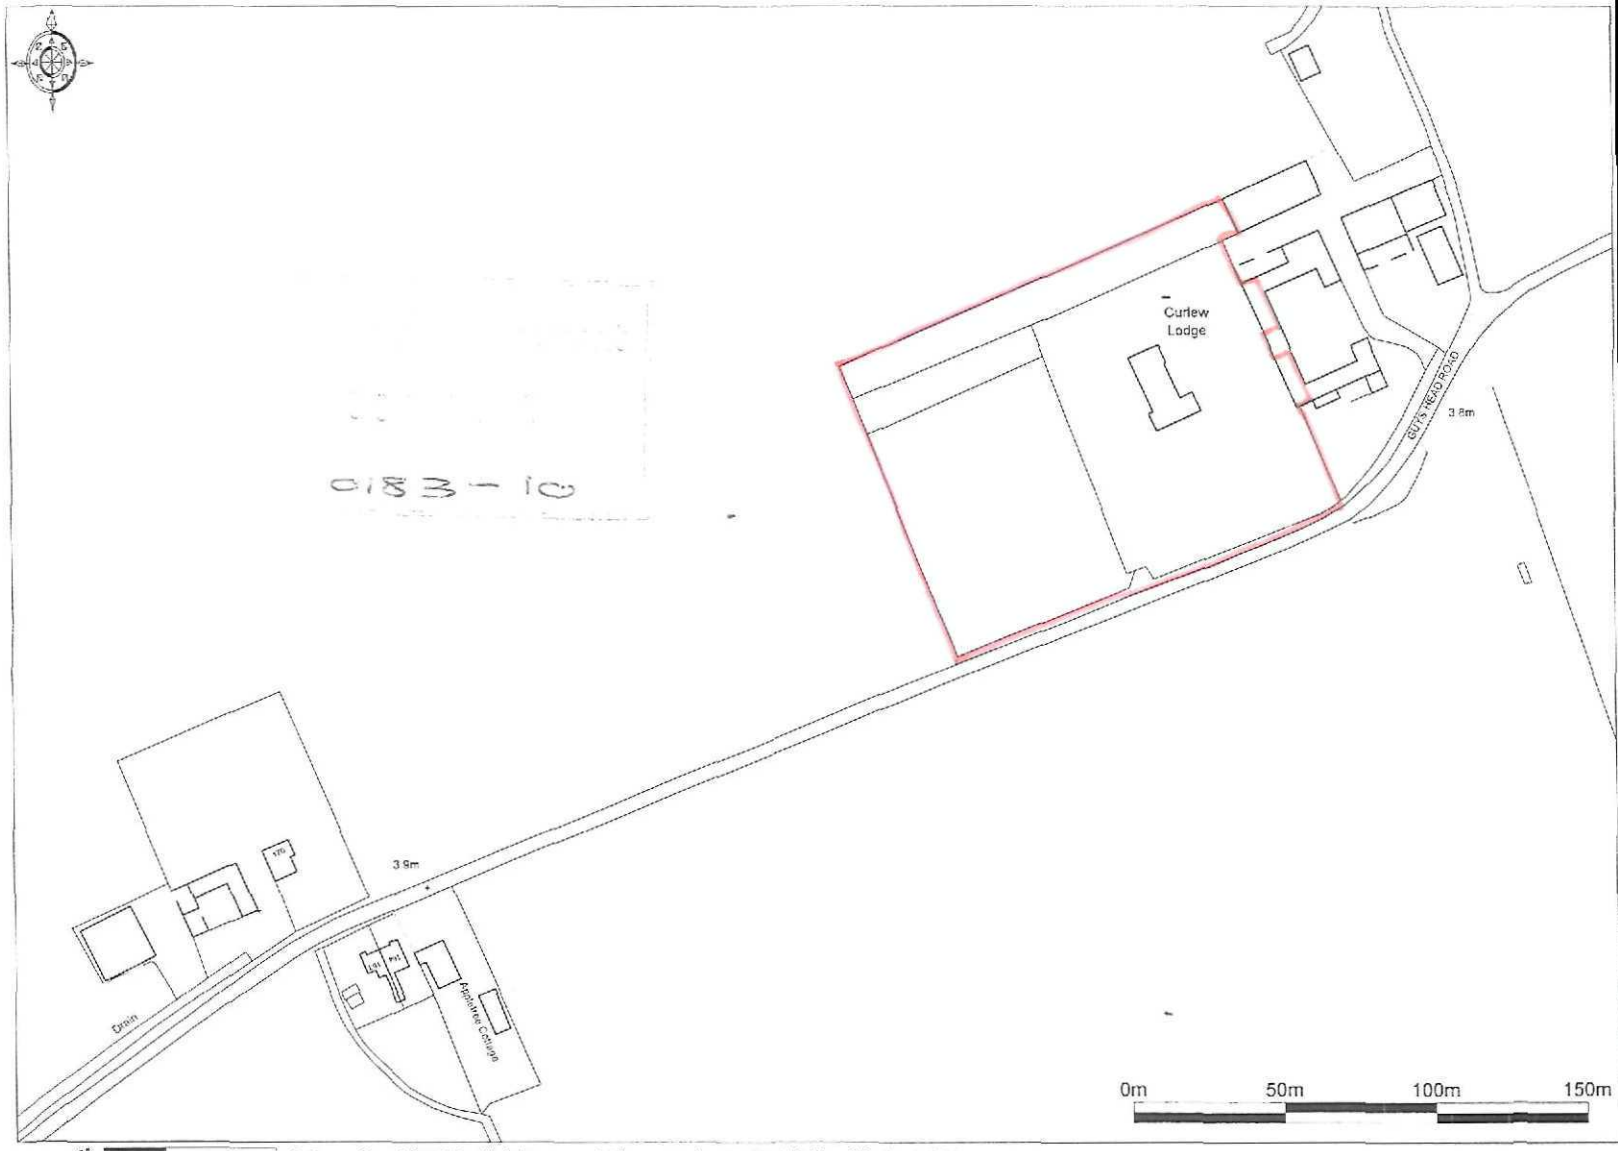

Enabled by Ordnance Survey © Crown Copyright 2009. All rights reserved Licence number 100020449. Plotted Scale - 1:2500

NEIL DOWLMAN ARCHITECTURE LTD LICENCE NO. 100040661

© Design Copyright reserved. Written consent must be obtained before copying or reproducing this drawing. Do not scale this drawing, use figured dimensions only. Contractors are responsible for taking and checking site dimensions. Any discrepancy must be reported to the Architectural Technologist immediately.

CURLEW LODGE

Boundary

grass

NORTH

willow

cupressus leylandii
[bank behind]

grass

sycamore (protected)

Boundary

43.0m

47.5m

barn

Utility alterations

lime (protected)

Stair alteration
3.0m

4.49m

boot room / lobby

88.0m

27m

31.8m

7.45m

loggia / sun lounge

gravel.

mh

mh

Front door

existing tarmac driveway

mh

To septic tank

Boundary

Boundary

grass

49.1m

56.5m

lime (protected)
approx position

beech (protected)
approx position

Boundary

to sutton bridge G U Y S H E A D R O A D

The Drawing Group Ltd

NEIL DOWLMAN
Architecture
Neil Dowlman Architecture Ltd
Tel: 01205 357272 Fax: 01205 351115
Email: boston@neildowlman-architecture.co.uk
Offices also Boston & Grantham
www.neildowlman-architecture.co.uk
Members of The Royal Institute of British Architects
Members of British Institute of Architectural Technologists
Corporate Building Engineer
Chartered Architects * Architectural Technologists
Designers * Building Engineers * Project Managers
Planning Supervisors * Party wall Surveyors * Access Consultants

Client
Mr. & Mrs. R. Smith

Project
Proposed Alterations to
Curlew Lodge
Sutton Bridge

Title
Site/Block Plan.

Scale
1:200

Date
15/02/2010

Drawn by:
GAR


Drawing No.
B2395/09

Revision

SHDC
Planning & Development
08 MAR 2010
Ref: 0183-10


© Design Copyright reserved. Written consent must be obtained before copying or reproducing this drawing. Do not scale this drawing, use figured dimensions only. Contractors are responsible for taking and checking site dimensions. Any discrepancy must be reported to the Architectural Technologist immediately.

LEGEND / NOTES COLUMN :

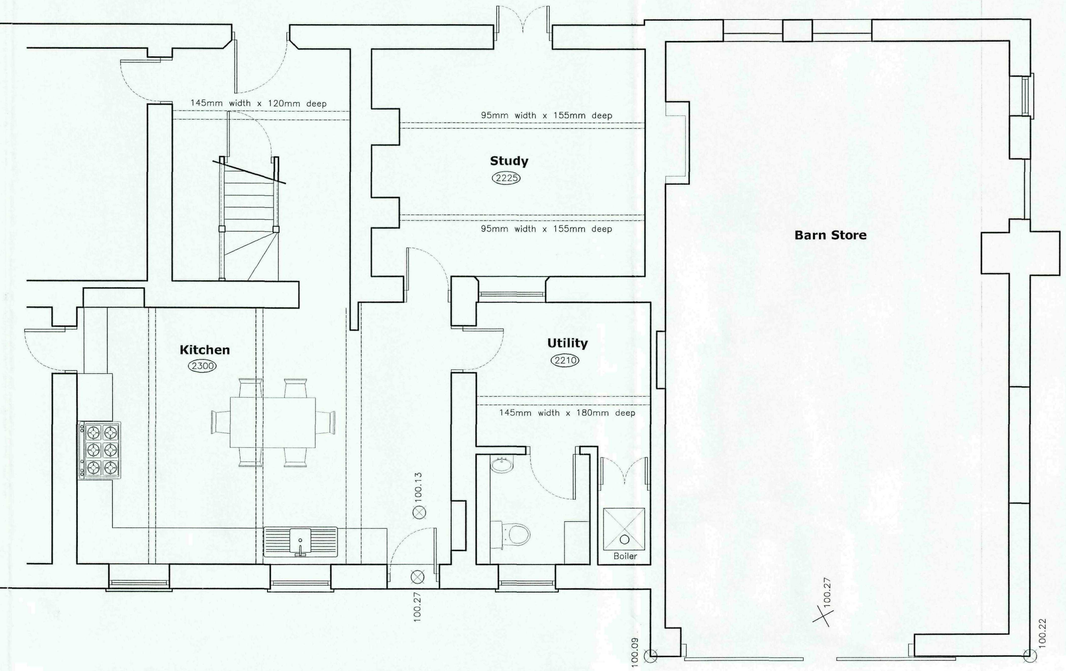

GROUND FLOOR PLAN


SCALE 1:50

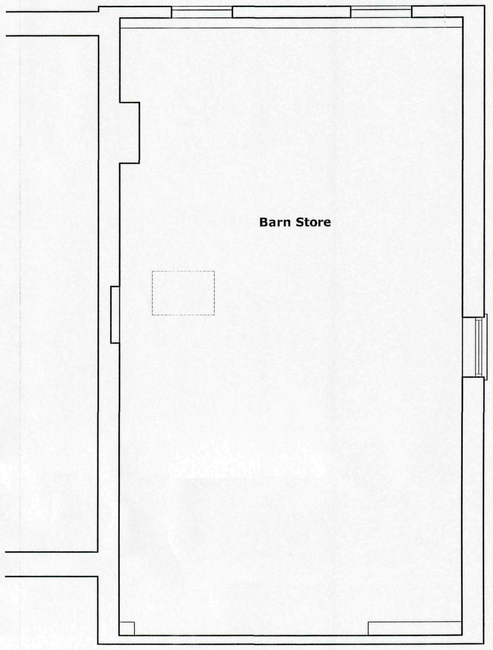

FIRST FLOOR PLAN


SCALE 1:50

1:50 0 0.5 1 1.5 2.5 m

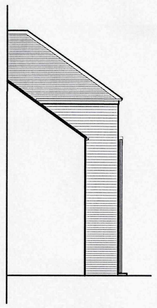


SECTION

SCALE 1:100

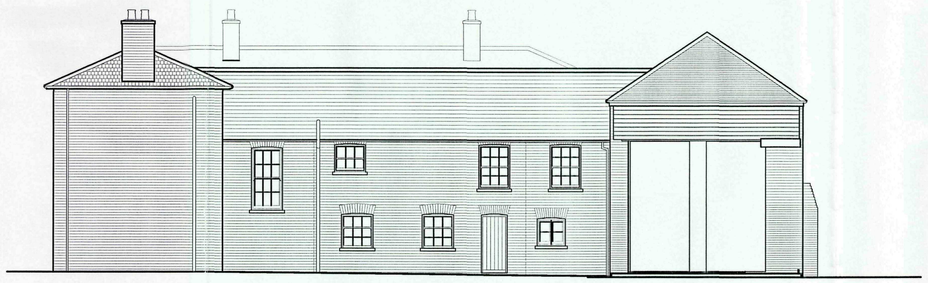

NORTH EAST ELEVATION

SCALE 1:100

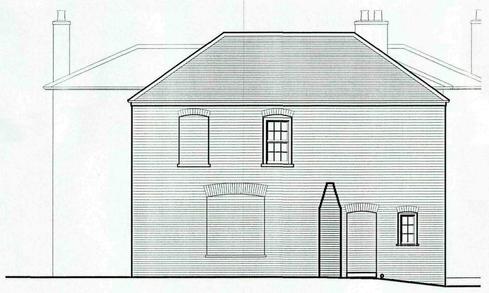

NORTH WEST ELEVATION

SCALE 1:100



SOUTH WEST ELEVATION


SCALE 1:100

A1

NEIL DOWLMAN | Architecture

www.neildowlman-architecture.co.uk

CREATIVE DESIGN FOR YOUR FUTURE

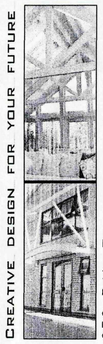

Building & planning consultants | Architectural technologists | Domestic energy assessors | Party wall surveyors | Access consultants

SLDC Planning & Development 08 MAR 2010 Ref: 0183-10

Neil Dowlman Architecture Ltd

4-5 Church Street Alford Lincs LN13 9EF
T 01507 463863 F 01507 466006
E alford@neildowlman-architecture.co.uk

Offices also at:
Louth T 01507 601155 | Boston T 01205 357272
Grantham T 01476 574242 | Skegness T 01754 880080

Royal Institute of British Architects | Chartered Institute of Architectural Technologists | Chartered Building Engineer

Client
Mr & Mrs Smith

Project
Proposed Alterations and Extension
Curlew Lodge,
Guy's Head Road.
Sutton Bridge.
Lincolnshire.

Title
Existing Floor layouts & Elevations.
.

Scale
As Shown.

Date
October '09.

Drawn By
MGD.


Checked By
GR.

Drawing No.
B\2395 - 02.


Revision
.

Z:\Admin\Client Files\SMITH - B2395\B2395- Existing Smith.dwg, 04/03/2010 08:33:00

© Design Copyright reserved. Written consent must be obtained before copying or reproducing this drawing. Do not scale this drawing, use figured dimensions only. Contractors are responsible for taking and checking site dimensions. Any discrepancy must be reported to the Architectural Technologist immediately.

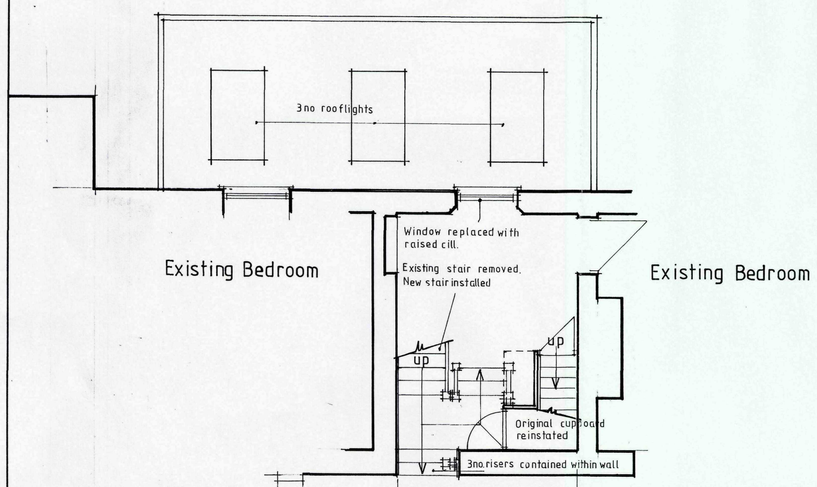


FIRST FLOOR PLAN (staircase)

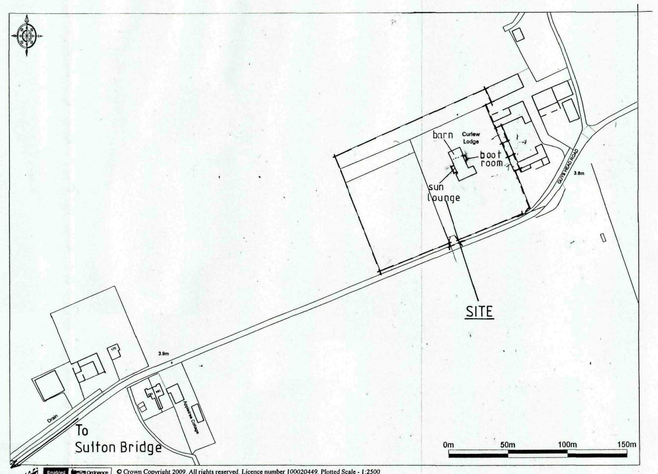

Crown Copyright 2009. All rights reserved. Licence number 100020449. Plotted Scale - 1:2500

NEIL DOWLMAN ARCHITECTURE LTD LICENCE NO. 100040661

LOCATION PLAN 1:2500

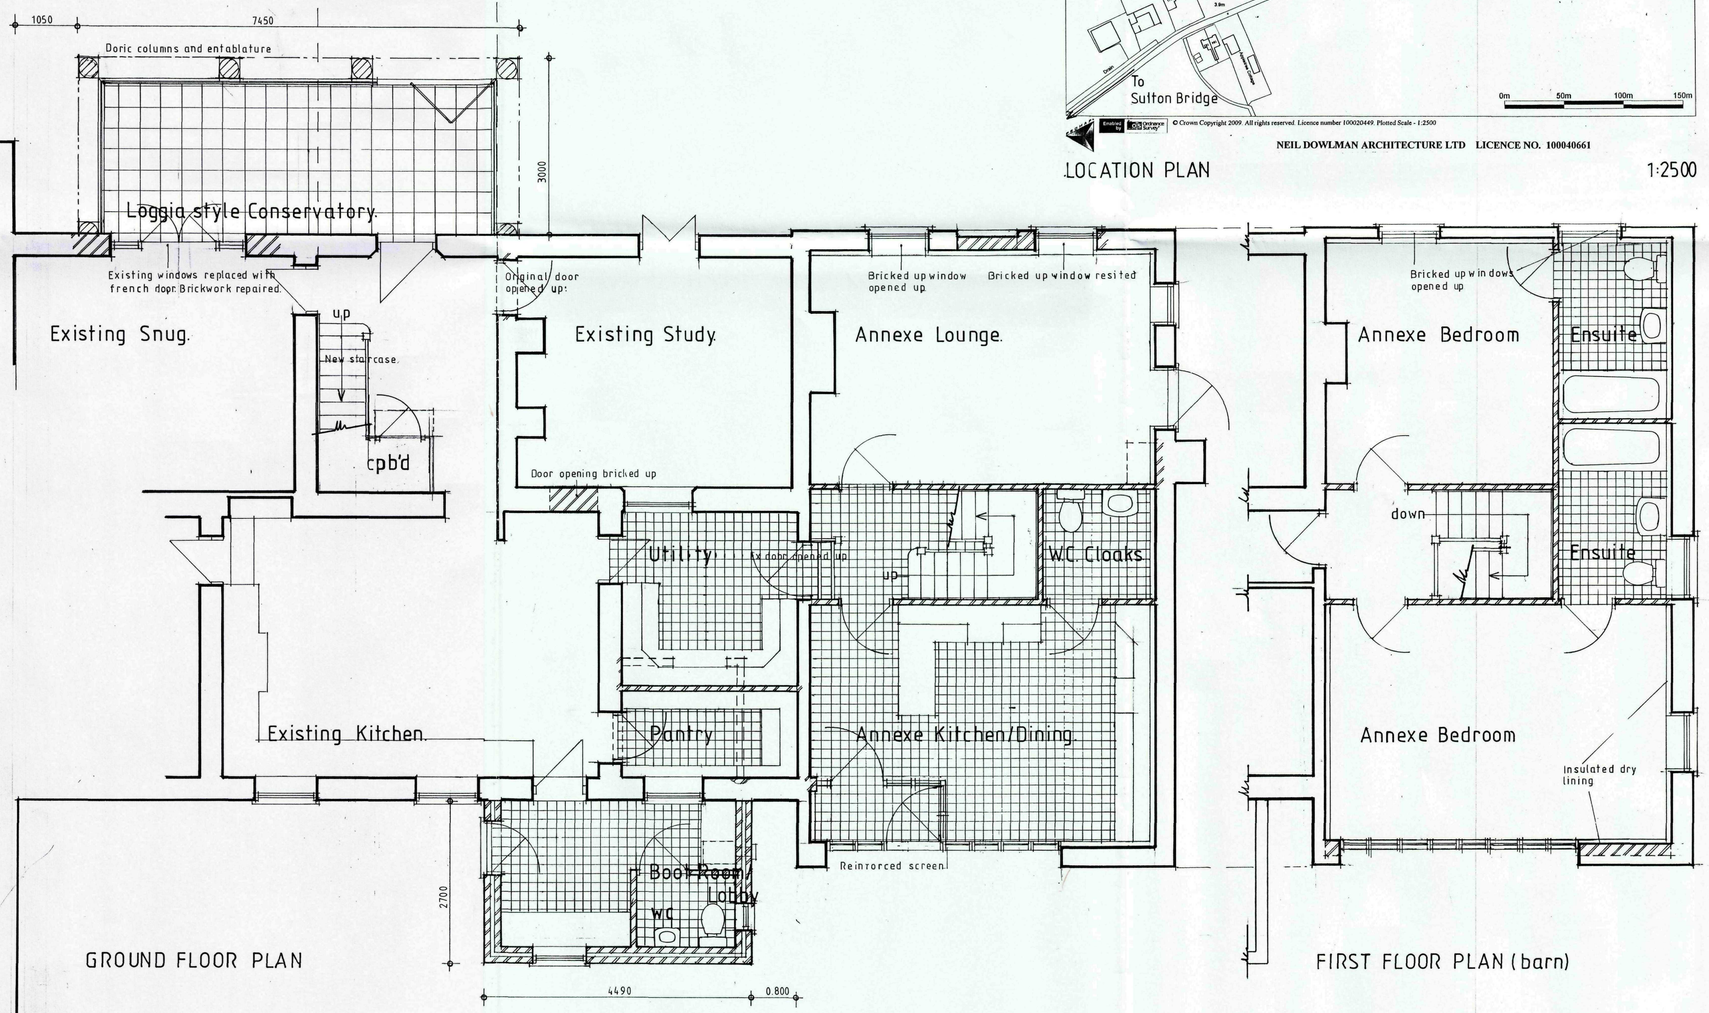

GROUND FLOOR PLAN

FIRST FLOOR PLAN (barn)

SHDC Planning & Development 08 MAR 2010 Ref: 0183-10

REV A 12.02.2010 Screen & Bootroom alterations

NEIL DOWLMAN Architecture
Neil Dowlman Architecture Ltd
Tel: 01205 357272 Fax: 01205 351115
Email: boston@neildowlman-architecture.co.uk
Members of The Royal Institute of British Architects
Members of British Institute of Architectural Technologists
Corporate Building Engineer
Chartered Architects • Architectural Technologists
Designers • Building Engineers • Project Managers
Planning Supervisors • Party wall Surveyors • Access Consultants
Offices also Boston & Grantham
www.neildowlman-architecture.co.uk

Client
Mr and Mrs R. Smith

Project
Proposed Alterations to Curlew Lodge Sutton Bridge

Title
Proposed Scheme

Scale
1:50

Date
15/12/2009

Drawn by:
GAR

Drawing No.
B2395/04


Revision
A

The Drawing Group Ltd

© Design Copyright reserved. Written consent must be obtained before copying or reproducing this drawing. Do not scale this drawing, use figured dimensions only. Contractors are responsible for taking and checking site dimensions. Any discrepancy must be reported to the Architectural Technologist immediately.




SOUTH EAST ELEVATION

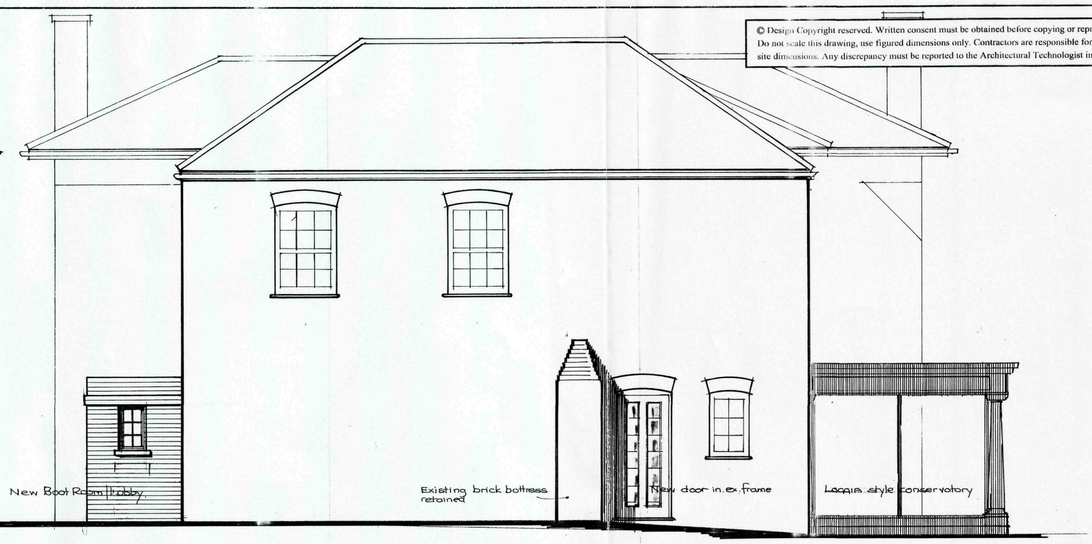

NORTH WEST ELEVATION



SOUTH WEST ELEVATION

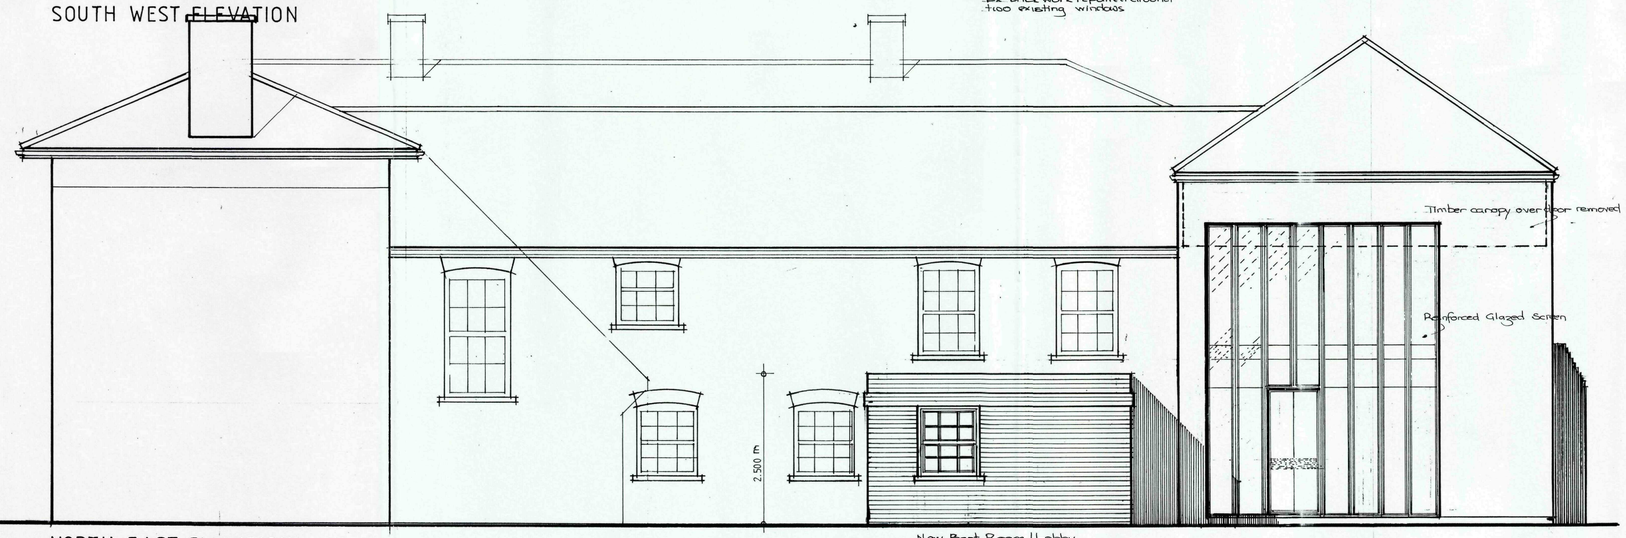

NORTH EAST ELEVATION

SWDC
Planning & Development
08 MAR 2010
Ref: 0183-10

REVA 15/02/2010 Screen & Boot room alterations.

NEIL DOWLMAN
Architecture
Neil Dowlman Architecture Ltd
Tel: 01205 357272 Fax: 01205 351115
Email: boston@neildowlman-architecture.co.uk
Members of The Royal Institute of British Architects
Members of British Institute of Architectural Technologists
Corporate Building Engineer
Chartered Architects * Architectural Technologists
Designers * Building Engineers * Project Managers
Planning Supervisors * Party wall Surveyors * Access Consultants
Offices also Boston & Grantham
www.neildowlman-architecture.co.uk

Client
Mr & Mrs R Smith

Project
Proposed Alterations to
Curlew Lodge-
Sutton Bridge

Title
Proposed Elevations

Scale
1:50

Date
17/12/2009


Drawn by:
GAR

Drawing No.
B2395/05

Revision
A

The Drawing Group Ltd

© Design Copyright reserved. Written consent must be obtained before copying or reproducing this drawing. Do not scale this drawing, use figured dimensions only. Contractors are responsible for taking and checking site dimensions. Any discrepancy must be reported to the Architectural Technologist immediately.

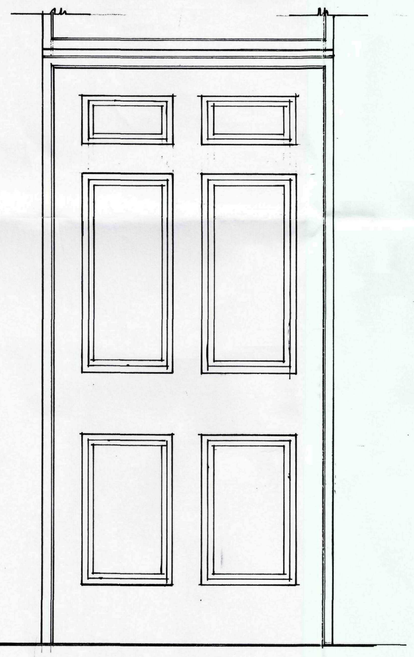

PROPOSED ELEVATION 1:10



EXISTING SECTION 1:10
(showing reveal panelling)



EXISTING ELEVATION 1:10

EXISTING PLAN 1:10

Boston Borough Council
Planning & Development
08 MAR 2010
Ref: 0183-10

NEIL DOWLMAN Architecture
Neil Dowlman Architecture Ltd
Tel: 01205 357272 Fax: 01205 351115
Email: boston@neildowlman-architecture.co.uk
Members of The Royal Institute of British Architects
Members of British Institute of Architectural Technologists
Corporate Building Engineer
Chartered Architects * Architectural Technologists
Designers * Building Engineers * Project Managers
Planning Supervisors * Party wall Surveyors * Access Consultants
Offices also Boston & Grantham
www.neildowlman-architecture.co.uk

Client
Mr. & Mrs. R. Smith

Project
Proposed Alterations to
Curlew Lodge-
Sutton Bridge

Title
Existing & Proposed Front Door

Scale
1:10

Date
08/01/2010

Drawn by:

Drawing No.
B2395/06

Revision

The Drawing Group Ltd