notes

- Contractors are responsible for checking dimensions, tolerances and references. Any discrepancy to be verified with Peter Humphrey Assocoates Limited before proceeding with the works.

- Where a detail is covered by drawings to different scales the larger scale drawing is to be worked to.

- Figured dimensions to be worked to in all cases.



SIDE ELEVATION
SCALE 1:100





FRONT ELEVATION
SCALE 1:100




REAR ELEVATION
SCALE 1:100

# AS EXISTING
1:100

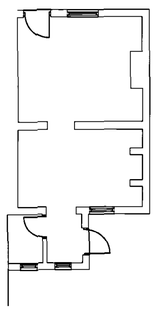

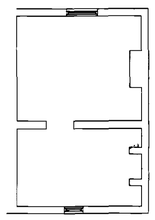


# AS PROPOSED

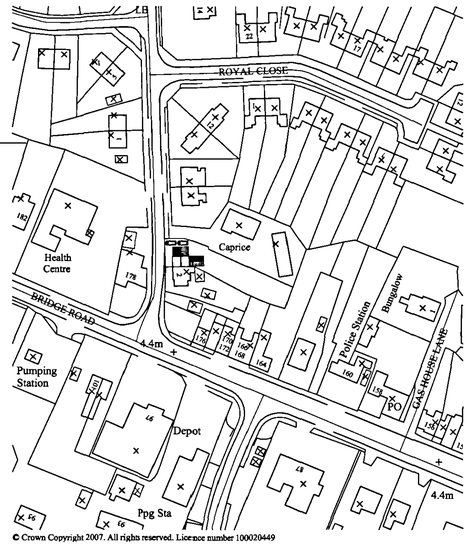



© Crown Copyright 2007. All rights reserved. Licence number 100020449

LOCATION PLAN 1:1250

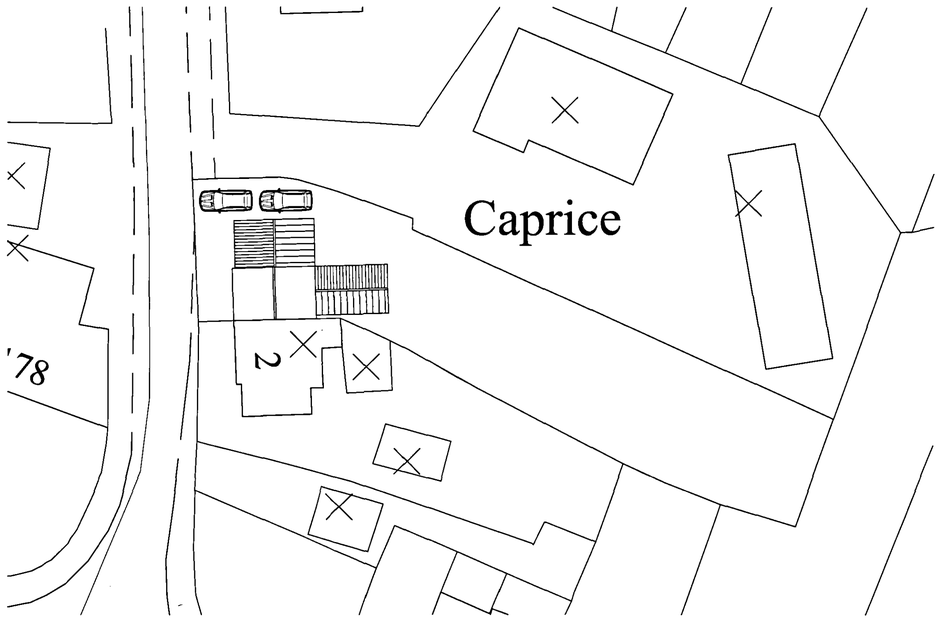


SITE PLAN 1:250

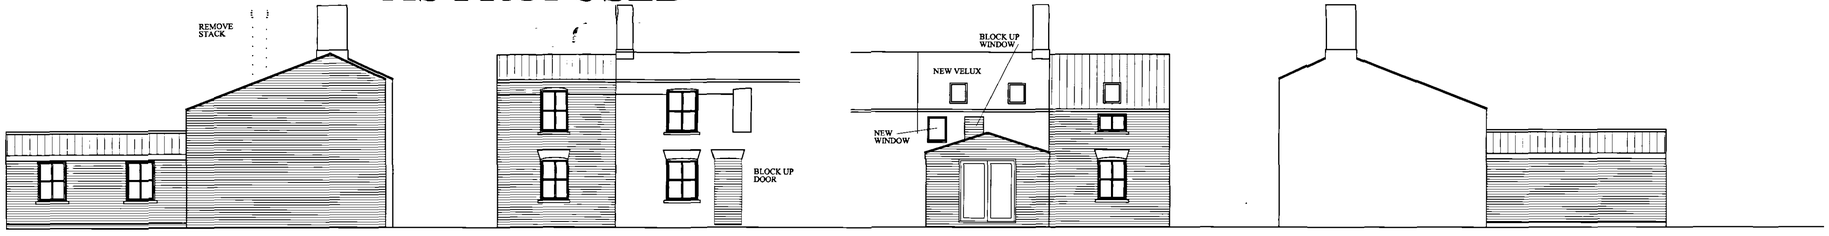



SIDE ELEVATION
SCALE 1:100

FRONT ELEVATION
SCALE 1:100

REAR ELEVATION
SCALE 1:100

SIDE ELEVATION
SCALE 1:100

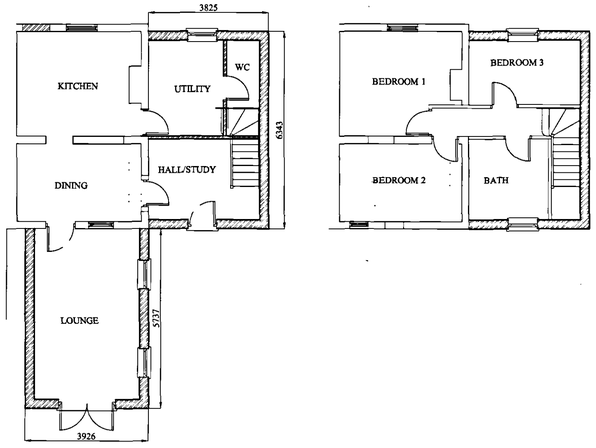


# AS PROPOSED

DETERMINED PLAN
SHDC
Planning & Development
12 FEB 2007
Ref: 0192/07

# PLOT AT A1

| Rev. | Date | Description | Initials |
|---|---|---|---|

Peter Humphrey Associates LTD
ARCHITECTURAL DESIGN AND BUILDING

PROJECT
## PROPOSED EXTENSION

ADDRESS
4 ALLENBYS CHASE
SUTTON BRIDGE

CLIENT
## MR WITHERS

| DATE | SCALE | DRAWN BY |
|---|---|---|
| JAN 07 | 1:100 | |

| JOB. NO | REVISION |
|---|---|
| 4006-PL01 | |

DO NOT SCALE FROM THIS DRAWING

COPYRIGHT: THIS DRAWING MUST NOT BE ISSUED, LOANED OR COPIED WITHOUT THE CONSENT OF PETER HUMPHREY ASSOCIATES LIMITED

Architectural
Peter Humphrey Associates LTD
ARCHITECTURAL DESIGN AND BUILDING
TELEPHONE 01945 466 966
FAX 01945 466 433
E-MAIL: info@peterhumphrey.co.uk
30 OLD MARKET WISBECH CAMBS PE13 1NB
British Institute of Architectural Technologists