


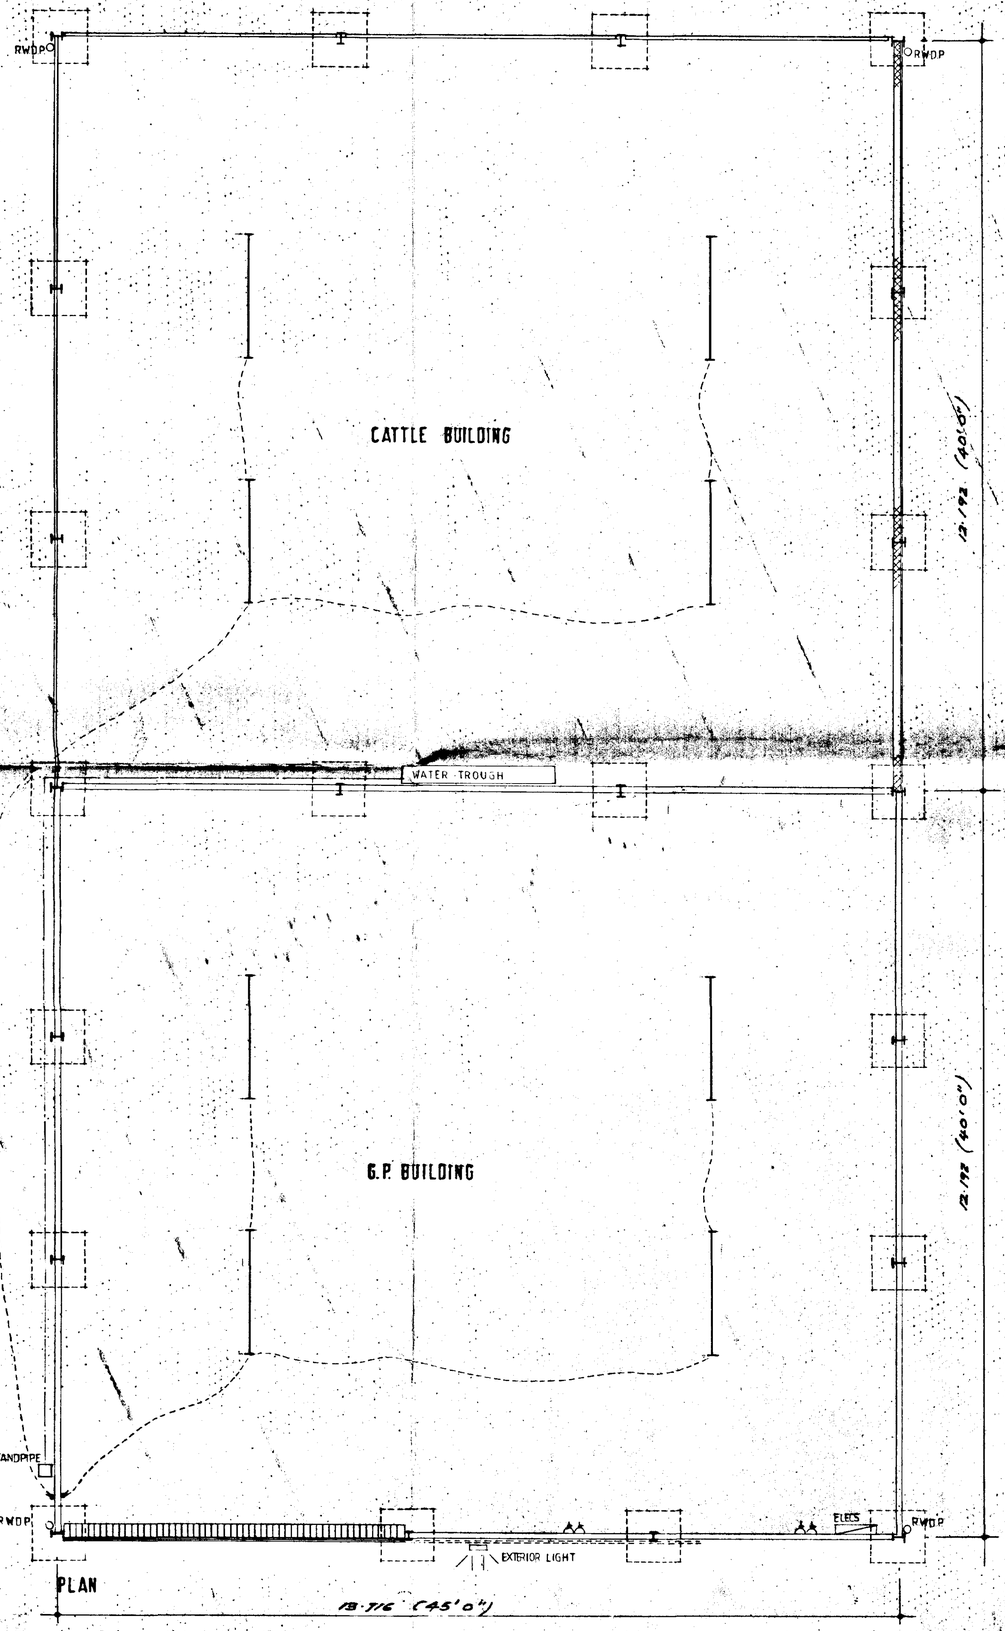


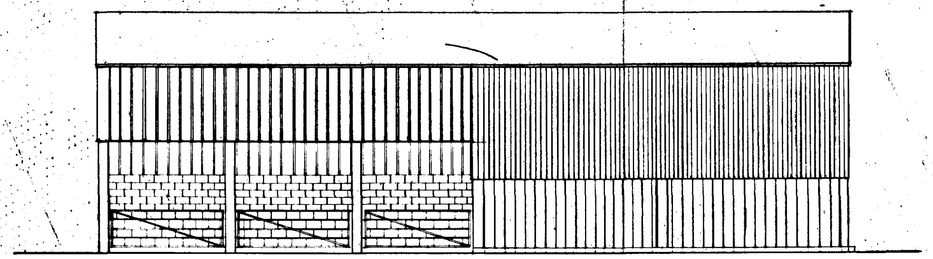


WEST elevation

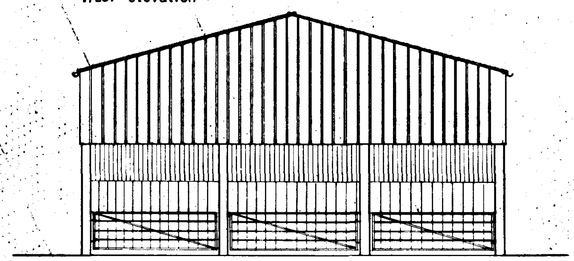

NORTH elevation

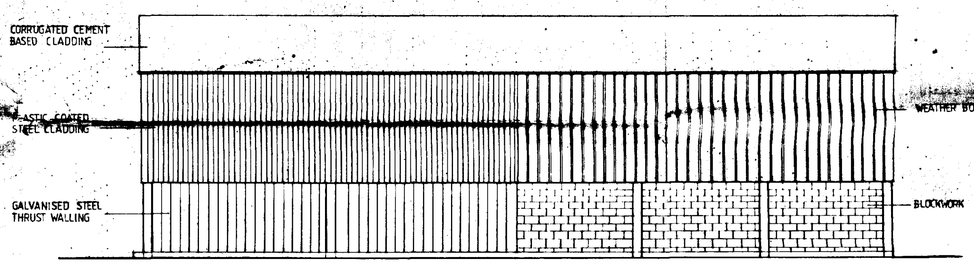

EAST elevation

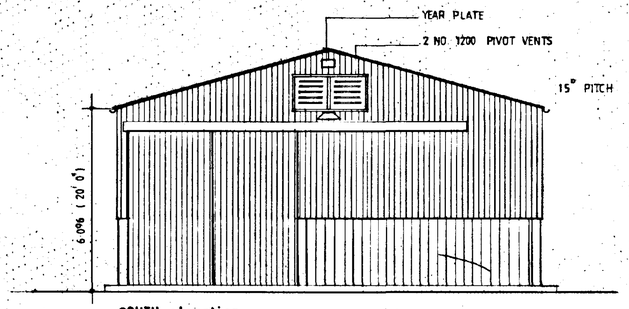

SOUTH elevation

DETERMINED PLAN

SCOTTISH HOUSING
27 FEB 1997
Ref: 0197/97

Rev.	Date	Description

CARTER JONAS


6-8 HILLS ROAD CAMBRIDGE CB2 1NH
TEL: 01223 368771 FAX: 01223 369950

Client: CROWN ESTATE: WINGLAND

Project Title: PROPOSED G.P/CATTLE BUILDING GRANGE ROAD

Drawing Title: PLAN AND ELEVATIONS

Scale 1:50 1:100	Drawn by PMC
Date JUNE 96	Checked
Drg No CBN 4602/3	Rev A.

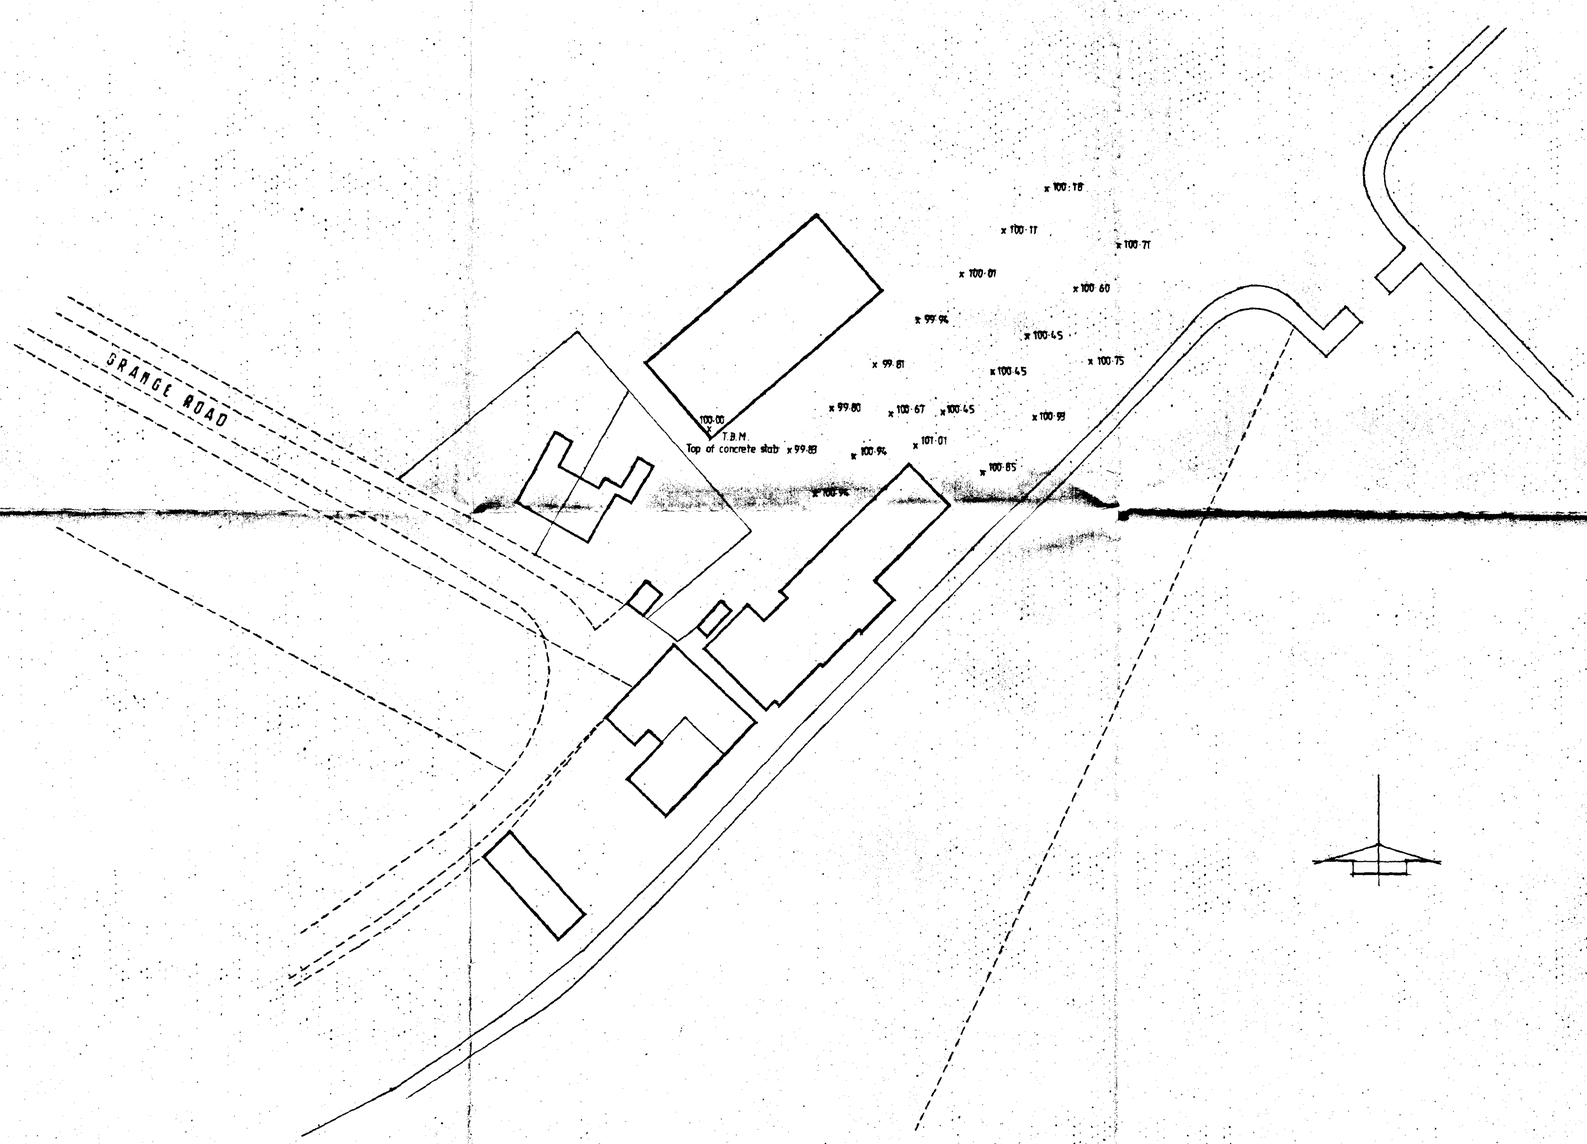

DETERMINED

0197/97

Rev.	Date	Description

CARTER JONAS

6-8 HILLS ROAD CAMBRIDGE CB2 1NH


TEL: 01223 368771 FAX: 01223 369950

Client
C.E. WINGLAND

Project Title
PROPOSED
G.P. BUILDING
GRANGE ROAD

Drawing Title
SITE PLAN
EXISTING

Scale	1:500	Drawn by	
Date	APRIL 96	Checked	
Drg. No	CBN 4602/1.	Rev.	

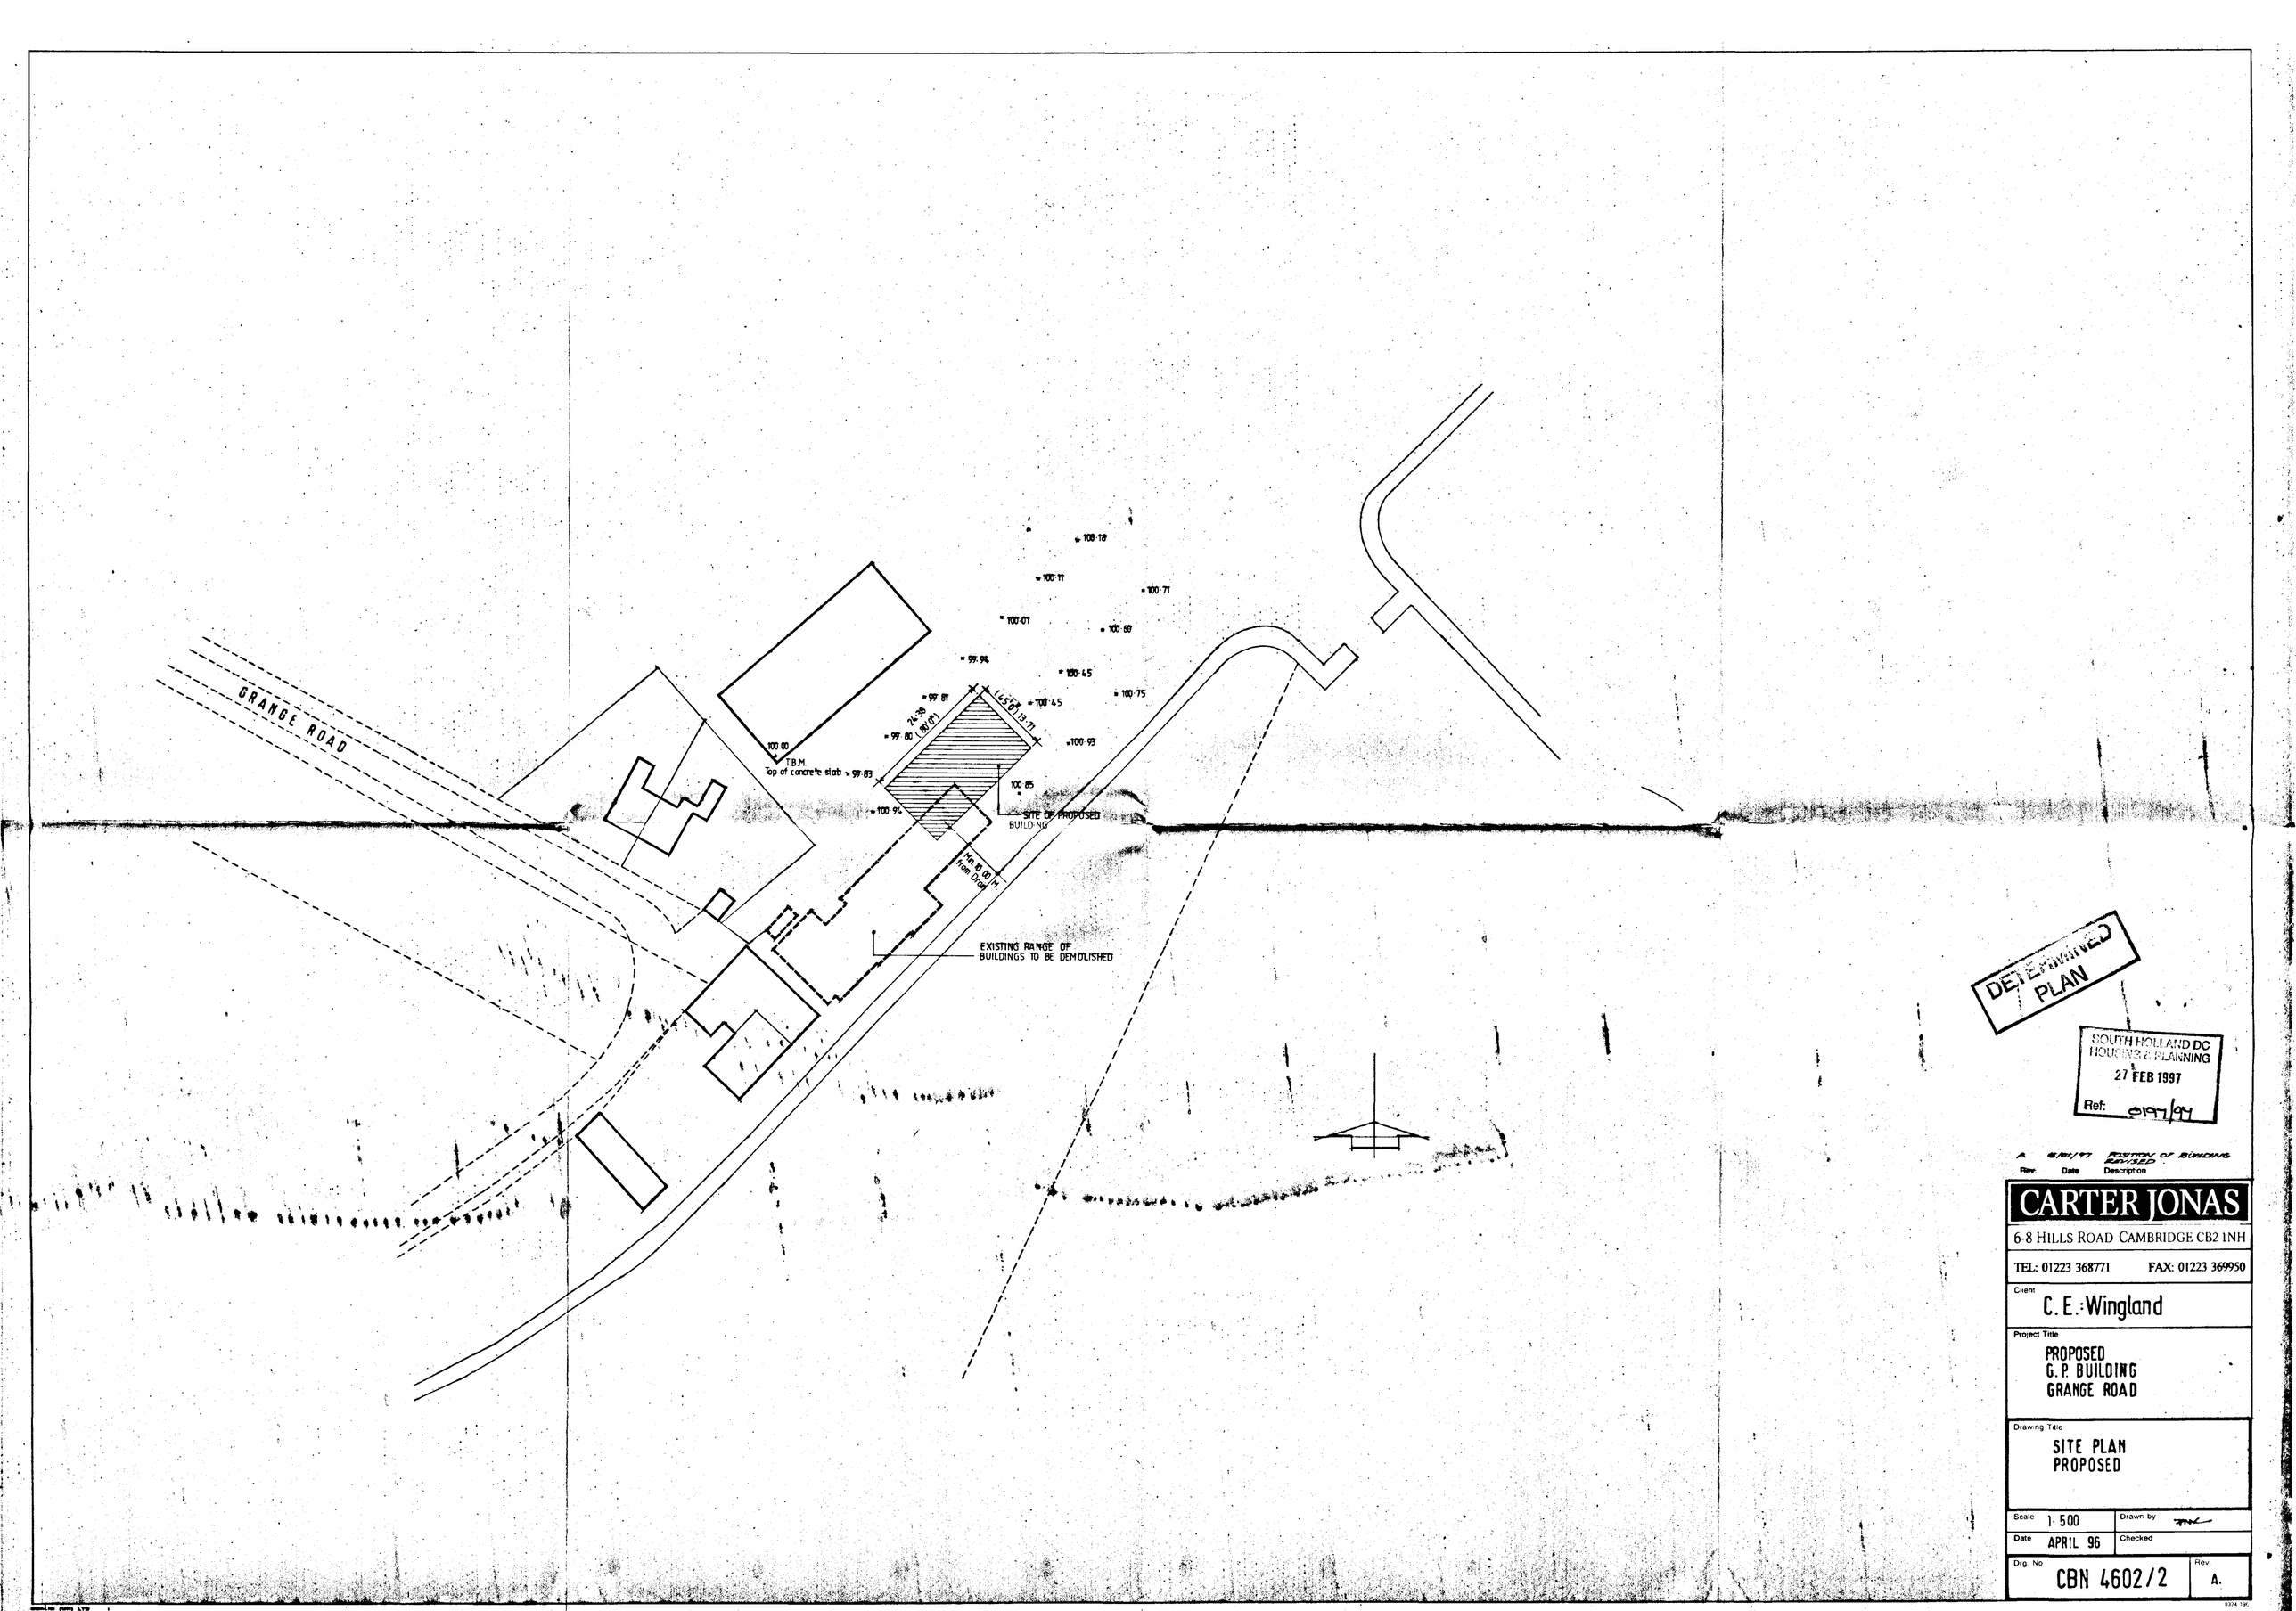

DETERMINED PLAN

SOUTH HOLLAND DC
HOUSING & PLANNING
27 FEB 1997
Ref: S97/97

Rev.	Date	Description
A	18/11/97	POSITION OF BUILDING REVISED

CARTER JONAS
6-8 HILLS ROAD CAMBRIDGE CB2 1NH
TEL: 01223 368771 FAX: 01223 369950

Client
C.E.:Wingland

Project Title
PROPOSED
G.P. BUILDING
GRANGE ROAD

Drawing Title
SITE PLAN
PROPOSED

Scale	1·500	Drawn by	
Date	APRIL 96	Checked	

Drg. No CBN 4602/2 Rev A.