

Contractor to check all Dimensions on site prior to ordering materials / commencing work.Do Not Scale from this Drawing - If in doubt then please ask


SHDC
Planning & Development
- 2 APR 2009
Ref: 0233/09

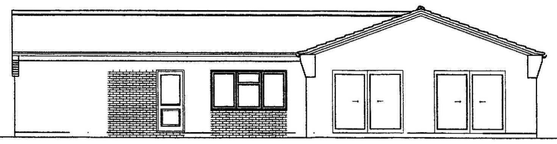


Proposed Front Elevation
Scale 1:100

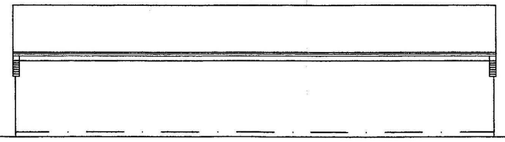

Proposed Side Elevation
Scale 1:100

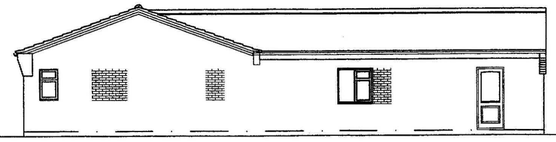

Proposed Rear Elevation
Scale 1:100

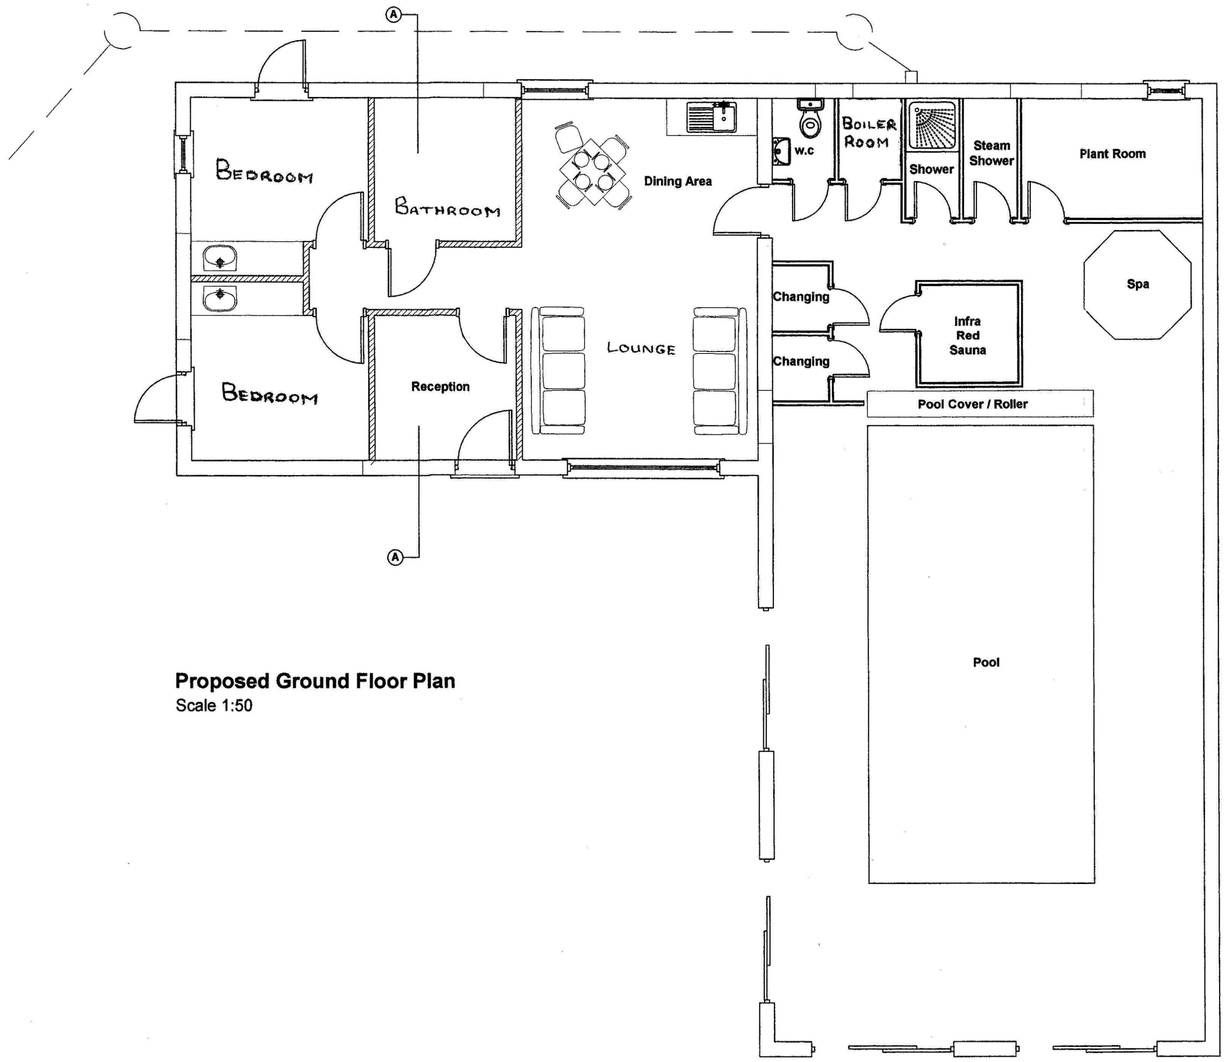

Proposed Ground Floor Plan
Scale 1:50

Client :
Mr & Mrs D Croucher
179 Rookery Rd
Sutton Bridge
PE12 9QG

Site :
Proposed Change of Use to
HOLIDAY ACCOMODATION

remway Design Ltd
2 Red Lion Street
Spalding
PE11 1SX
Tel / Fax: 01775 768 921
Mobile : 07815 112 058
e-mail: jason@remwaydesign.co.uk

Date : Oct 07 | Scale : As Noted

Drawing No:
1505-02

PLEASE NOTE:
Due to areas of the structure being covered, unexposed or otherwise inaccessible the notes / specifications of existing materials are subject to confirmation of site when it is feasible to expose the relevant areas of construction.