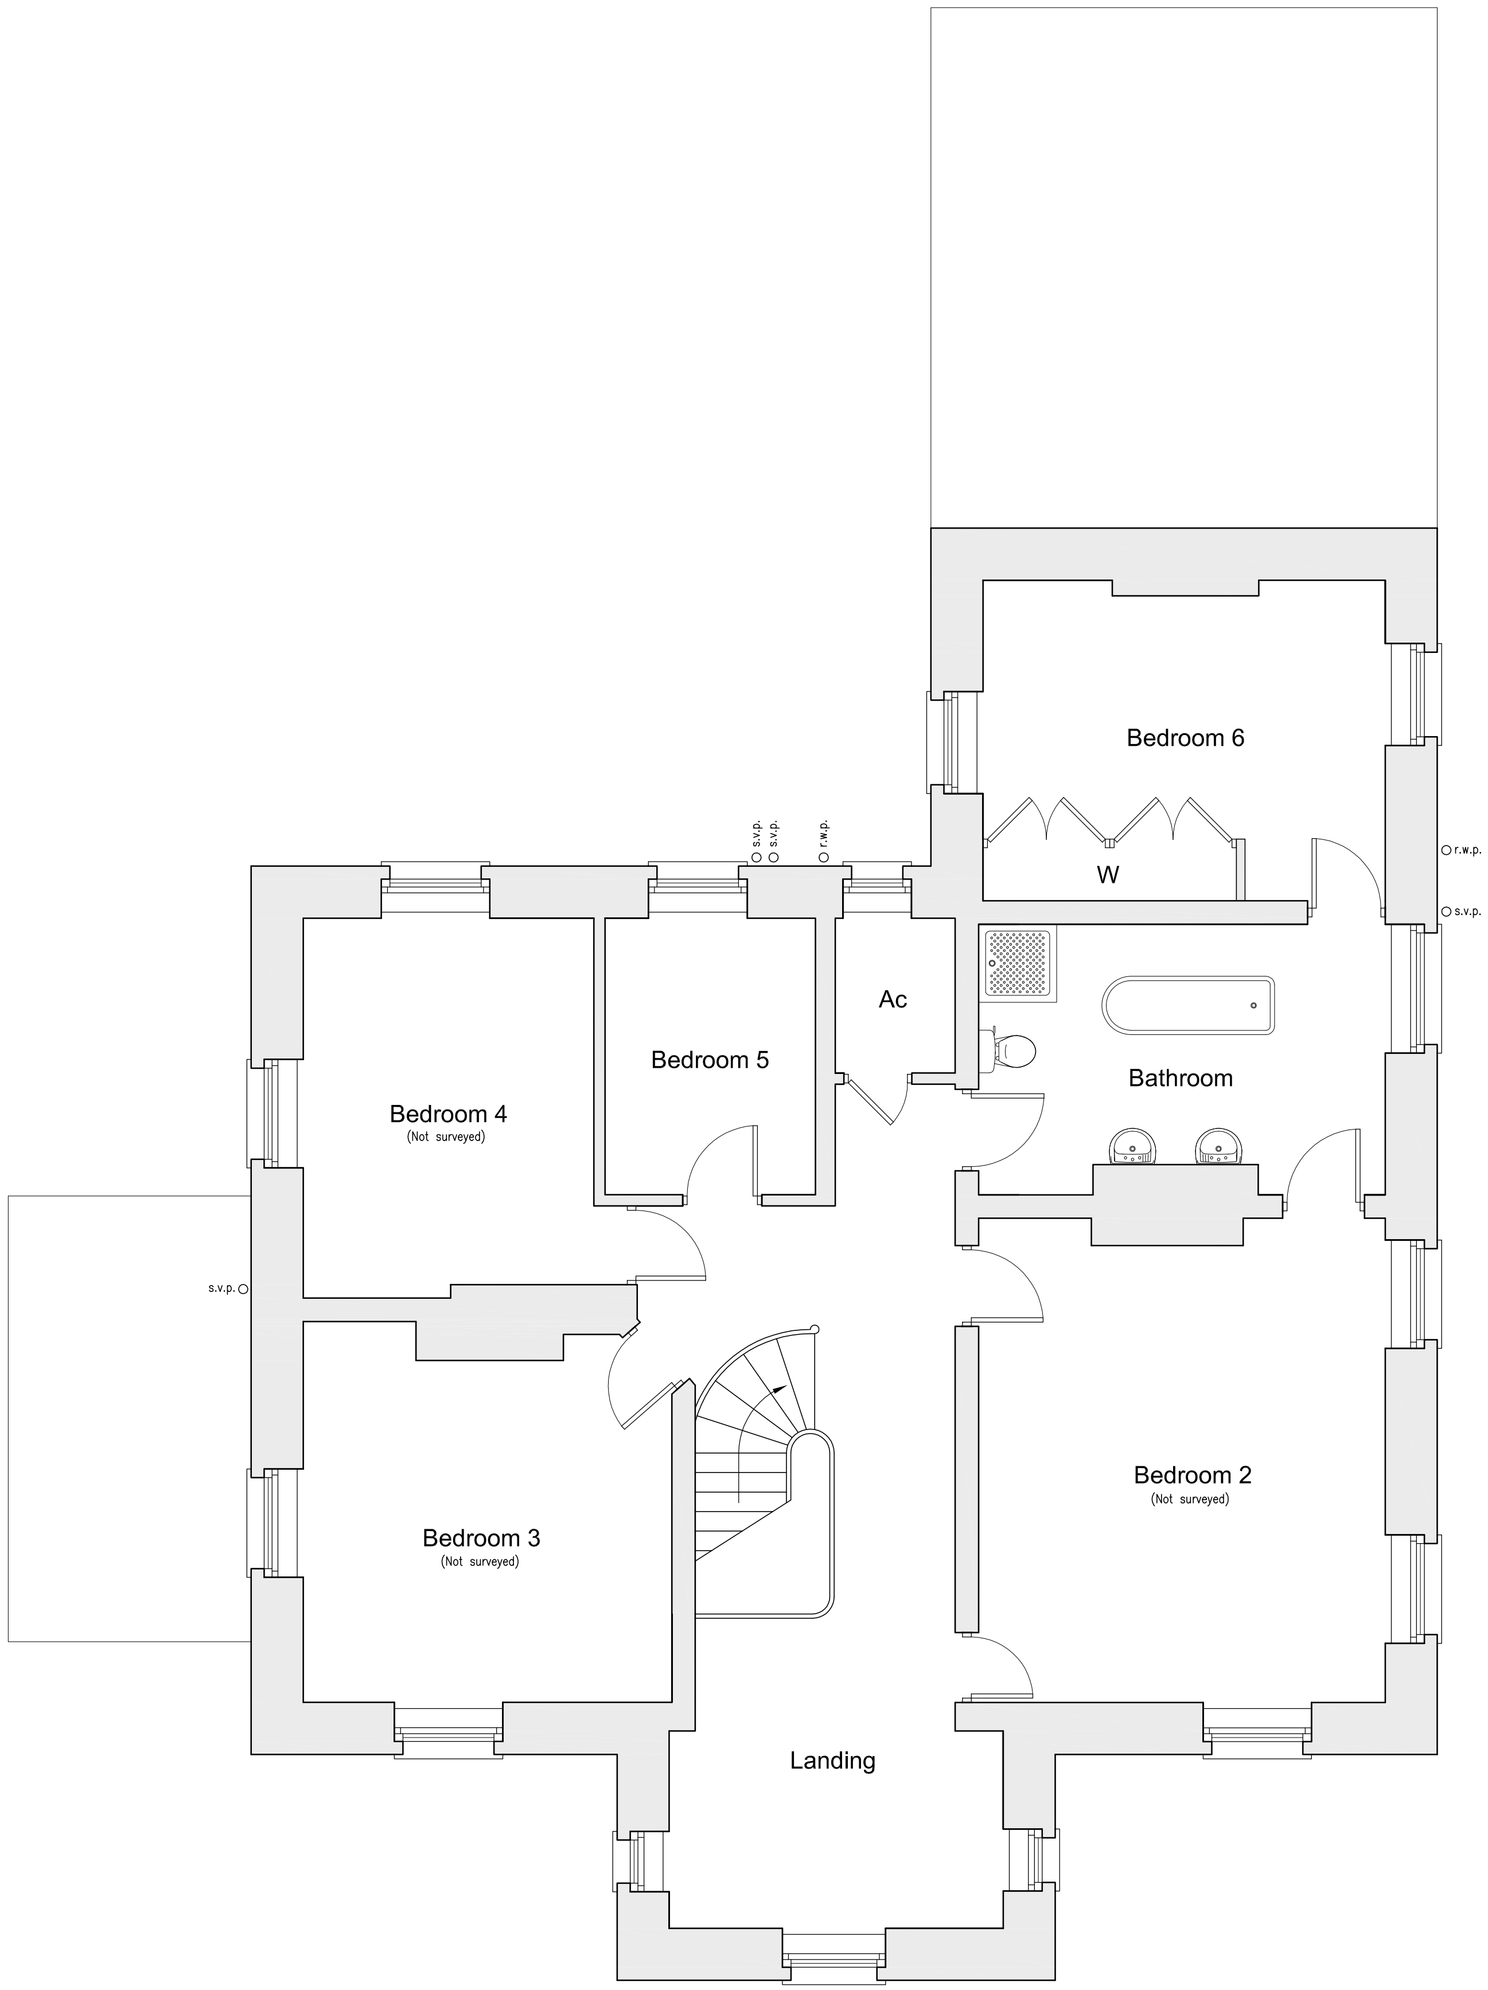


Existing First Floor Plan 1:50

Peter Humphrey Associates Ltd.
ARCHITECTURAL DESIGN AND BUILDING

PROJECT
PROPOSED INTERNAL ALTERATIONS TO DWELLING (LISTED BUILDING)

SITE
NENE LODGE
EAST BANK
SUTTON BRIDGE
LINCS
PE12 9YT

DRAWING
EXISTING FLOOR PLANS 2

CLIENT
Mr & Mrs Proctor

DATE May 2013 SCALE As Shown JOB No. 4970/02

DO NOT SCALE FROM THIS DRAWING

COPYRIGHT: THIS DRAWING MUST NOT BE ISSUED, LOANED OR COPIED WITHOUT THE CONSENT OF PETER HUMPHREY ASSOCIATES

Peter Humphrey Associates
ARCHITECTURAL DESIGN AND BUILDING
TELEPHONE: 01945 466 966
FAX: 01945 466 433
E-MAIL: info@peterhumphrey.co.uk
30 OLD MARKET WISBECH CAMBS PE13 1NB

Fenland District Council
Building Design Awards
Building Excellence in Fenland
Category Winner 08,09,10
Overall Winner 2010