

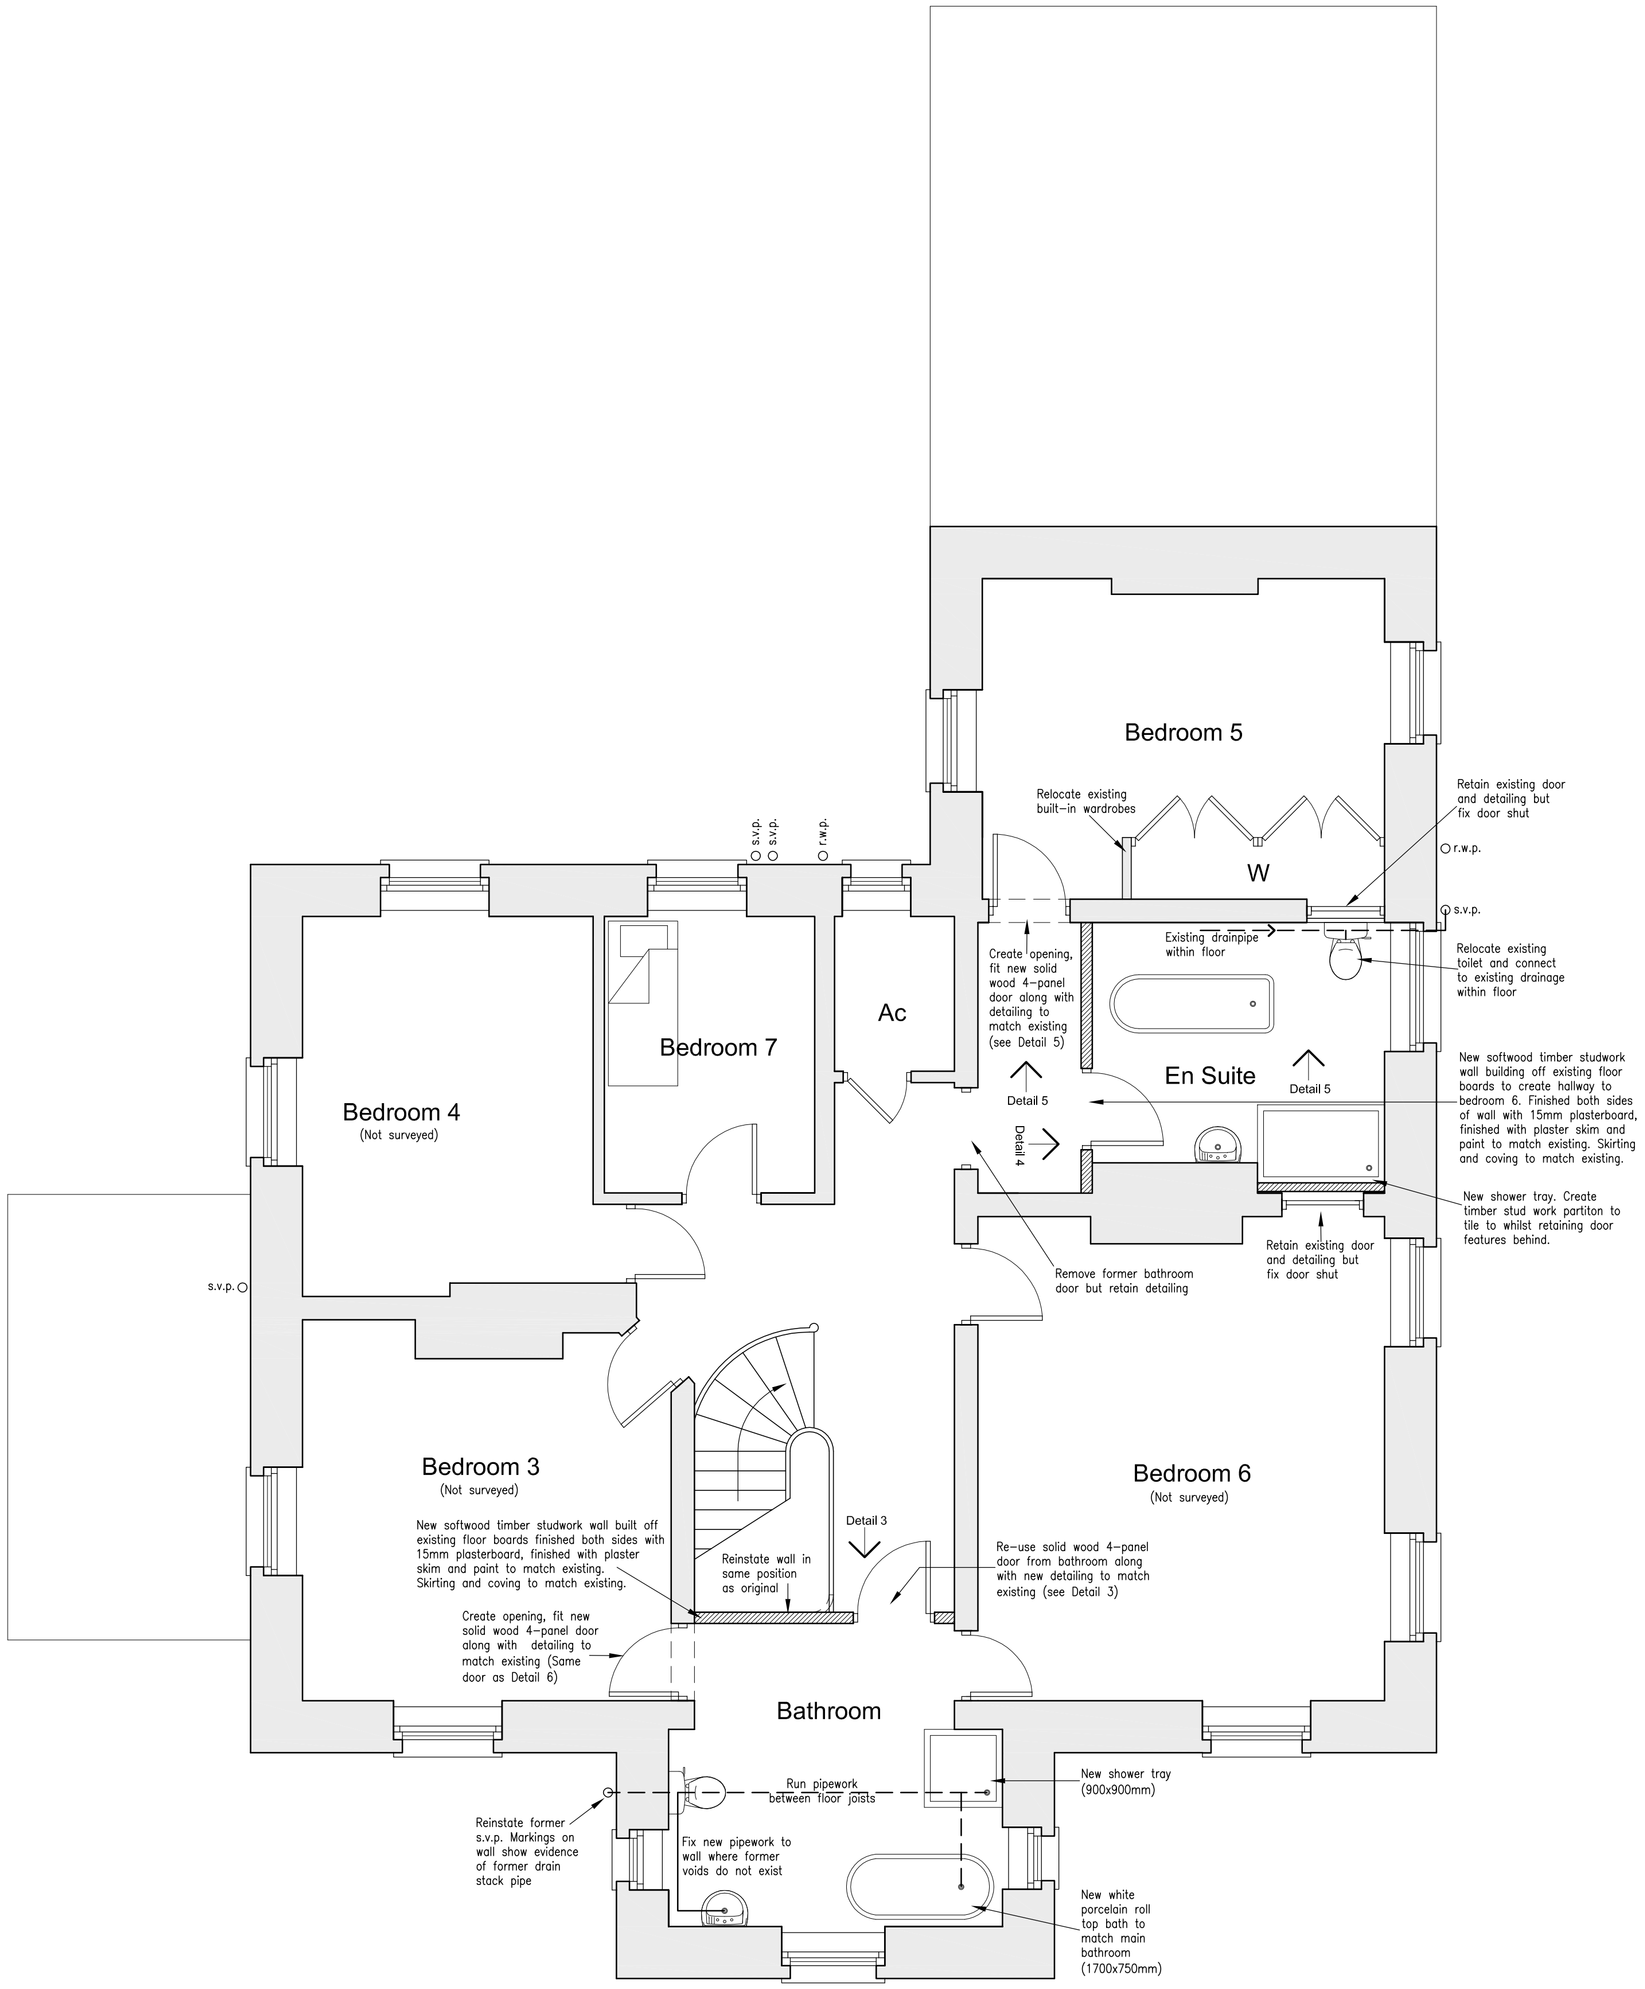



Proposed First Floor Plan 1:50

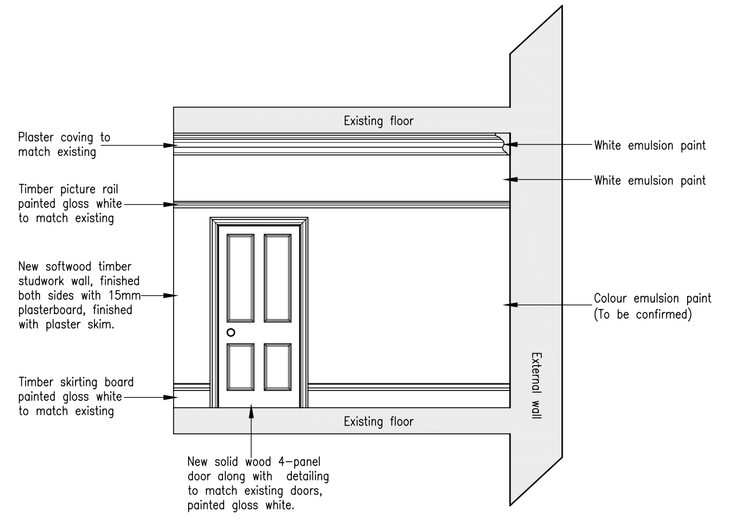


Detail 2 1:50

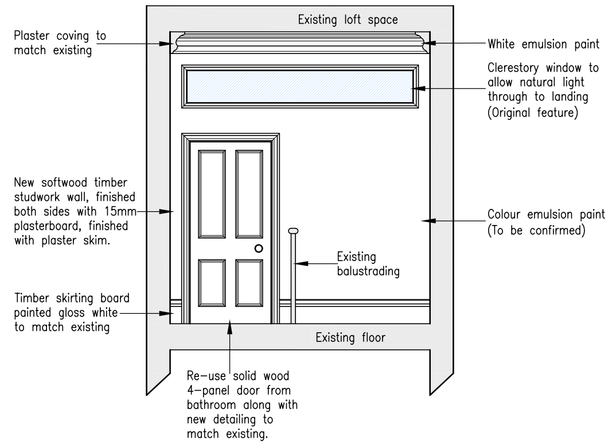


Detail 3 1:50

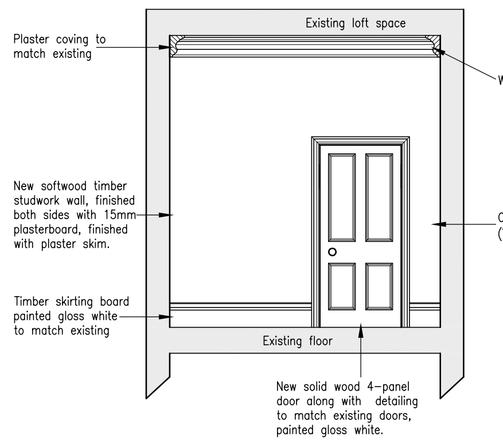

Detail 4 1:50

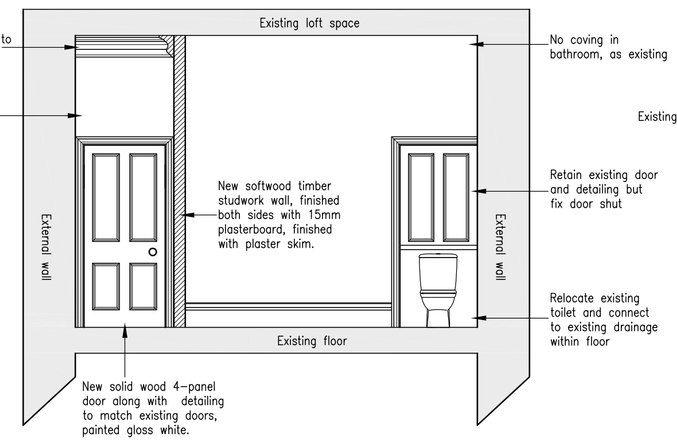

Detail 5 1:50

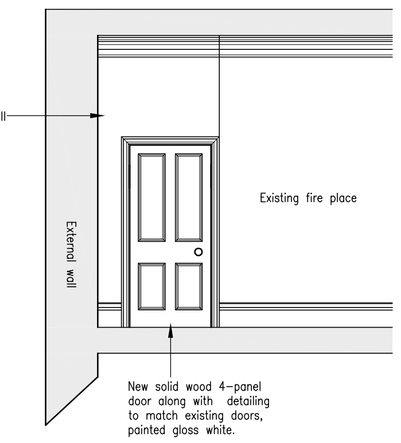

Detail 6 1:50

25/02/2016 - Amended for client. REV B.
15/07/2013 - Amended for client. REV A.

Peter Humphrey Associates Ltd.
ARCHITECTURAL DESIGN AND BUILDING

PROJECT
PROPOSED INTERNAL ALTERATIONS TO DWELLING (LISTED BUILDING)

SITE
NENE LODGE
EAST BANK
SUTTON BRIDGE
LINCS
PE12 9YT

DRAWING
PROPOSED FLOOR PLANS 2

CLIENT
Mr & Mrs Proctor

DATE May 2013 SCALE As Shown JOB No. 4970/04B

DO NOT SCALE FROM THIS DRAWING

COPYRIGHT: THIS DRAWING MUST NOT BE ISSUED, LOANED OR COPIED WITHOUT THE CONSENT OF PETER HUMPHREY ASSOCIATES

Peter Humphrey Associates
ARCHITECTURAL DESIGN AND BUILDING
TELEPHONE: 01945 466 966
FAX: 01945 466 433
E-MAIL: info@peterhumphrey.co.uk
30 OLD MARKET WISBECH CAMBS PE13 1NB

Fenland District Council
Building Design Awards
Building Excellence in Fenland
Category Winner 08,09,10
Overall Winner 2010