
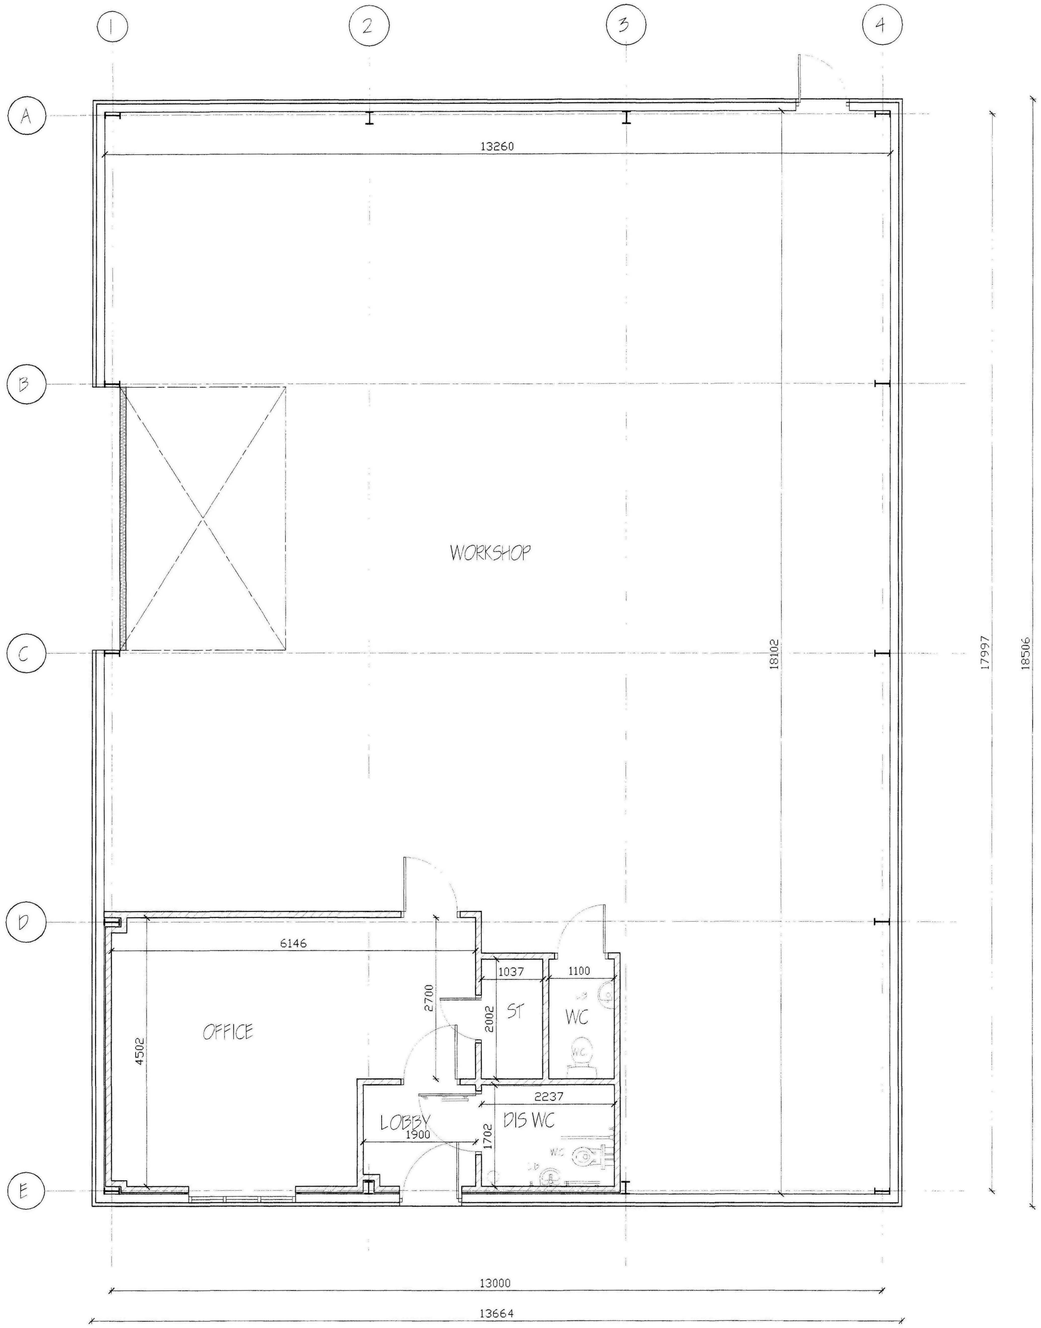


FLOOR PLAN

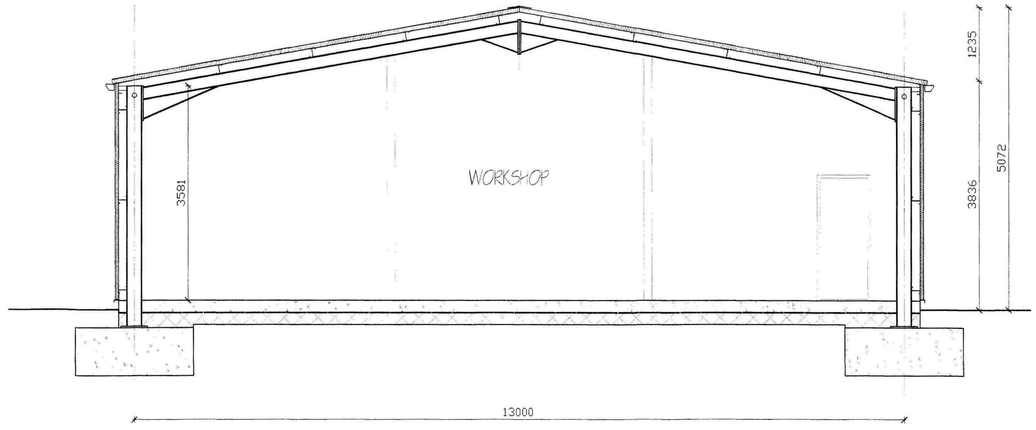

SECTION THRO'

Planning & Development
- 7 APR 2010
Ref: 0277-10

Rev	Description	Drawn	Date

Drawing Status
ISSUED FOR APPROVAL

AZTech Designs Limited.
AZTECH
Architectural & Building Design Services
Morgan House, Gilbert Drive, Boston, Lincolnshire. PE21 7TQ.
tel . 07918 685080

© Copyright Reserved


Client
VEERACT (FOR APACK) LIMITED

Project
LIGHT ENGINEERING WORKSHOP
AT RAWAY LANE, SUTTON BRIDGE

Drawing Title
PLAN & SECTION THRO'


Scale	Drawn	Checked
1:50	A.P.H.	

Date	Drawing No.	Rev.
MARCH '10	APH/00/01/10	

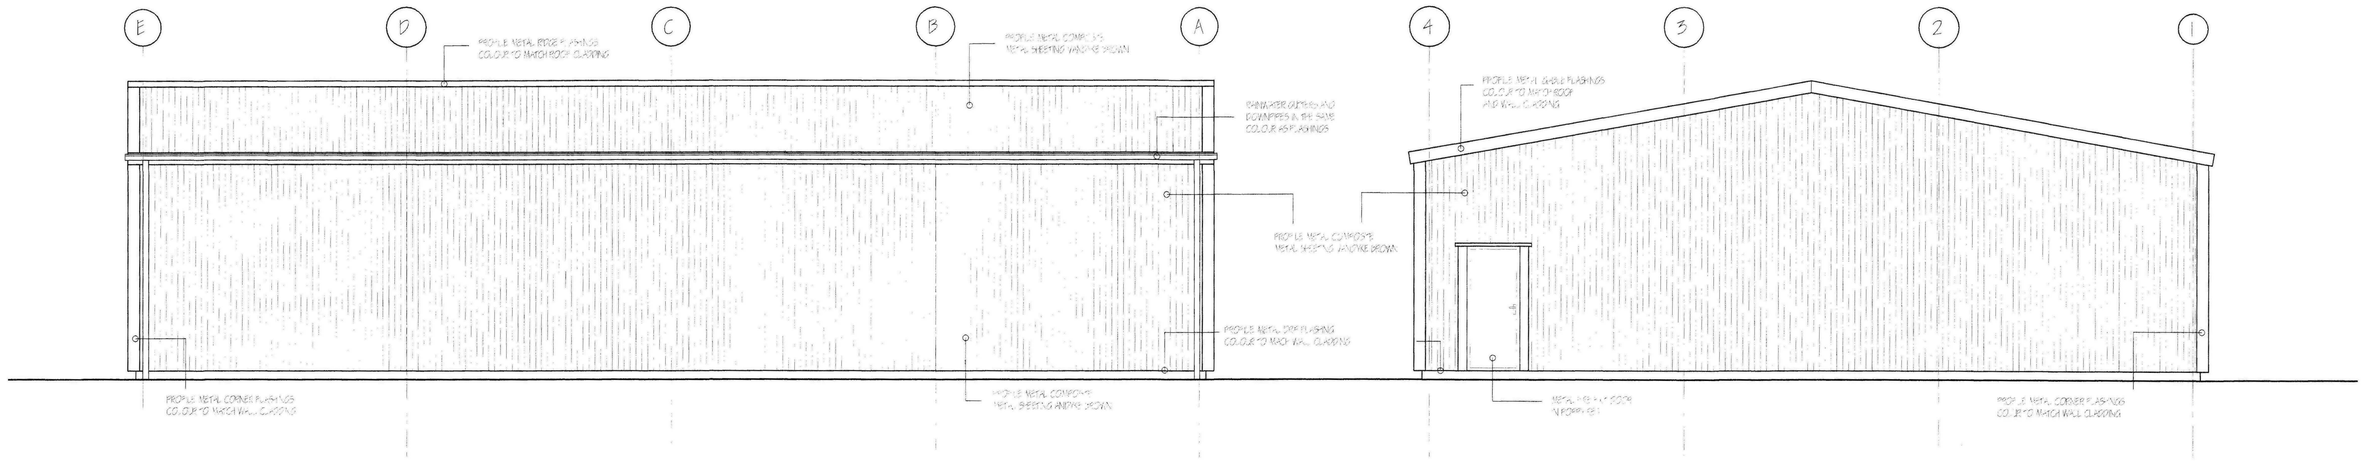

SOUTH ELEVATION

EAST ELEVATION

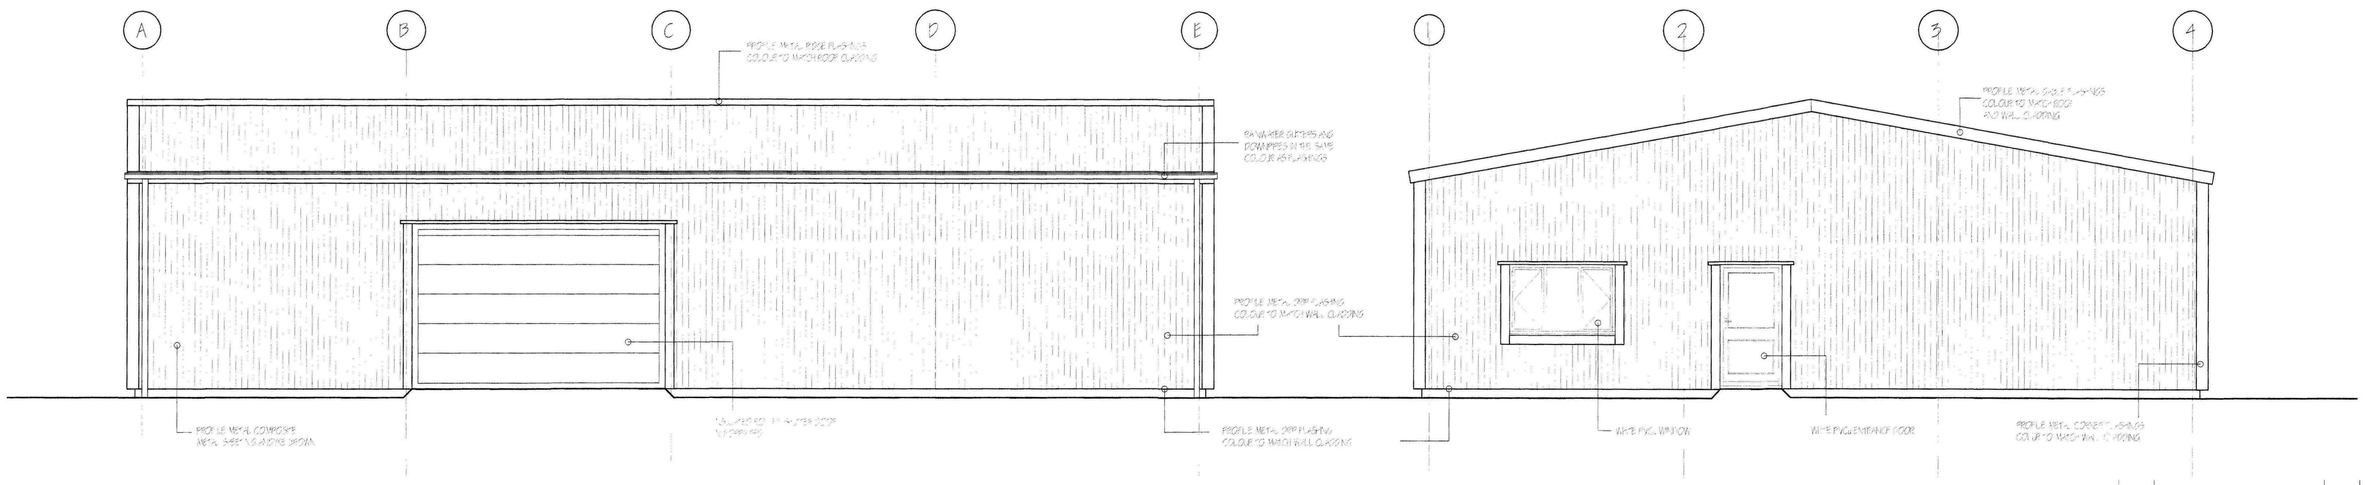

NORTH ELEVATION

WEST ELEVATION

SHDC
Planning & Development
- 7 APR 2010
Ref: 0277-10

Rev	Description	Drawn	Date

Drawing Status
ISSUED FOR APPROVAL

AZTech Designs Limited.
AZTECH
Architectural & Building Design Services
Morgan House, Gilbert Drive, Boston, Lincolnshire. PE21 7TQ.
tel . 07918 685080

© Copyright Reserved


Client
VEERACT (PORTAPACK) LIMITED

Project
LIGHT ENGINEERING WORKSHOP AT RAIWAY LANE, SUTTON BRIDGE

Drawing Title
ELEVATIONS


Scale	Drawn	Checked
1:50	A.D.H.	

Date	Drawing No.	Rev.
MARCH '10	ADH/00./02/.0	

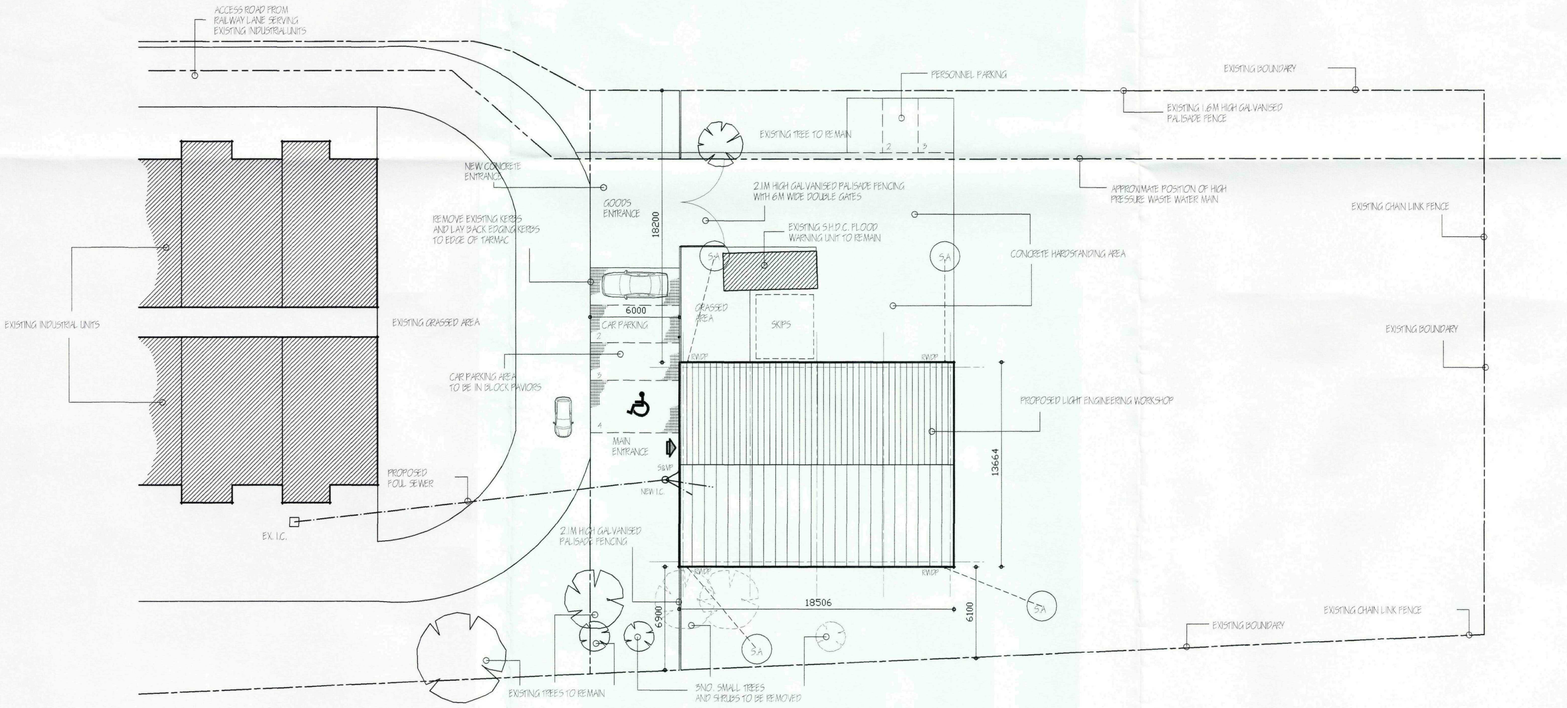

BLOCK PLAN 1:200

SUTTON BRIDGE

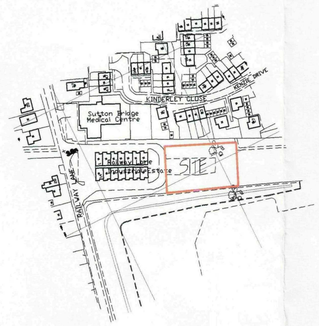

LOCATION PLAN -1:2500

SHDC
Planning & Development
- 7 APR 2010
Ref: 0277-10

Rev	Description	Drawn	Date

Drawing Status
ISSUED FOR APPROVAL

AZTech Designs Limited.
A Z T E C H
Architectural & Building Design Services
Morgan House, Gilbert Drive, Boston, Lincolnshire, PE21 7TQ.
tel . 07918 685080

© Copyright Reserved

Client
VEERACT (PORTAPACK) LIMITED

Project
LIGHT ENGINEERING WORKSHOP
AT RAILWAY LANE, SUTTON BRIDGE.

Drawing Title
BLOCK PLAN & LOCATION PLAN

Scale	Drawn	Checked
1:200 & 1:2500	A.D.H.	

Date	Drawing No.	Rev.
MARCH '10	ADH/ 001/ 03/ 10	