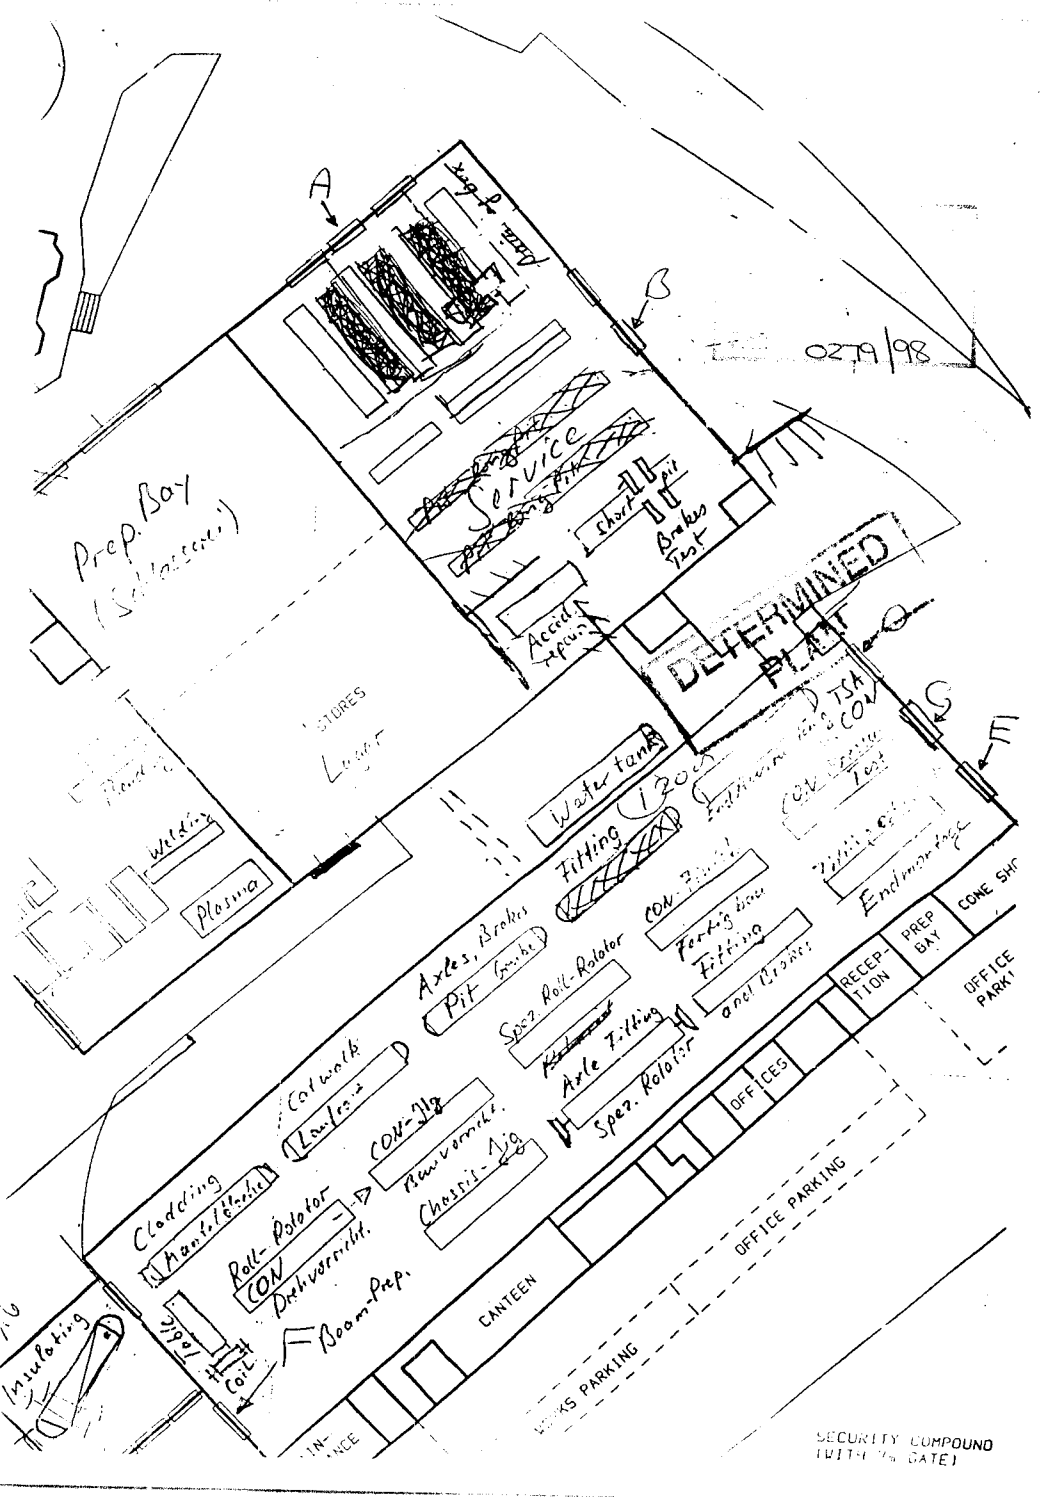

A
B
C
E
F
G
02/9/98
Paint shop
Service
Short pit
Brakes Test
Prep. Bay
(Subassembly)
STORES
Ladder
Accid repairs
DETERMINED
PLANT
Water tank
Welding
Plasma
Fitting (Jacks)
Axles, Brakes
Pit Jacks
Spez. Roll-Rotator
Axle Fitting
Spez. Rotator
Fitting bay
Fitting
and Brakes
Endmontage
RECEP-TION
PREP BAY
OFFICE PARKI
Catwalk
Ladders
Cladding
Roll-Rotator
CON
Drehvorrichtg.
Boom-Prep.
CON-Jig
Rahmenvorrichtg.
Chassis-Jig
Paint
Coil
OFFICES
CANTEEN
OFFICE PARKING
WORKS PARKING
Insulating
SECURITY COMPOUND
(WITH GATE)

**Key To Drawing for Proposed Roller Shutter Works At Metalair Feldbinder**

**Position A New Roller Shutter Door 4075mm Wide x 4500mm High**

**Position B New Roller Shutter Door 5150mm Wide x 4200mm High**


**Position C New Roller Shutter Door 5000mm Wide x 5000mm High**

**Position D Existing Sliding Door To Be Replaced by New Roller Shutter Door (same dimmensions as existing)**


**Position E Existing Sliding Door To Be Replaced by New Roller Shutter Door (same dimmensions as existing)**

**Position F Existing Sliding Door To Be Replaced by New Roller Shutter Door (same dimmensions as existing)**


0279/98

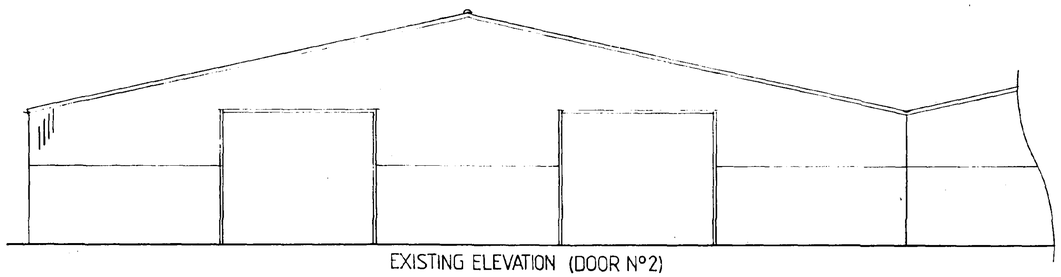


EXISTING ELEVATION (DOOR N°2)

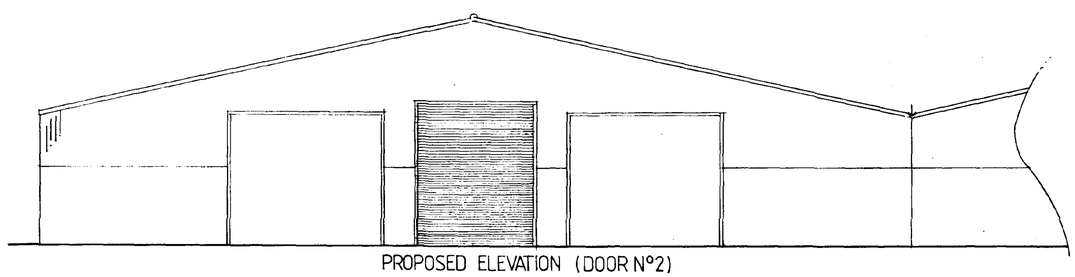


PROPOSED ELEVATION (DOOR N°2)

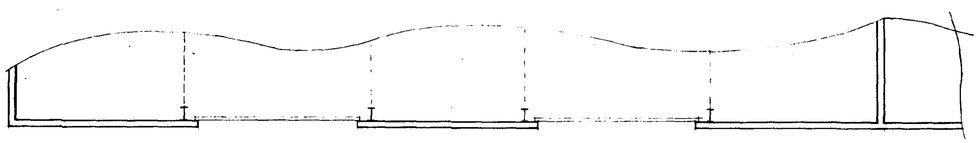


EXISTING PLAN (DOOR N°2)

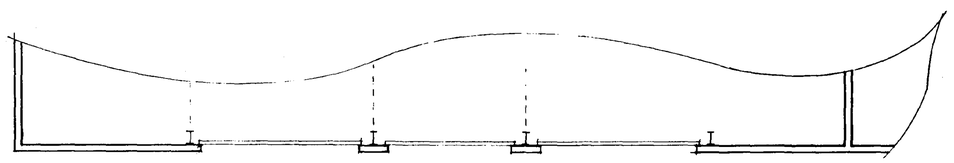


PROPOSED PLAN (DOOR N°2)

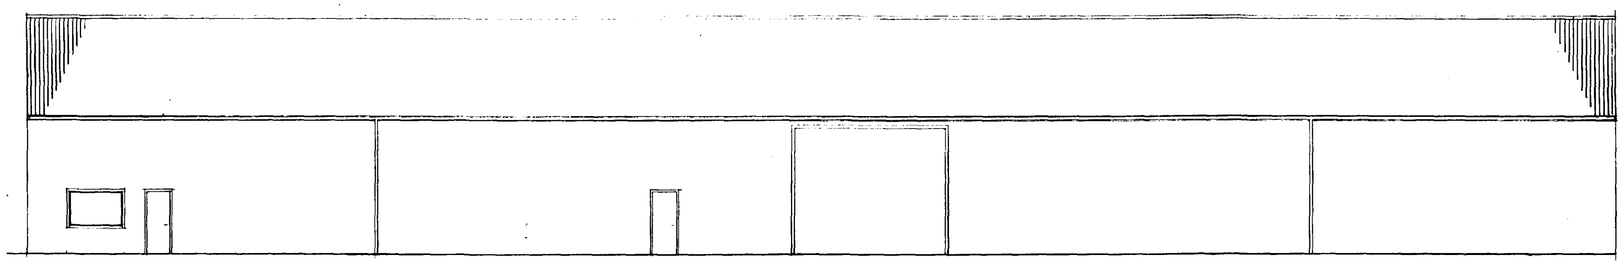

EXISTING ELEVATION (DOOR N° 3)

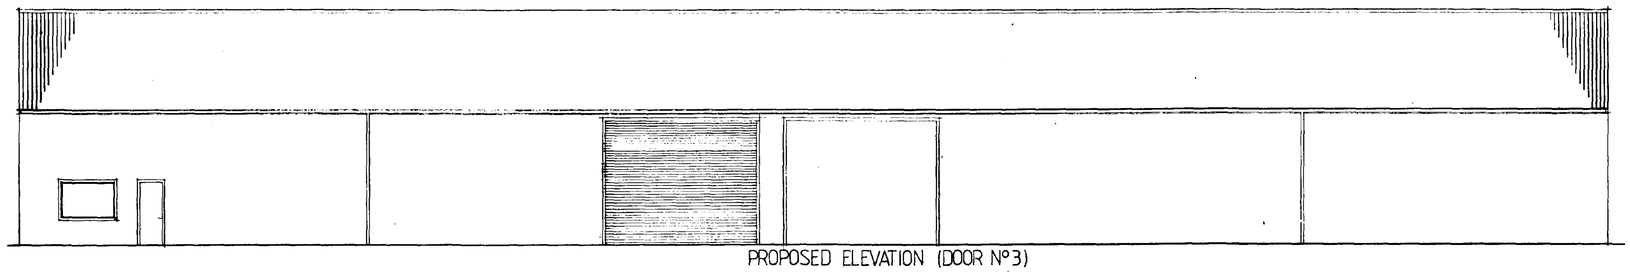

PROPOSED ELEVATION (DOOR N°3)

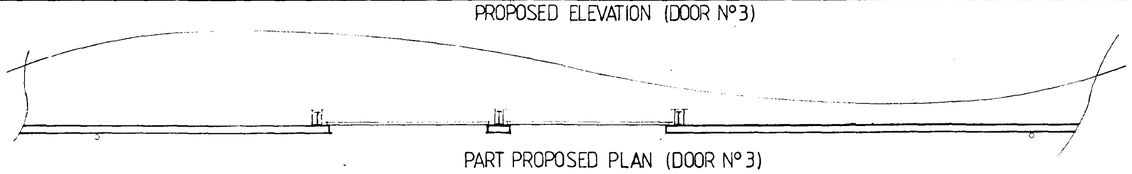


PART PROPOSED PLAN (DOOR N° 3)


APPROVED

27/9/98


| RICHARD C.F. WAITE ARCHITECT<br>34 · Bridge · Street · Kings · Lynn · Norfolk · Tel: (01553) 772656 | Existing & proposed plans & elevations of new doors N°2&3. for Metalair Feldbinder Sutton Bridge, Lincolnshire |
|---|---|
| This drawing is subject to amplification from further construction information. Any discrepancy found on drawing to be notified to Architect immediately. All foundations to be modified to suit ground conditions & structural requirements after site investigation by others. No dimensions or sizes to be scaled from this drawing. All sizes or dimensions to be checked before construction. This drawing is copyright & must not be copied without consent. | Scale: 1:100<br>drawn: DW<br>date: 04/09/98<br>1/697/3 |

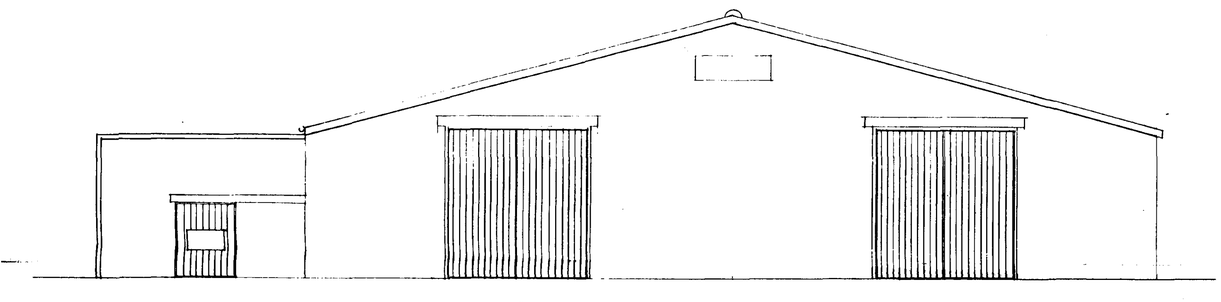


Existing Front Elevation

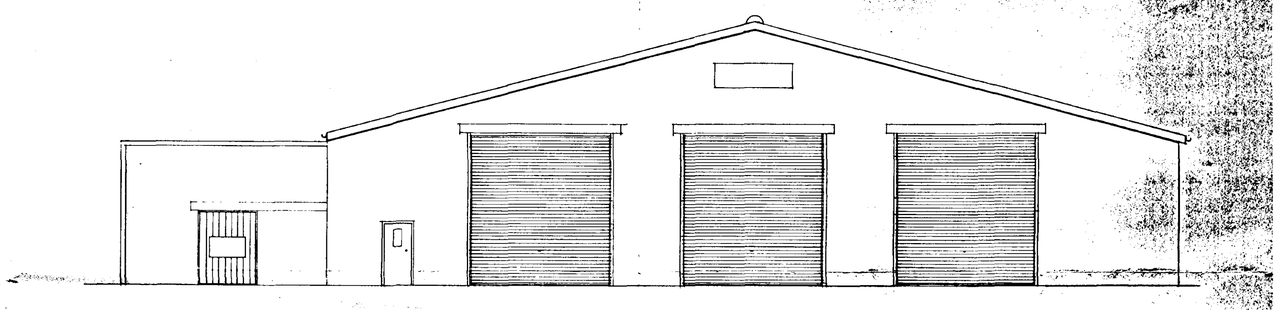

Proposed Front Elevation

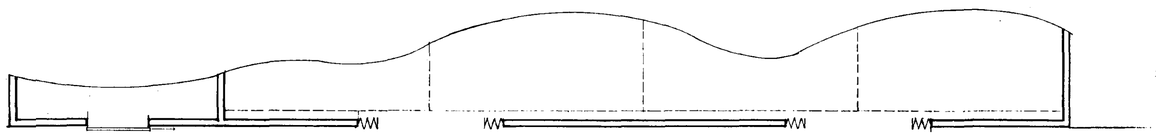

Part Floor Plan

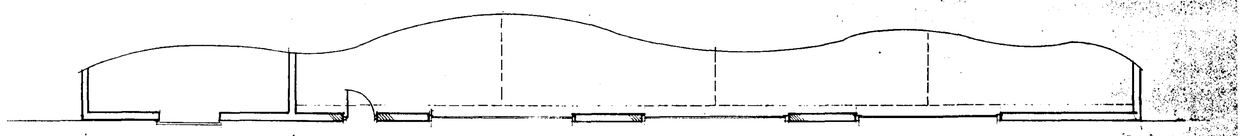

Proposed Part Floor Plan

APPROVED PLAN
SOUTH HOLLAND DISTRICT COUNCIL HOUSING & PLANNING
09 APR 1998
Ref: 279/98

| | |
|---|---|
| **RICHARD C.F. WAITE ARCHITECT**<br>34 · Bridge · Street · Kings · Lynn · Norfolk · Tel: (01553) 772656 | Existing & proposed plans & elevations of door openings at workshop for Metalair Feldbinder Sutton Bridge |
| This drawing is subject to amplification from further construction information. Any discrepancy found on drawing to be notified to Architect immediately. All foundations to be modified to suit ground conditions & structural requirements after site investigation by others. No dimensions or sizes to be scaled from this drawing. All sizes or dimensions to be checked before construction. This drawing is copyright & must not be copied without consent. | Scale: 1:100<br>drawn: DW<br>date: 27/03/98<br>1/697/1/1 |