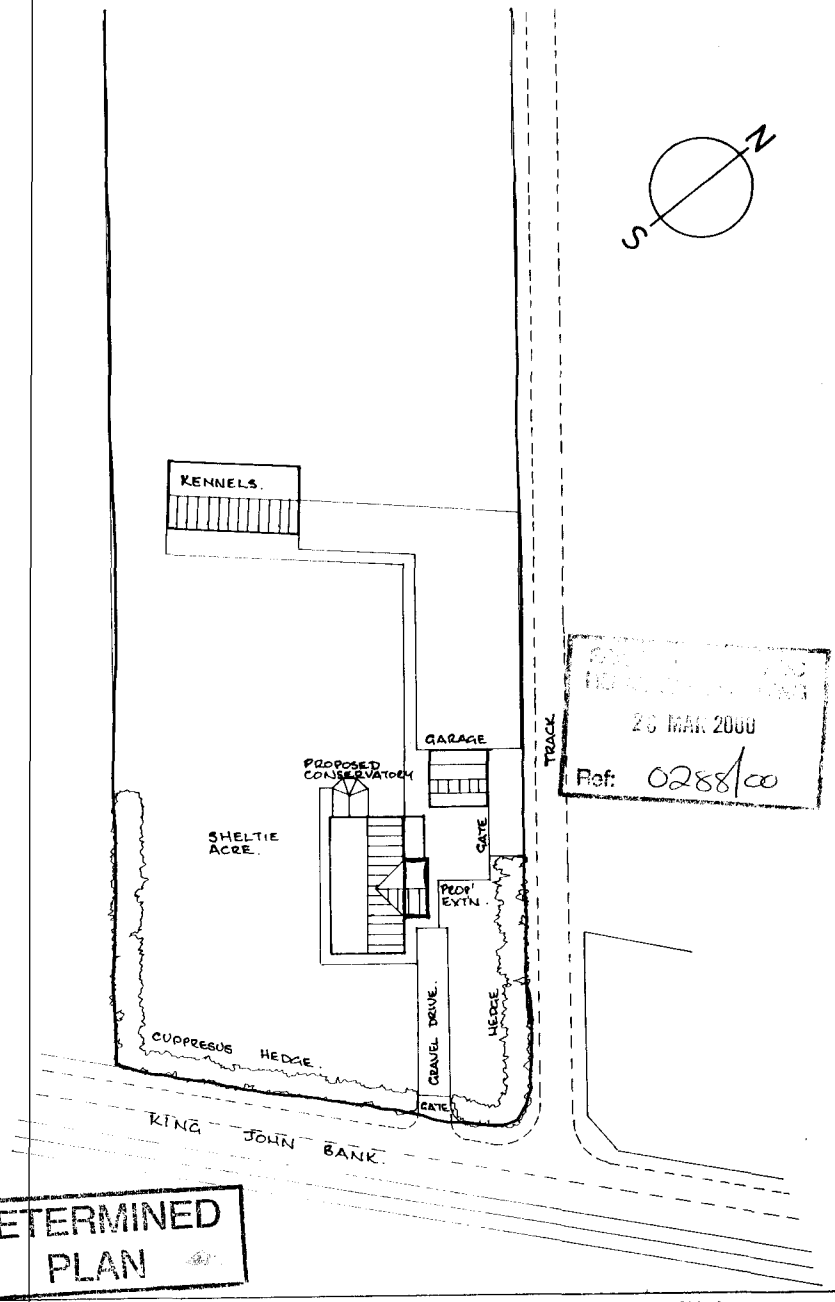


26 MAR 2000
Ref: 0288/00

DETERMINED PLAN


MITCHELL ASSOCIATES
ARCHITECTURAL AND BUILDING CONSULTANTS.
18. MILL ROAD.
MAGDALEN
KINGS LYNN NORFOLK PE34 3BZ
TEL / FAX 01553 810672

PROPOSED EXTENSION
SHELTIE ACRE
WALPOLE ST' ANDREW
FOR MRS E. PARTON.


BLOCK PLAN OF SITE.
SCALE 1: 500
DATE MARCH 2000



EXISTING ELEVATIONS

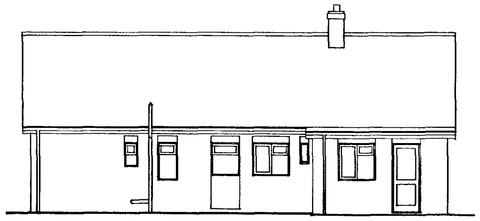



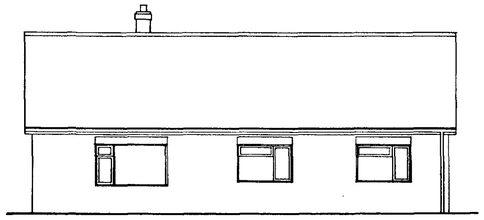




SOUTH EAST ELEVATION


PROPOSED ELEVATIONS




NORTH EAST ELEVATION

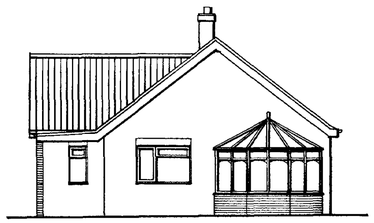


NORTH WEST ELEVATION

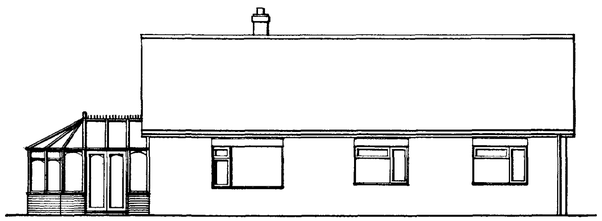

SOUTH WEST ELEVATION

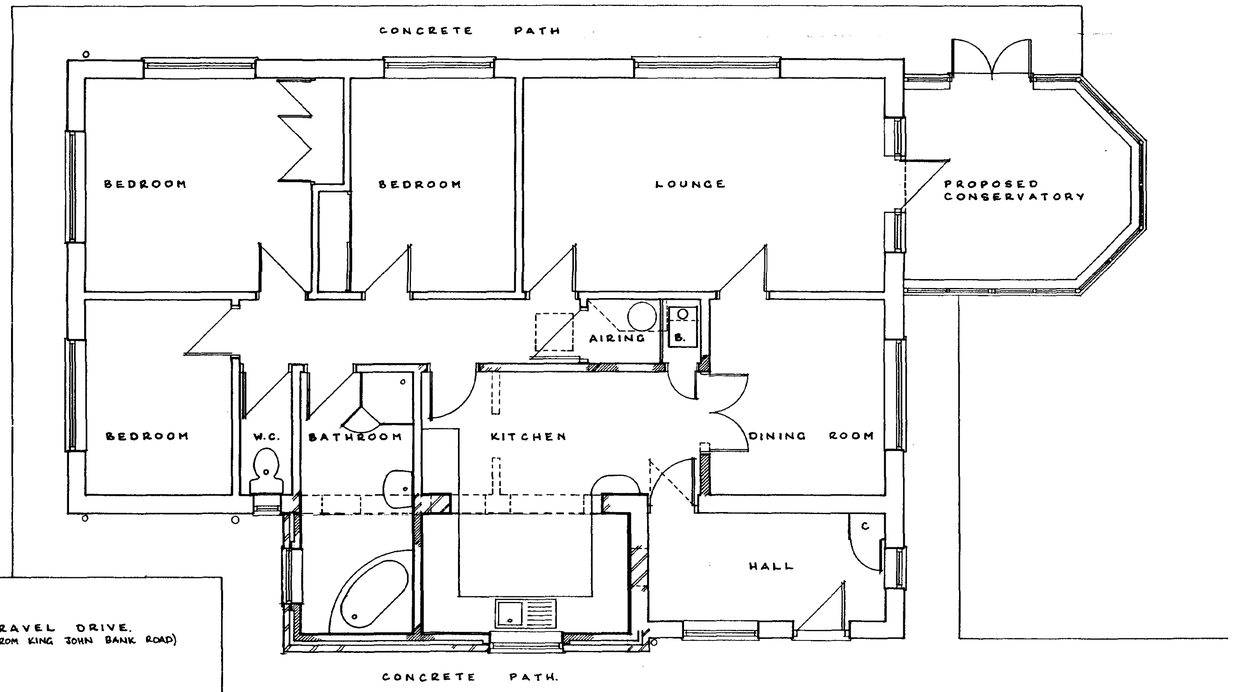

PROPOSED EXTENSION
KITCHEN EXTENDED.
SHOWER ROOM EXTENDED TO FORM BATHROOM.
INTERNAL ALTERATIONS.
WALLS. - BRICKWORK TO MATCH EXISTING.
ROOF - TILES (CONCRETE) COLOUR AND PROFILE TO MATCH EXISTING.
WINDOWS- RE-USE EXISTING.
ALL OTHER DETAILS TO MATCH EXISTING.

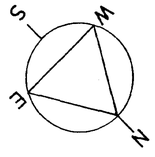

SITE AND FLOOR PLAN

- 9 MAR 2000
0288/00
DETERMINED PLAN

MITCHELL ASSOCIATES ARCHITECTURAL AND BUILDING CONSULTANTS 18 MILL ROAD MAGDALEN KINGS LYNN NORFOLK PE34 3BZ TEL / FAX 01553 810672	JOB. PROPOSED EXTENSION SHELTIE - ACRE WALPOLE ST ANDREW
	CLIENT. MRS E. PARTON
	DATE FEB' 2000 — SCALE 1:100 & 1:50
	DRG No 2000 / 01/ 01

THIS DRAWING IS THE COPYRIGHT OF MITCHELL ASSOCIATES.