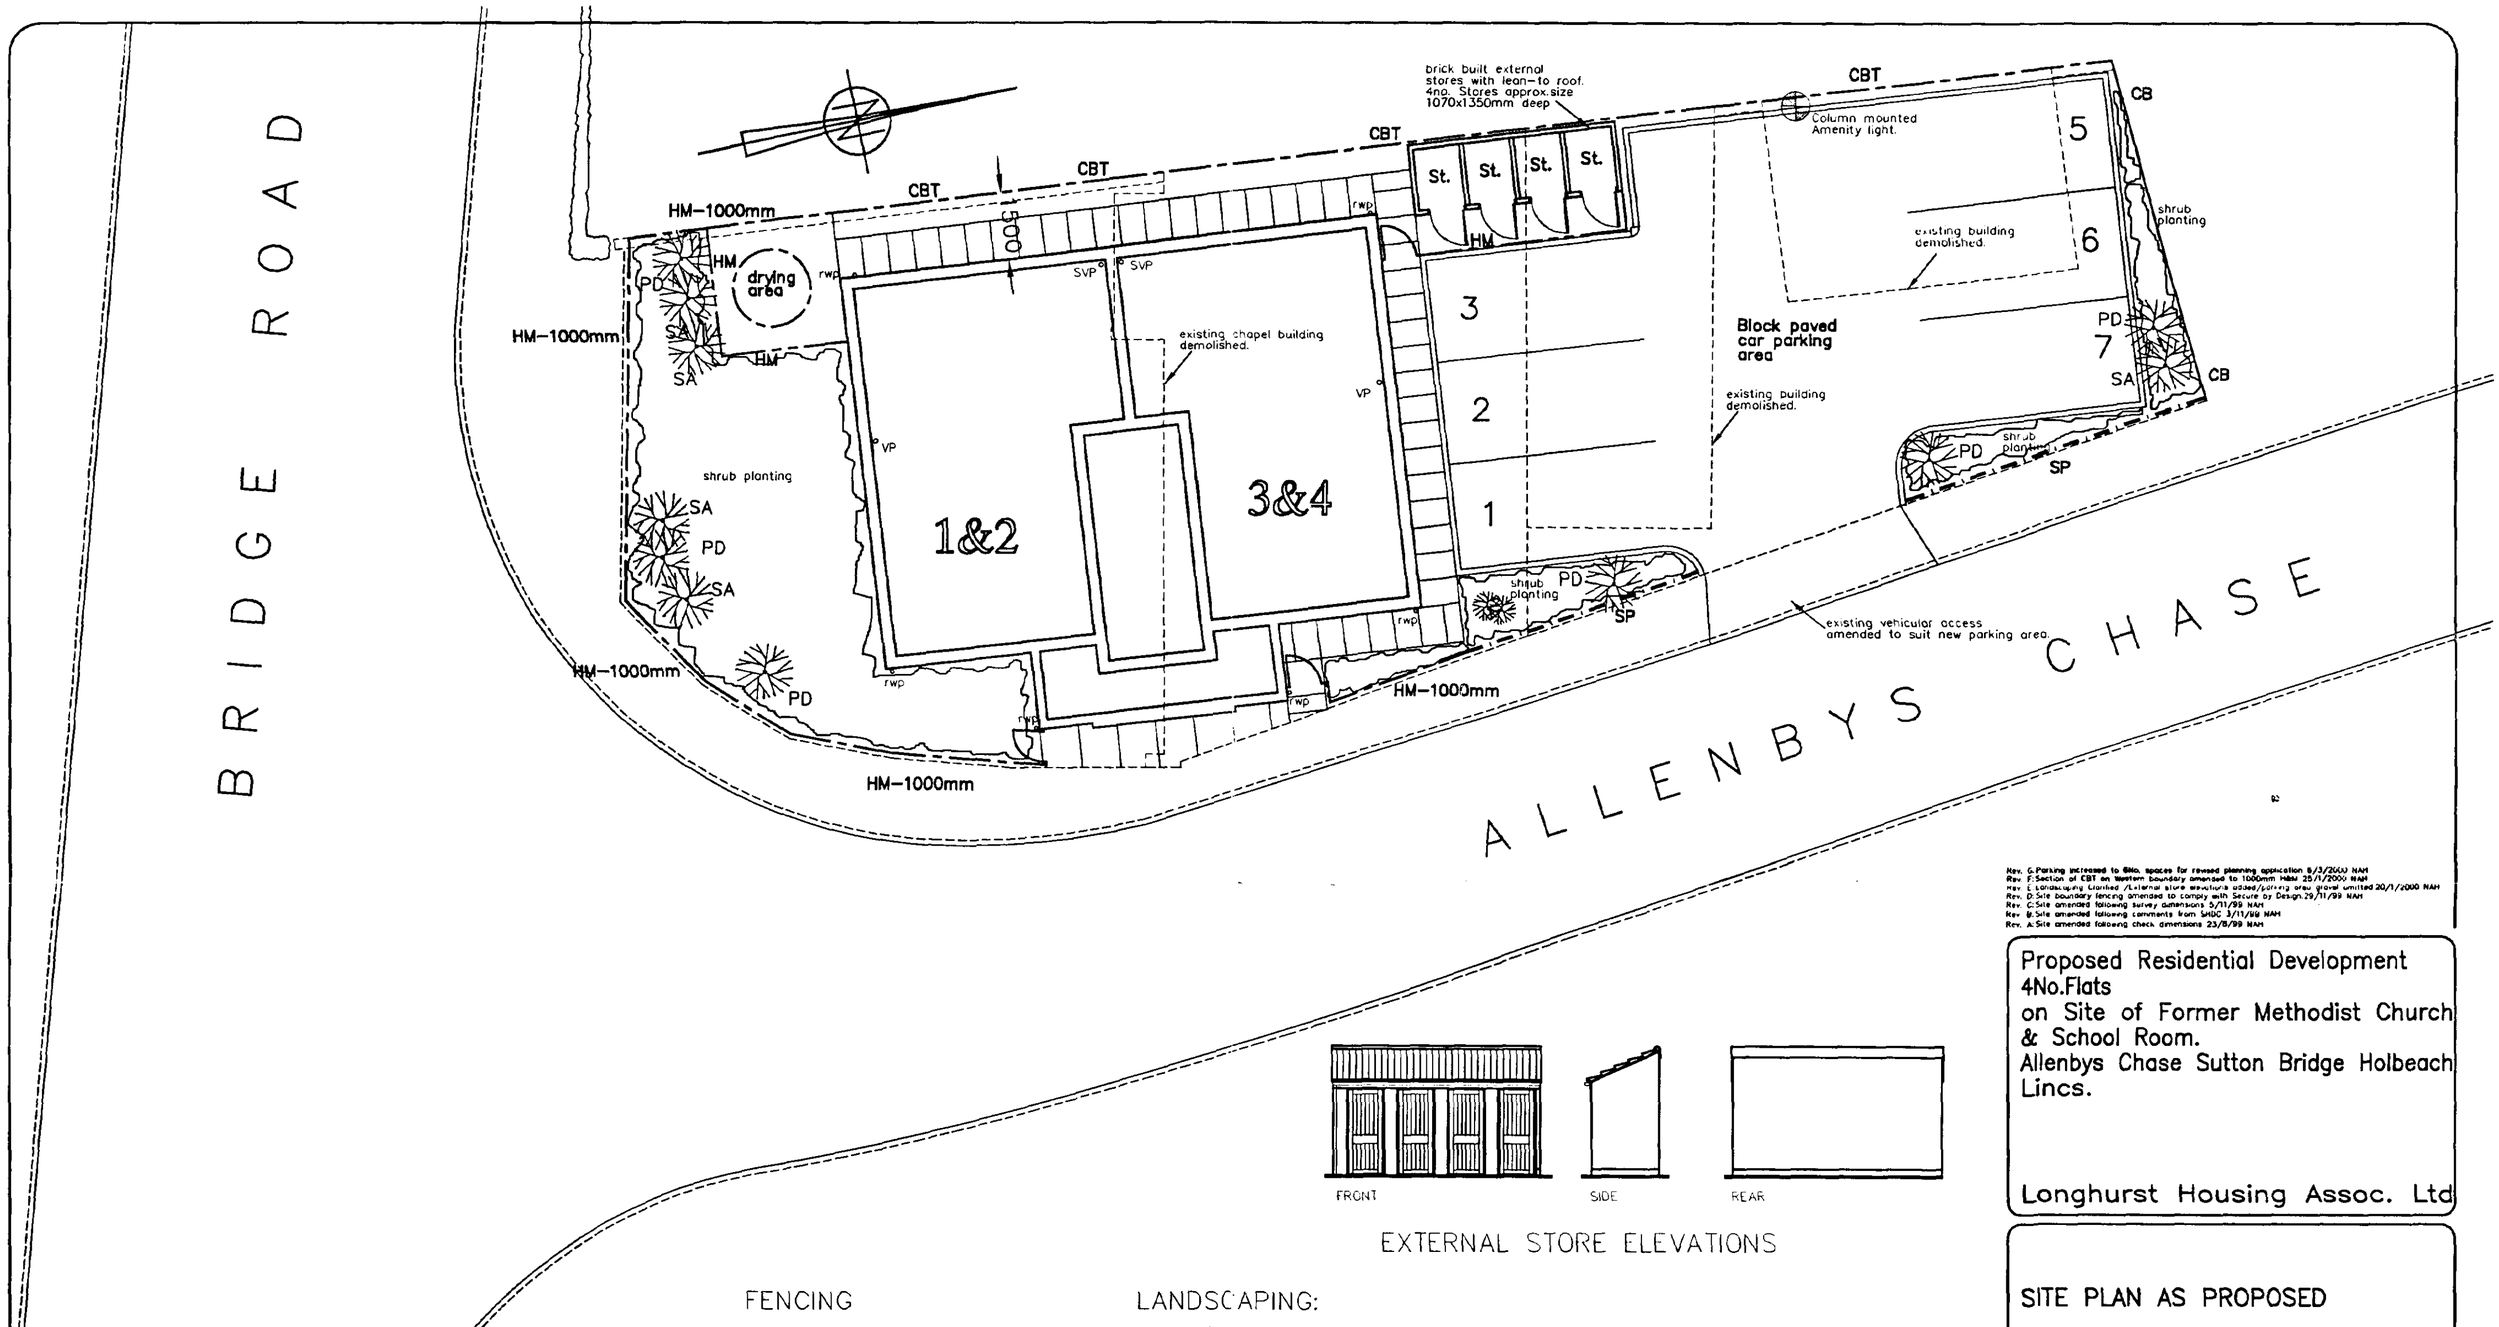


EXTERNAL STORE ELEVATIONS

FENCING

CBT:
1.8m high close boarded fencing topped with 300mm height of trellis with timber posts & gravel boards.

CB:
1.8m high close boarded fencing with timber posts & gravel boards.

HM:
1.8m high hit & miss fencing with timber posts & gravel boards.

HM–1000mm:
1.0m high hit & miss fencing with timber posts & gravel boards.

SP
Sturdy 100x100mm timber post barrier to be provided to frontage of car parking area. Posts to be spaced at max. 1300mm centres.

LANDSCAPING:

Shrub
SHRUB BEDS–MIXED PLANTING:
Cornus Alba 'Elegantissima'
Weigela 'Newport Red'
Buddleia Davidii
Ilex Aquifolium
Prunus 'Lussitanica'

TREES
BP Betula Pendula(Silver Birch)
SA Sorbus Aucuparia(Mountain Ash)
PD Prunus Domestica

10 MAR 2000
Ref: 0294/00

Rev. G: Parking increased to 8No. spaces for revised planning application 8/3/2000 NAH
Rev. F: Section of CBT on Western boundary amended to 1000mm high 25/1/2000 NAH
Rev. E: Landscaping planted /External store structure added/parking area gravel surfaced 20/1/2000 NAH
Rev. D: Site boundary fencing amended to comply with Secure by Design 29/11/99 NAH
Rev. C: Site amended following survey dimensions 5/11/99 NAH
Rev. B: Site amended following comments from SHDC 3/11/99 NAH
Rev. A: Site amended following check dimensions 23/8/99 NAH

Proposed Residential Development
4No.Flats
on Site of Former Methodist Church & School Room.
Allenbys Chase Sutton Bridge Holbeach Lincs.

Longhurst Housing Assoc. Ltd


SITE PLAN AS PROPOSED

Meldrum Lee & Gillatt
Architects, Quantity Surveyors
Management & Cost Consultants

Issuing Office:
Boston 01205 364795
Skegness 01754 767066
Grantham 01476 590129

Date: AUG 99
Drawn by: NAH
Scale: 1:100
Checked by: FY
Drawing No.: 13933–01
Revision: G

Do not scale. The Contractor is to check all dimensions on site and report any discrepancy to the Architect.

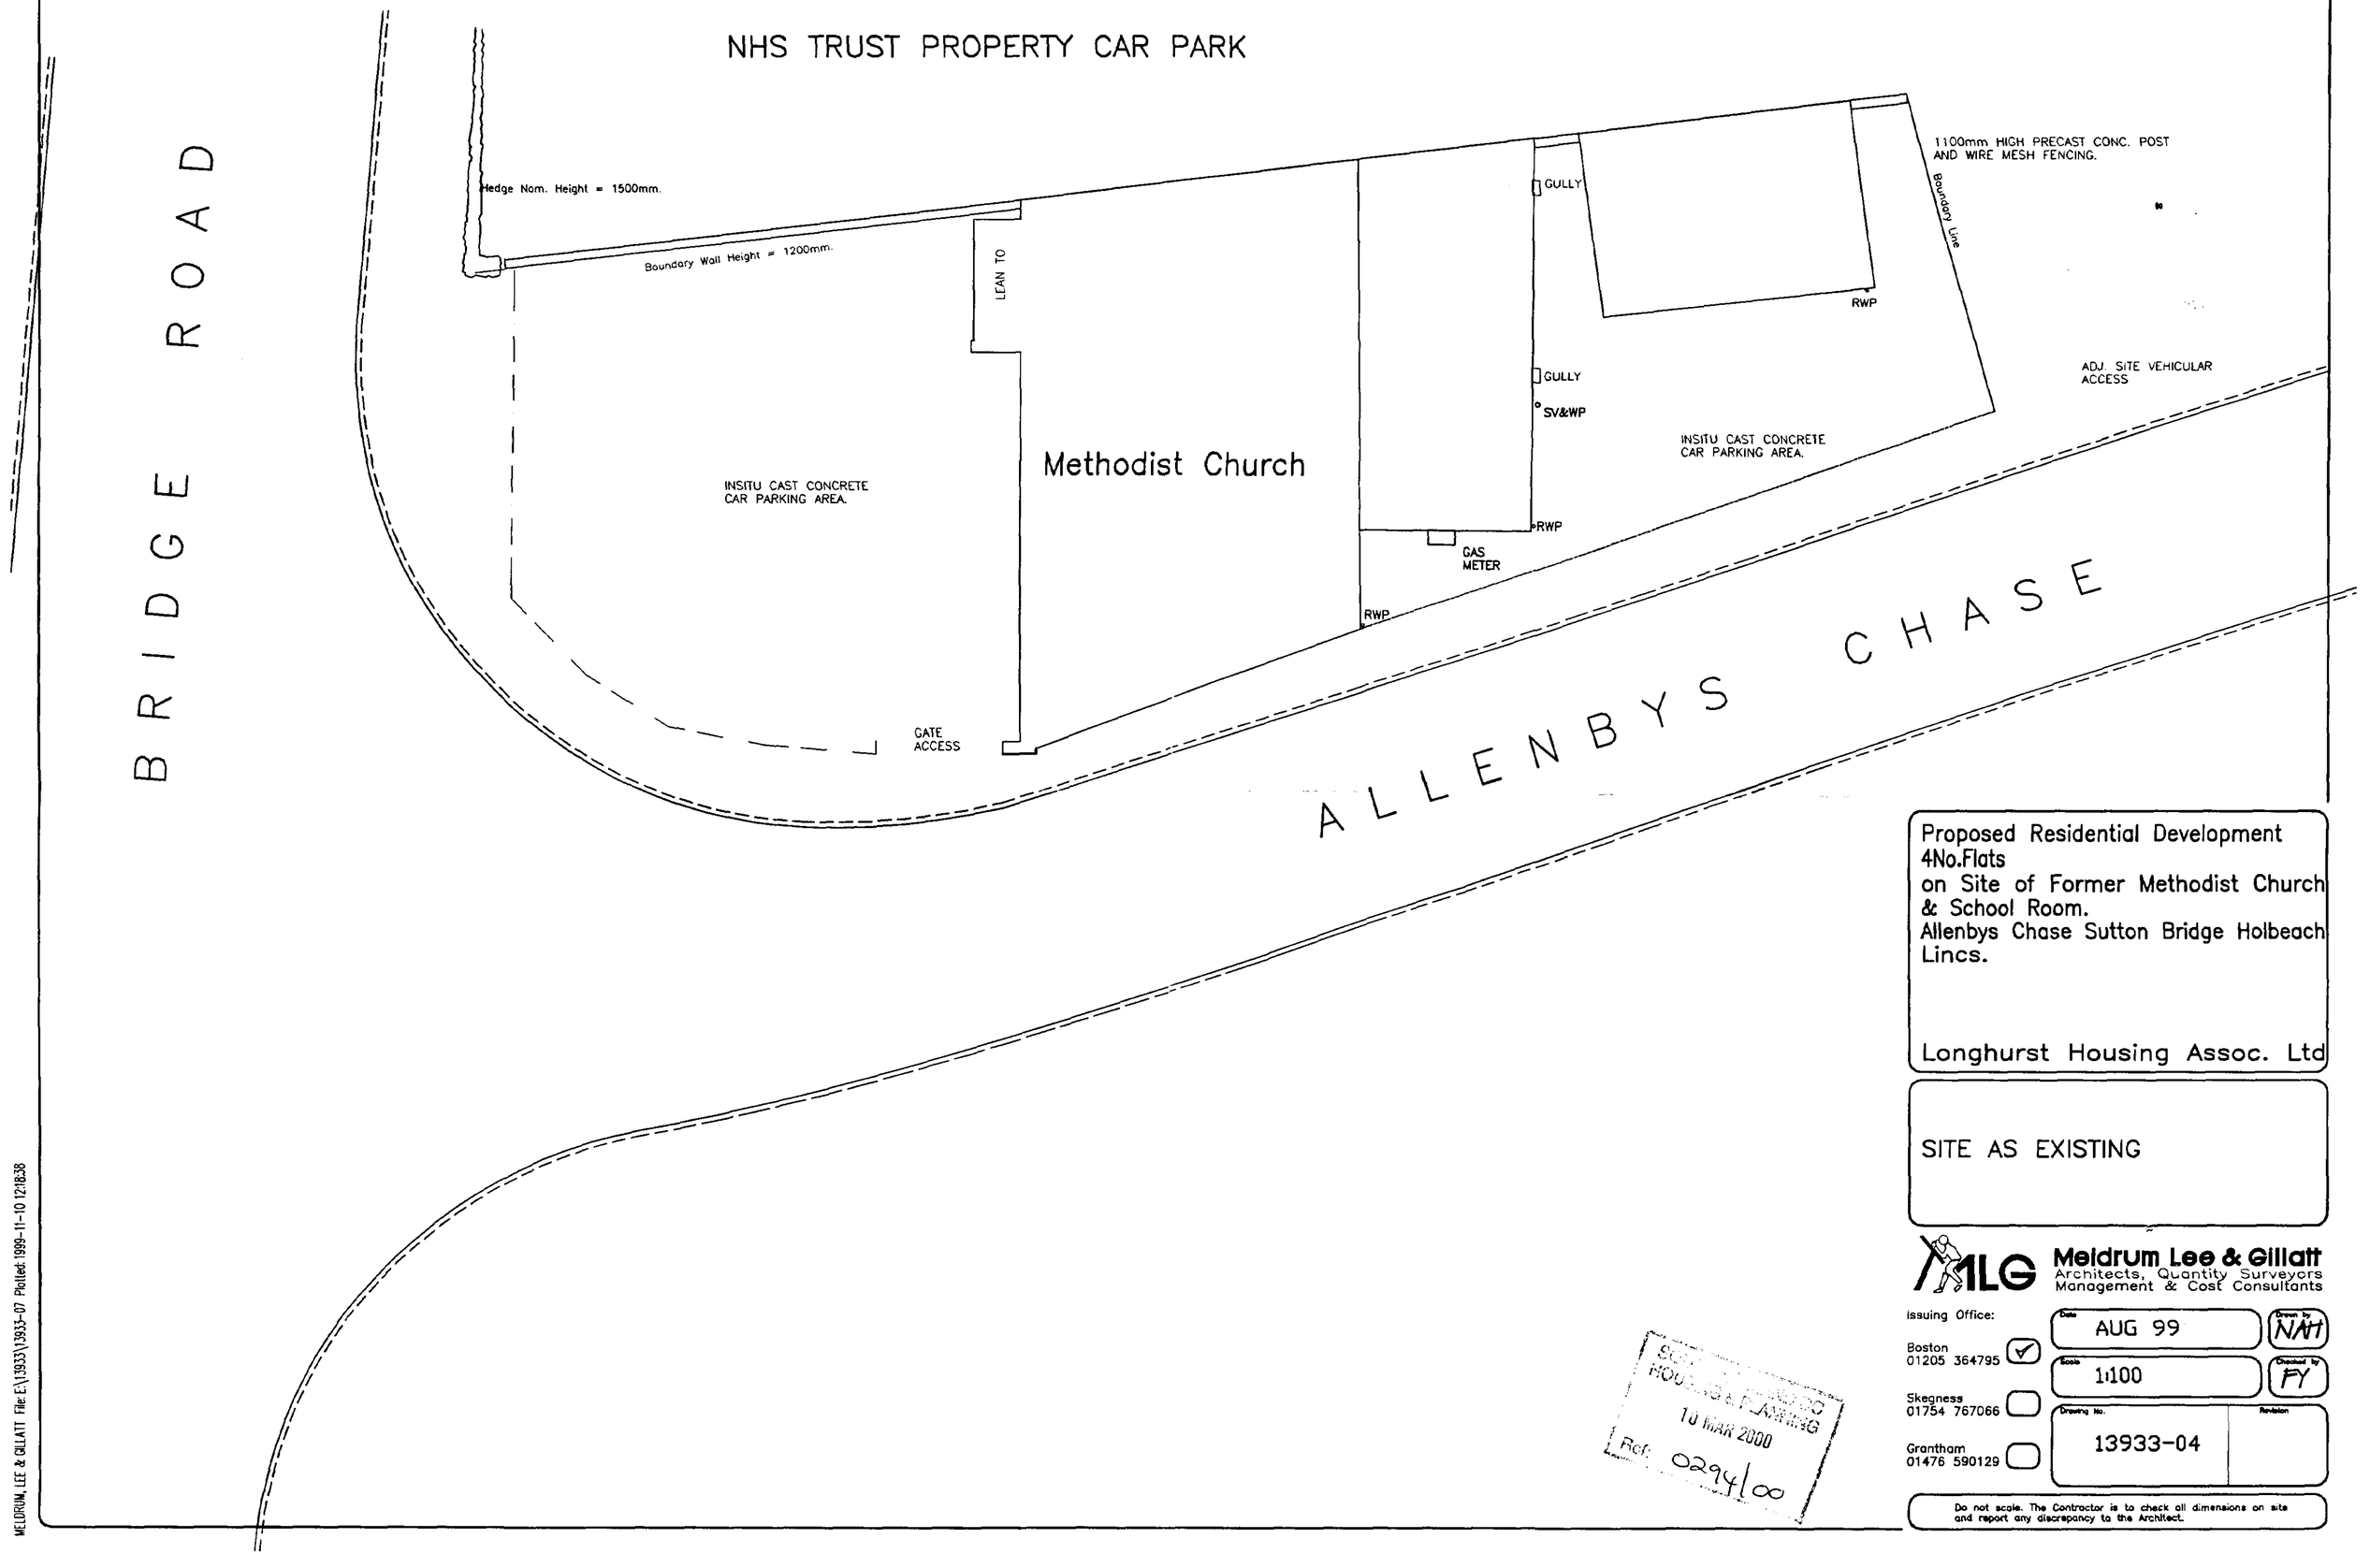

Proposed Residential Development
4No.Flats
on Site of Former Methodist Church & School Room.
Allenbys Chase Sutton Bridge Holbeach Lincs.

Longhurst Housing Assoc. Ltd

SITE AS EXISTING

SOUTH HOLLAND DISTRICT COUNCIL
HOUSING & PLANNING
10 MAR 2000
Ref: 0294/00

Meldrum Lee & Gillatt
Architects, Quantity Surveyors
Management & Cost Consultants

Issuing Office:
Boston 01205 364795
Skegness 01754 767066
Grantham 01476 590129

Date: AUG 99
Drawn by: NAH
Scale: 1:100
Checked by: FY
Drawing No.: 13933-04
Revision:

Do not scale. The Contractor is to check all dimensions on site and report any discrepancy to the Architect.


MELDRUM, LEE & GILLATT File:E:\13933\13933-07 Plotted:1999-11-10 12:18:38



Red/brown concrete interlocking roof tiles.


Contrasting feature brickwork to windows.
Contrasting brickwork to eaves & verges.


Red/buff facing brickwork
Contrasting brickwork to eaves & verges.

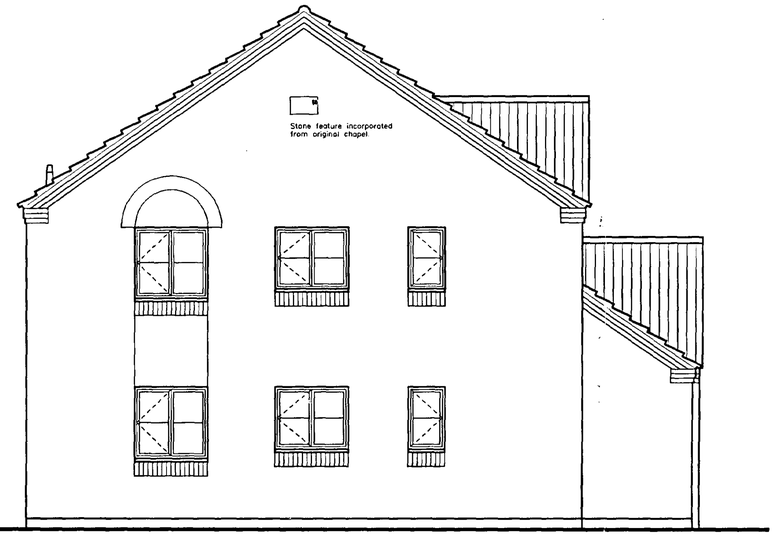

FRONT ELEVATION

SIDE ELEVATION

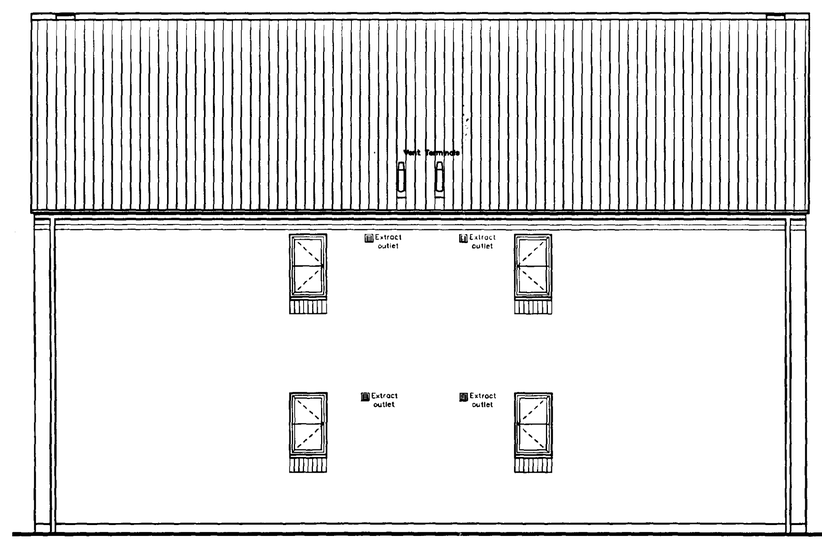

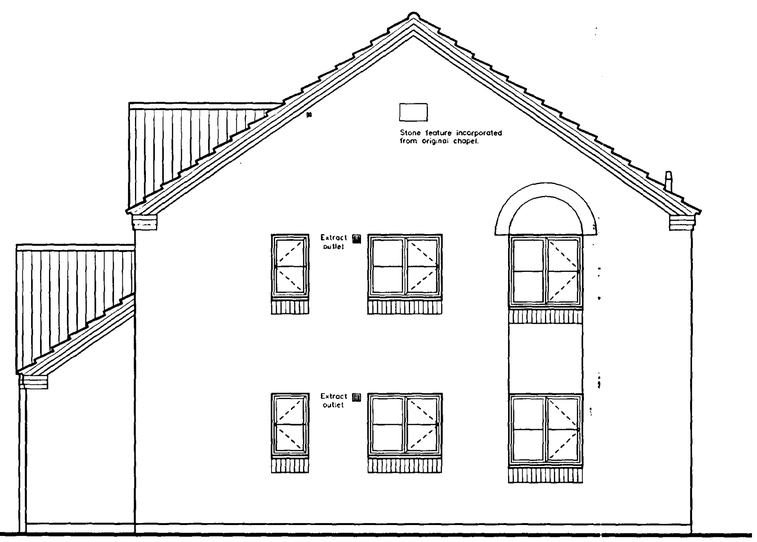

REAR ELEVATION

SIDE ELEVATION

SOUTH HOLLAND DC
HOUSING & PLANNING
10 MAR 2000
Ref: 0294/00

Proposed Residential Development
4No.Flats
on Site of Former Methodist Church
& School Room.
Allenbys Chase Sutton Bridge Holbeach
Lincs.

Longhurst Housing Association Ltd


ELEVATIONS

Meldrum Lee & Gillatt
Architects, Quantity Surveyors
Management & Cost Consultants


Issuing Office:
Boston 01205 364795
Skegness 01754 767068
Grantham

Date: OCT. 99
Drawn by: NAH
Scale: 1:50
Checked by: FY
Drawing no.: 13933-06
Revision:

File: E:\13933\13933-06 Plotted 1999-11-10 10:55:16

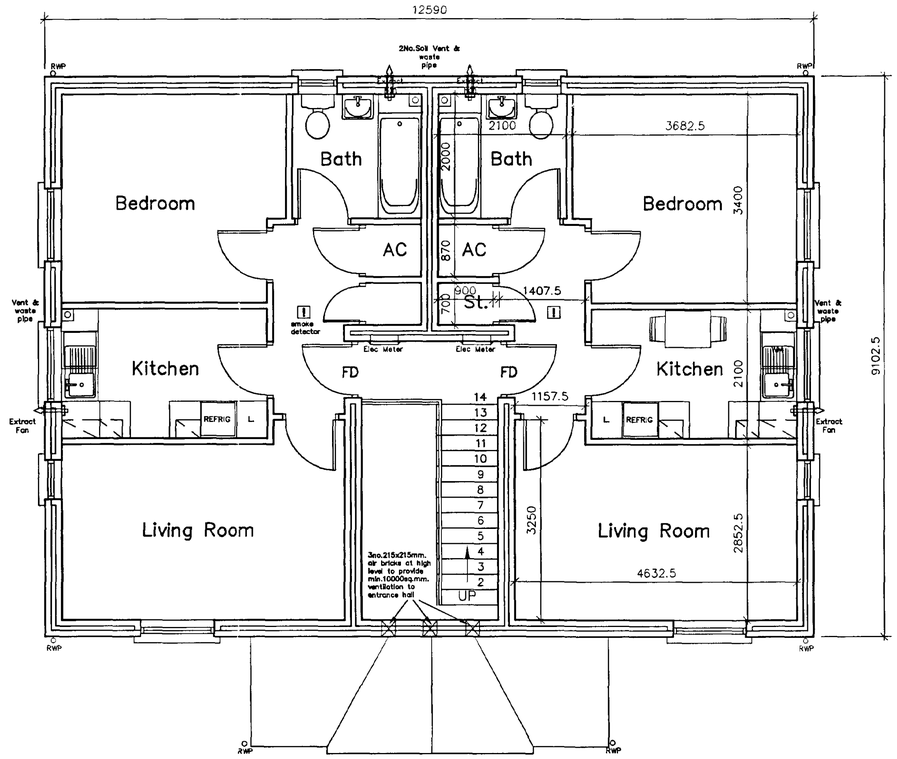

FIRST FLOOR PLANS

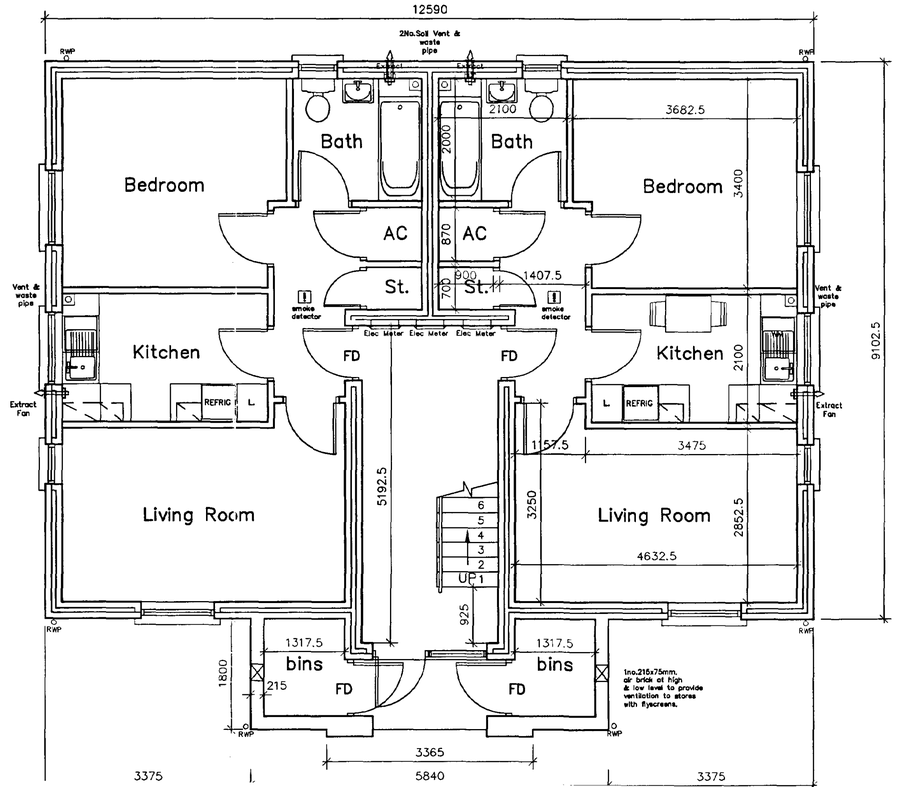

10 MAR 2000
02914/00

Proposed Residential Development
4No.Flats
on Site of Former Methodist Church & School Room.
Allenbys Chase Sutton Bridge Holbeach Lincs.

Longhurst Housing Association Ltd

FLOOR PLANS

Meldrum Lee & Gillatt
Architects, Quantity Surveyors
Management & Cost Consultants

Issuing Office:
Boston 01205 364795 ☑
Skegness 01754 767066 ☐

Date: OCT. 99
Drawn by: NAH
Scale: 1:50
Checked by: FY
Drawing no.
Revision

PLOT File: C:\13930\13937-A5 Partlet 1999-11-10 104654