


## Proposed Layout

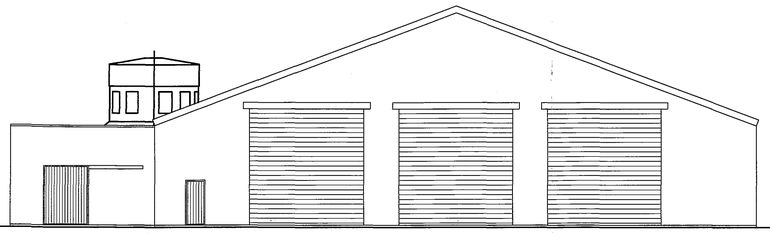


Proposed Side Elevation 1:100

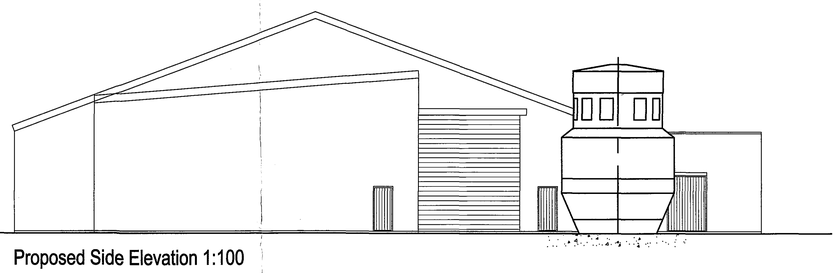

Proposed Side Elevation 1:100

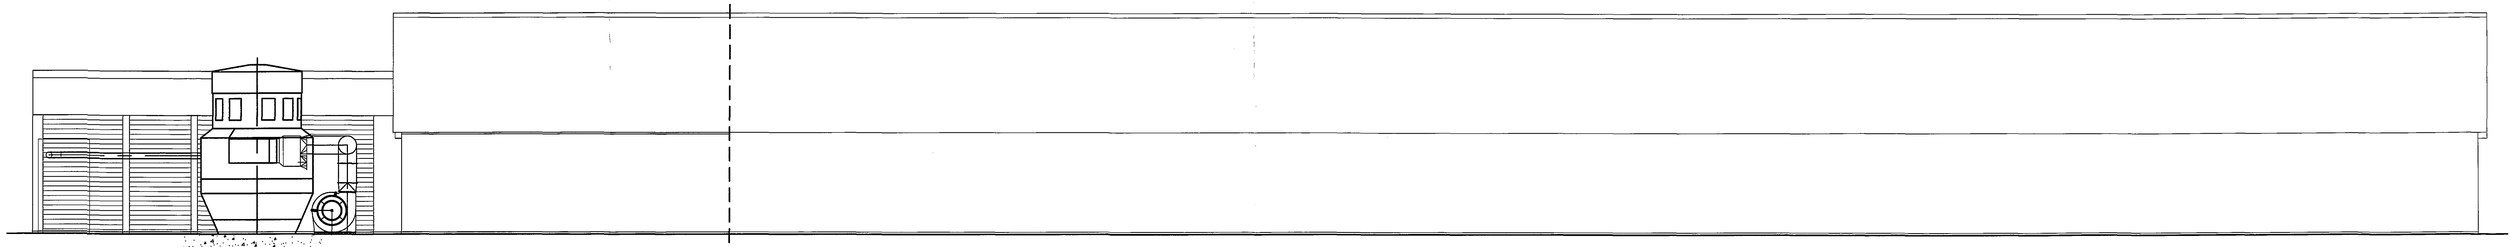

Proposed Rear Elevation 1:100

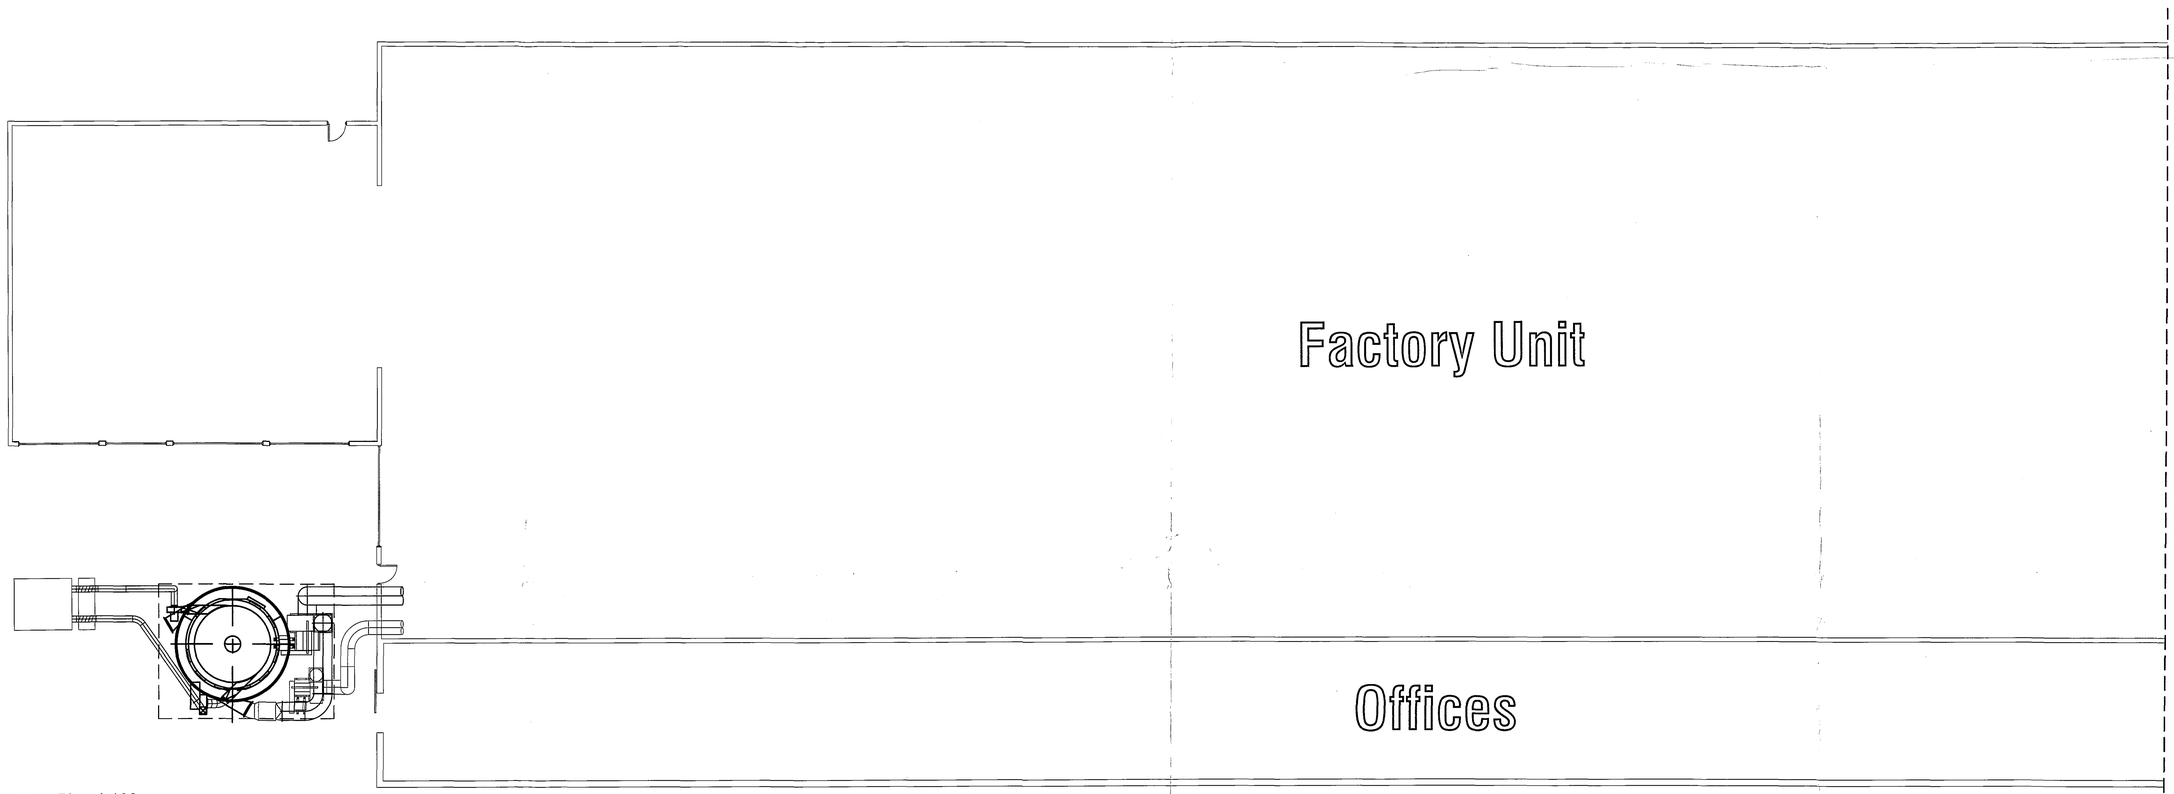


Proposed Floor Plan 1:100

DETERMINED PLAN

S.H.D.C. PLANNING & DEVELOPMENT - 8 MAR 2007 Ref. 0306/07

07/03/2007: DUST EXTRACTOR UNIT POSITION AMENDED

Peter Humphrey Associates Ltd.
ARCHITECTURAL DESIGN AND BUILDING

PROJECT

PROPOSED DUST EXTRACTOR TO FACTORY UNIT
A17 / BRIDGE ROAD ROUNDABOUT
SUTTON BRIDGE
LINCS

CLIENT: Mr S Smeeth

DATE: Dec 2006 SCALE: As Shown JOB No. 4014/03A

DO NOT SCALE FROM THIS DRAWING

COPYRIGHT: THIS DRAWING MUST NOT BE ISSUED, LOANED OR COPIED WITHOUT THE CONSENT OF PETER HUMPHREY ASSOCIATES

Architectural Design
Peter Humphrey Associates
ARCHITECTURAL DESIGN AND BUILDING
TELEPHONE 01945 466 966
FAX 01945 466 433
E-MAIL: pha_hull@btconnect.com
30 OLD MARKET WISBECH CAMBS PE13 1NB
Chartered Institute of Architectural Technologists