


Existing Layout

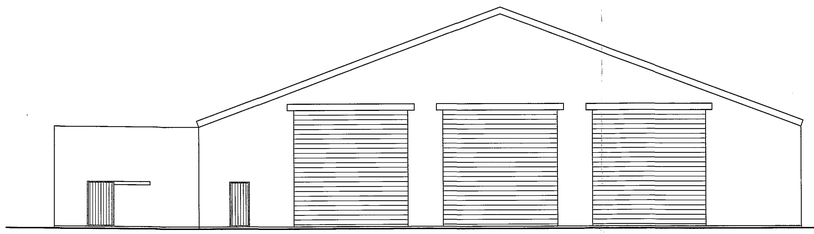


Existing Side Elevation 1:100

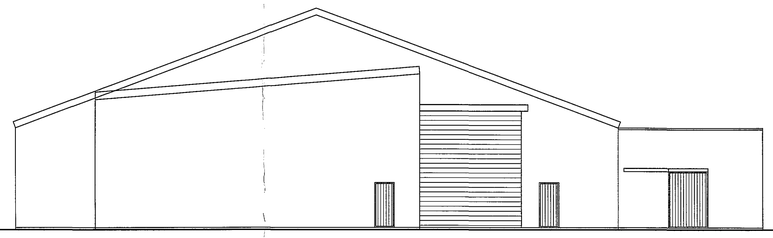

Existing Side Elevation 1:100

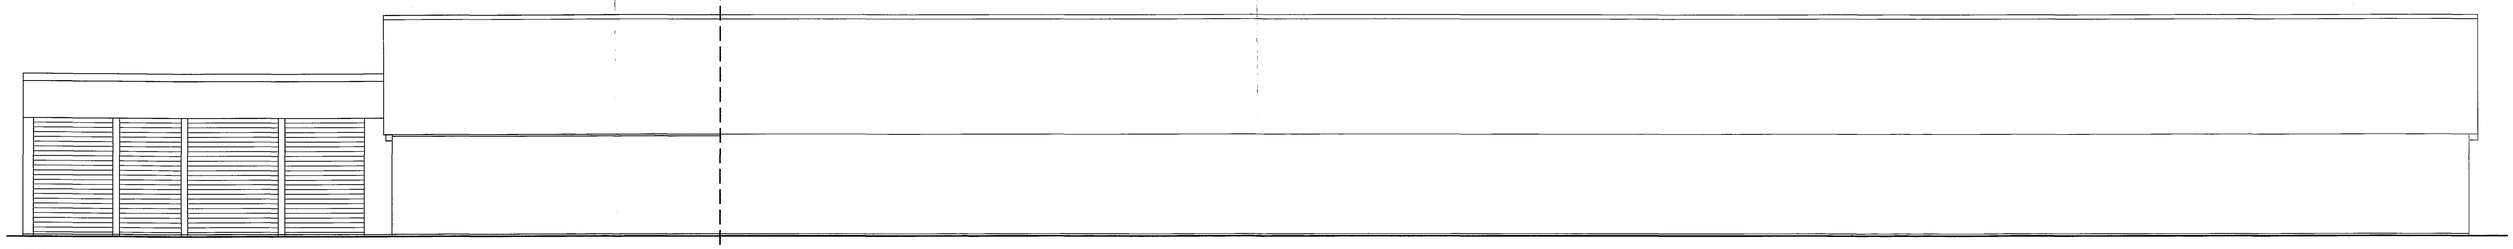

Existing Rear Elevation 1:100

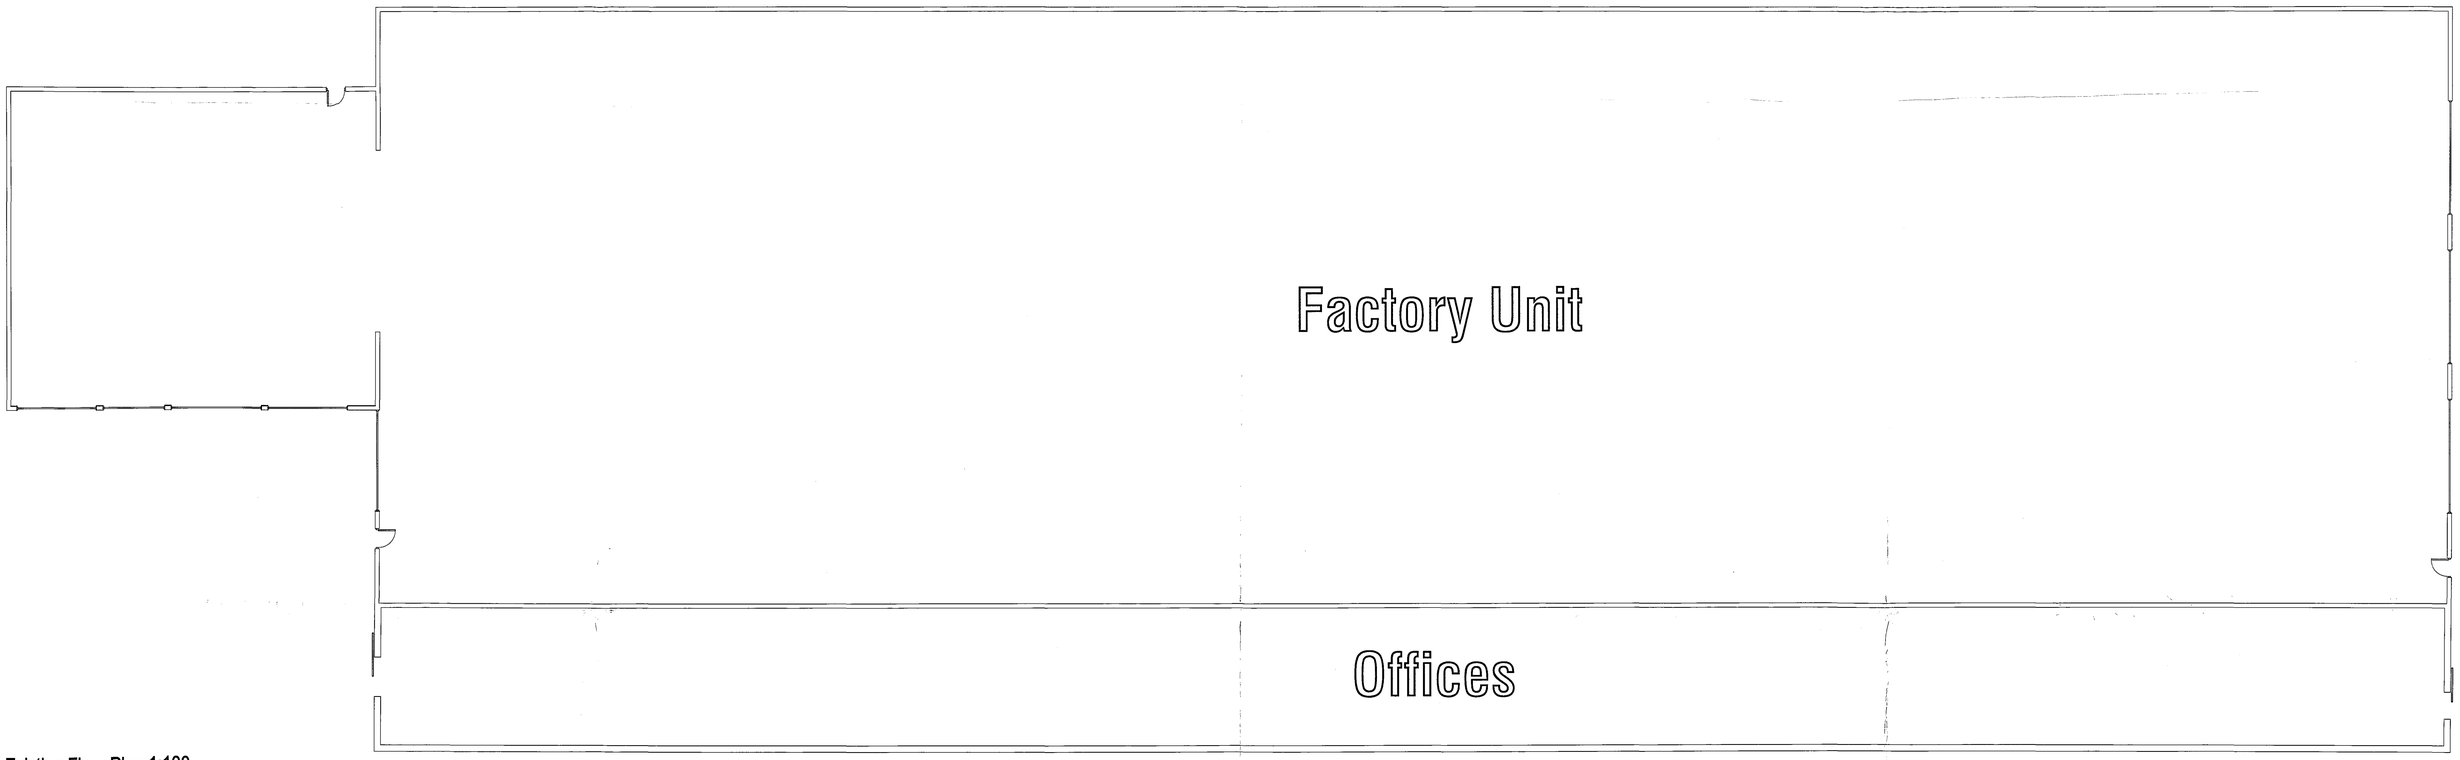

Existing Floor Plan 1:100

07/03/2007: DUST EXTRACTOR UNIT POSTION AMENDED

Peter Humphrey Associates Ltd.
ARCHITECTURAL DESIGN AND BUILDING

PROJECT

PROPOSED DUST EXTRACTOR TO FACTORY UNIT
A17 / BRIDGE ROAD ROUNDABOUT
SUTTON BRIDGE
LINCS

CLIENT

Mr S Smeeth

DATE Dec 2006 SCALE As Shown JOB No. 4014/02A

DO NOT SCALE FROM THIS DRAWING
COPYRIGHT: THIS DRAWING MUST NOT BE ISSUED, LOANED OR COPIED WITHOUT THE CONSENT OF PETER HUMPHREY ASSOCIATES

Peter Humphrey Associates
ARCHITECTURAL DESIGN AND BUILDING
TELEPHONE 01945 466 966
FAX 01945 466 433
E-MAIL: pha_hsb@btconnect.com
39 OLD MARKET WISBECH CAMBS PE13 1NB
Chartered Institute of Architectural Technologists

SBC
PLANNING & DEVELOPMENT
- 8 MAR 2007
Ref. 0306/07

DETERMINED PLAN