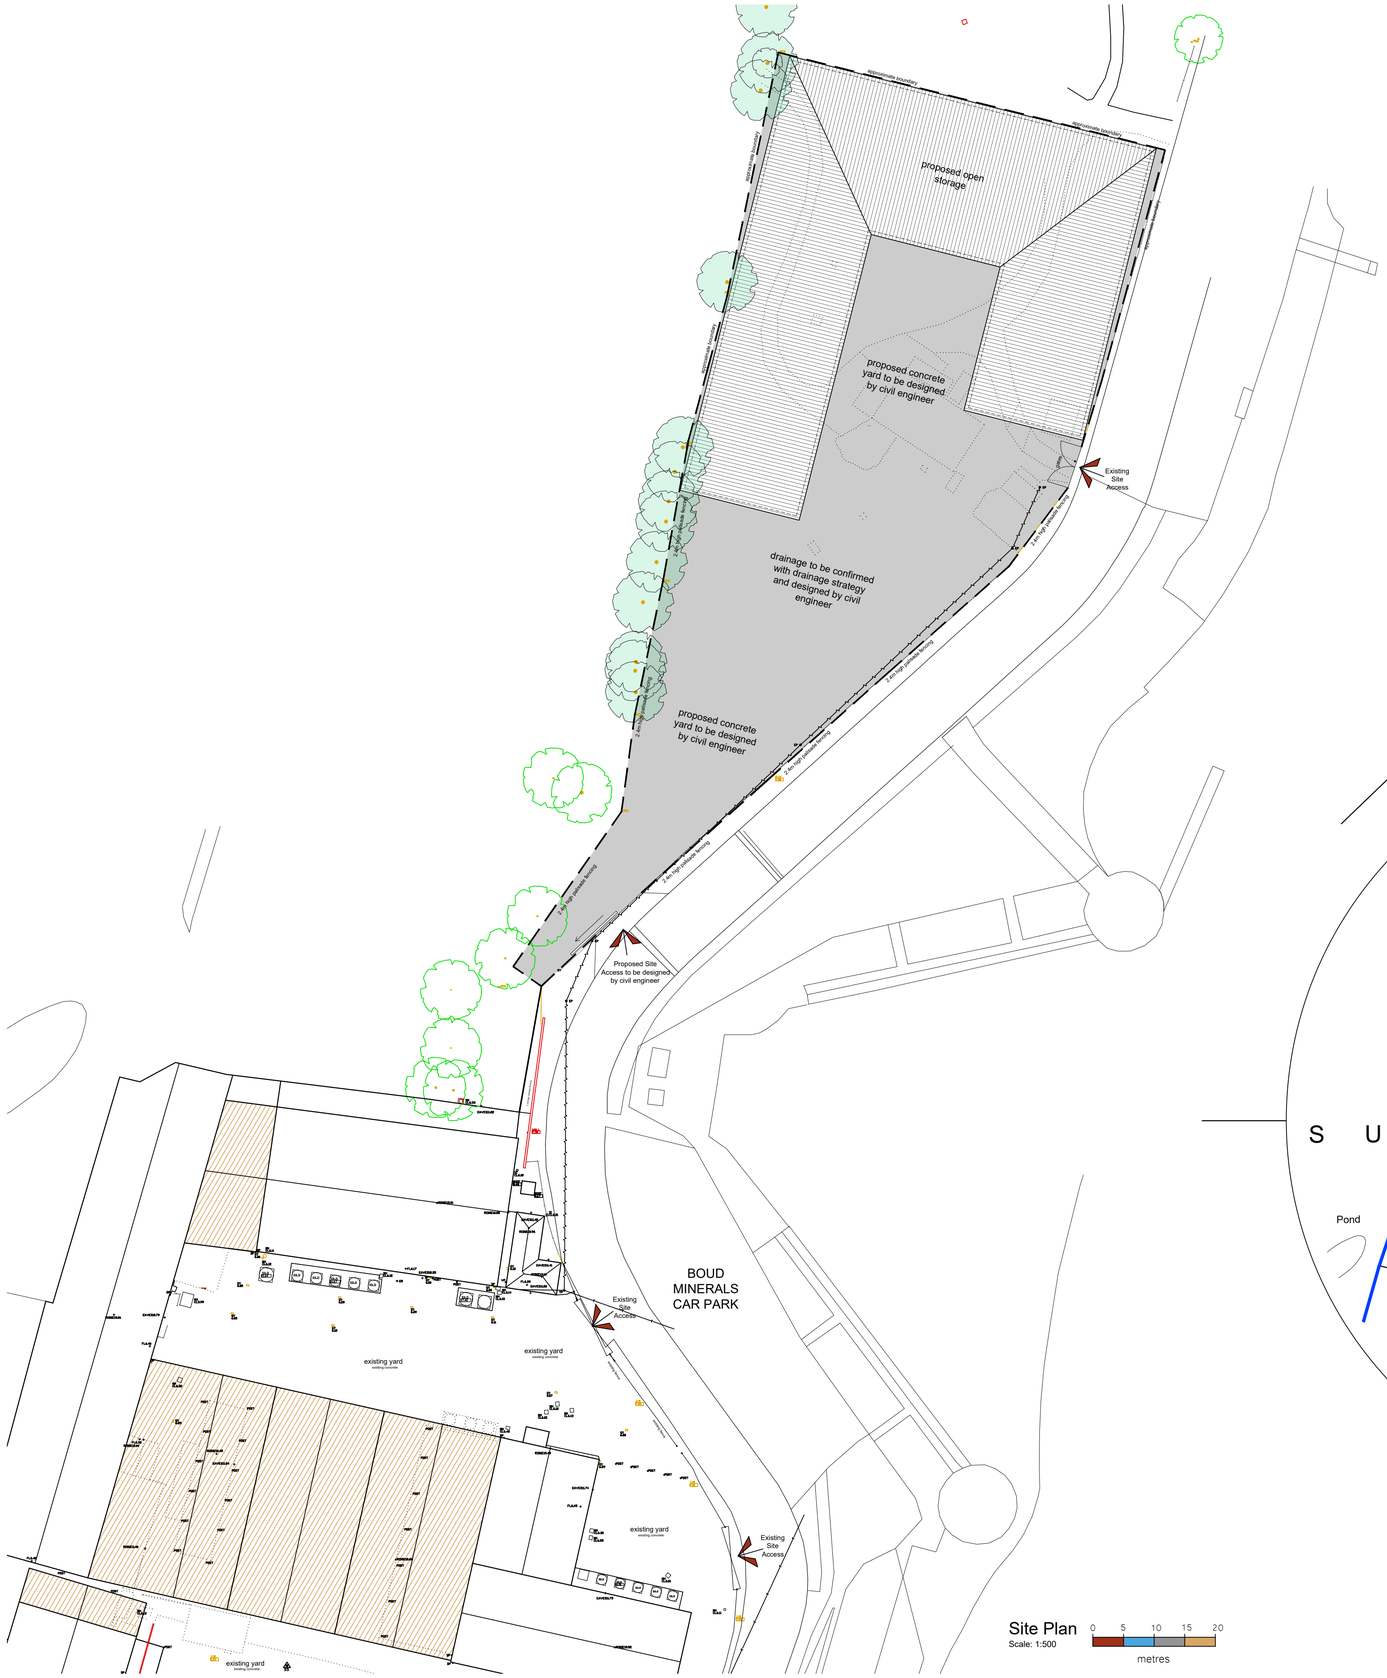


Site Plan
Scale: 1:500

0 5 10 15 20
metres

KEY


Hatch Indicates existing buildings from Ordnance Survey data

Hatch Indicates approximate position of existing trees / planting

Hatch Indicates proposed warehouse building

Indicates features to be demolished

Hatch Indicates proposed concrete yard

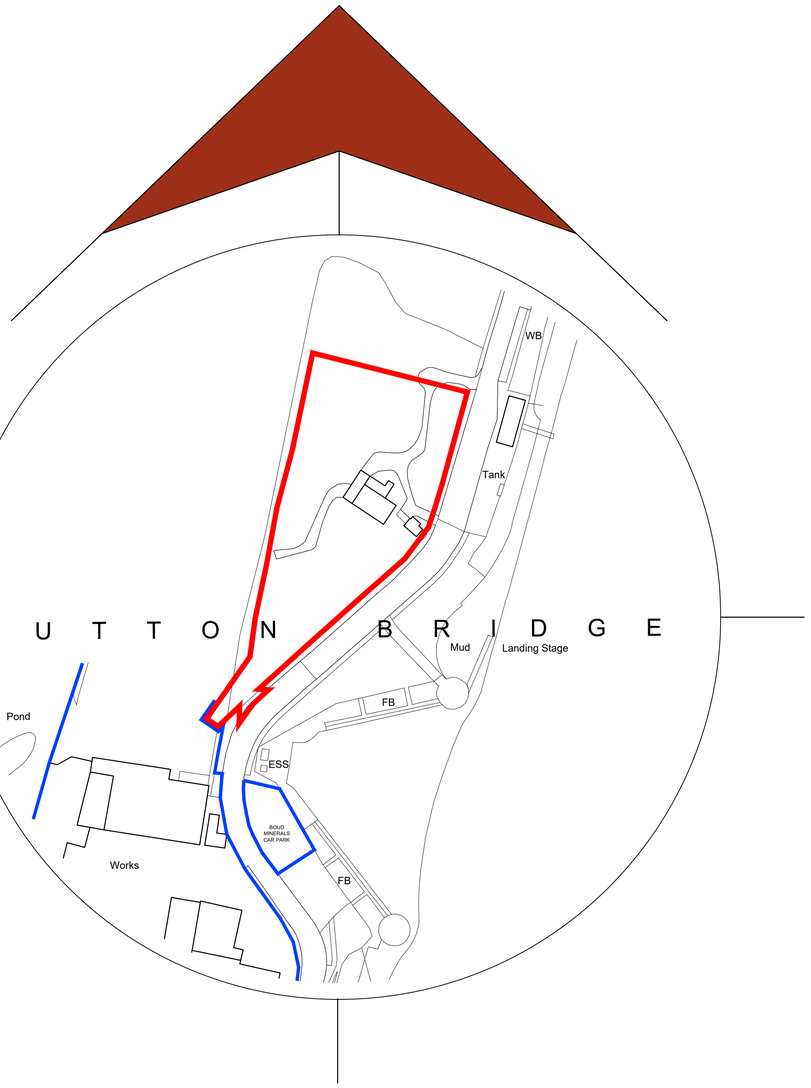

Location Plan
Scale: 1:1250

0 12.5 25 37.5 50
metres

General Notes

1. All dimensions are shown in 'mm' unless otherwise stated.
2. The contractor, sub-contractors and suppliers must verify all dimensions on site prior to the commencement of any work.
3. This drawing is to be read in conjunction with all relevant engineers and specialist sub-contractors drawings and specifications.
4. Any discrepancies are to be brought to the designers attention.

Status

FOR APPROVAL

SWANN EDWARDS
ARCHITECTURE
Swann Edwards Architecture Limited, Swann Edwards Architecture, Black Barn, Fen Road, Guyhirn, Wisbech, Cambs. PE13 4AA
t 01945 450694 e info@swannedwards.co.uk w www.swannedwards.co.uk

Job Title
Proposed Store Building and Yard
West Bank, Sutton Bridge

Date	Drawn by
March 2023	CW
	Checked by JB

Drawing Title
Planning Drawing
Site and Location Plans

Job No.	Sheet Size
SE-1787	A1
Dwg No. PP1000	Revision

Swann Edwards Architecture Limited ©