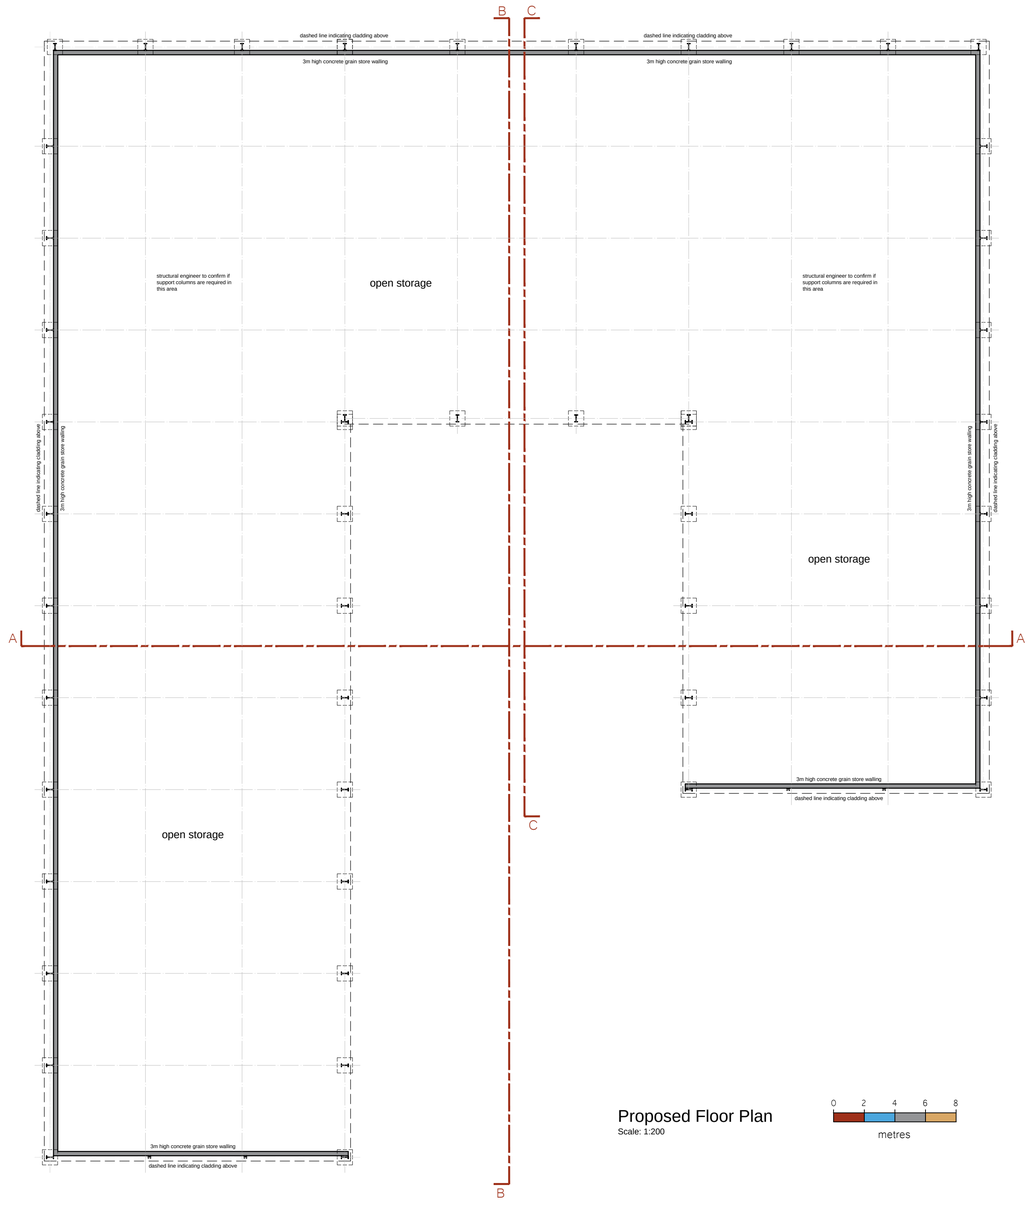


Proposed Floor Plan

Scale: 1:200

0 2 4 6 8 metres

FLOOR PLAN KEY

Hatch Indicates Proposed Walls

ELEVATION KEY


Hatch Indicates proposed grain store walling to 3m above ground level

Hatch Indicates proposed vertical roof cladding

Hatch Indicates proposed vertical wall cladding

General Notes


1. All dimensions are shown in 'mm' unless otherwise stated.
2. The contractor, sub-contractors and suppliers must verify all dimensions on site prior to the commencement of any work.
3. This drawing is to be read in conjunction with all relevant engineers and specialist sub-contractors drawings and specifications.
4. Any discrepancies are to be brought to the designers attention.

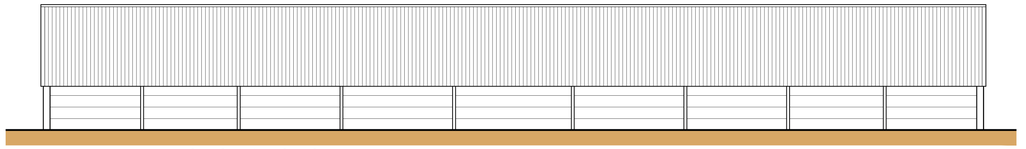

North Elevation

Scale: 1:200


0 2 4 6 8 metres

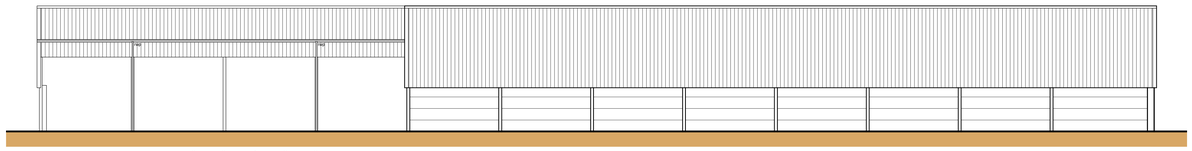

East Elevation

Scale: 1:200


0 2 4 6 8 metres

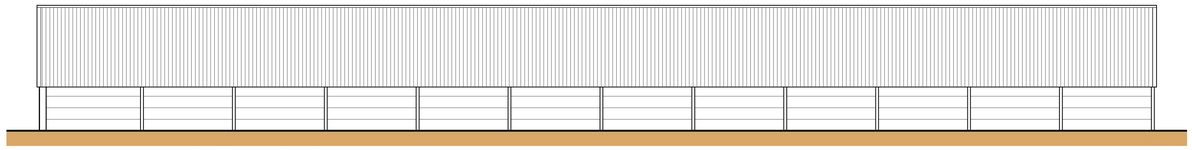

West Elevation

Scale: 1:200


0 2 4 6 8 metres

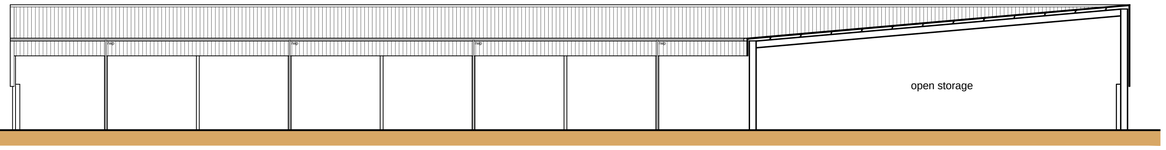

Section B-B

Scale: 1:200


0 2 4 6 8 metres

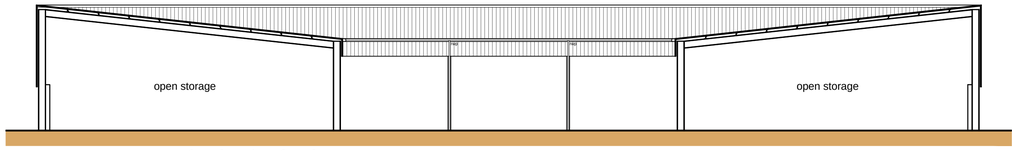

Section A-A

Scale: 1:200


0 2 4 6 8 metres

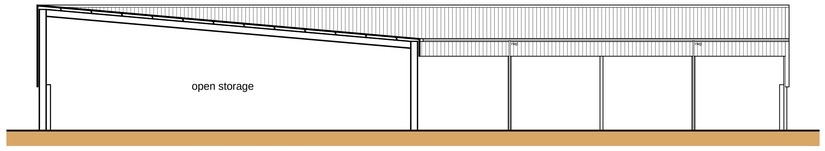

Section C-C

Scale: 1:200


0 2 4 6 8 metres

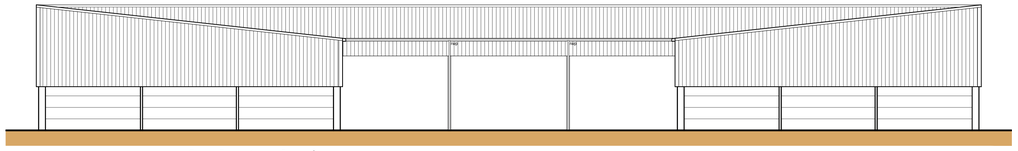

South Elevation

Scale: 1:200

0 2 4 6 8 metres

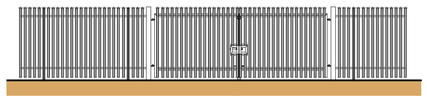

Proposed 2m high palisade fence

Scale: 1:100

0 1 2 3 4 metres

Status

FOR APPROVAL

SWANN EDWARDS ARCHITECTURE

Swann Edwards Architecture Limited, Swann Edwards Architecture, Black Barn, Fen Road, Guyhirn, Wisbech, Cambs. PE13 4AA
t 01945 450694 e info@swannedwards.co.uk w www.swannedwards.co.uk

Job Title
Proposed Industrial Development
West Bank, Sutton Bridge

Date: March 2023
Drawn by: CW
Checked by: JB

Drawing Title
Planning Drawing
Ground Floor Plan, Elevations and Section

Job No.: SE-1787
Sheet Size: A1
Dwg No.: PP1100
Revision: