
General Notes

1. All dimensions are shown in 'mm' unless otherwise stated.
2. The contractor, sub-contractors and suppliers must verify all dimensions on site prior to the commencement of any work.
3. This drawing is to be read in conjunction with all relevant engineers and specialist sub-contractors drawings and specifications.
4. Any discrepancies are to be brought to the designers attention.


KEY

- Hatch Indicates existing buildings from Ordnance Survey data
- Hatch Indicates approximate position of existing trees / planting
- Hatch Indicates proposed warehouse building
- Indicates features to be demolished
- Hatch Indicates proposed concrete yard

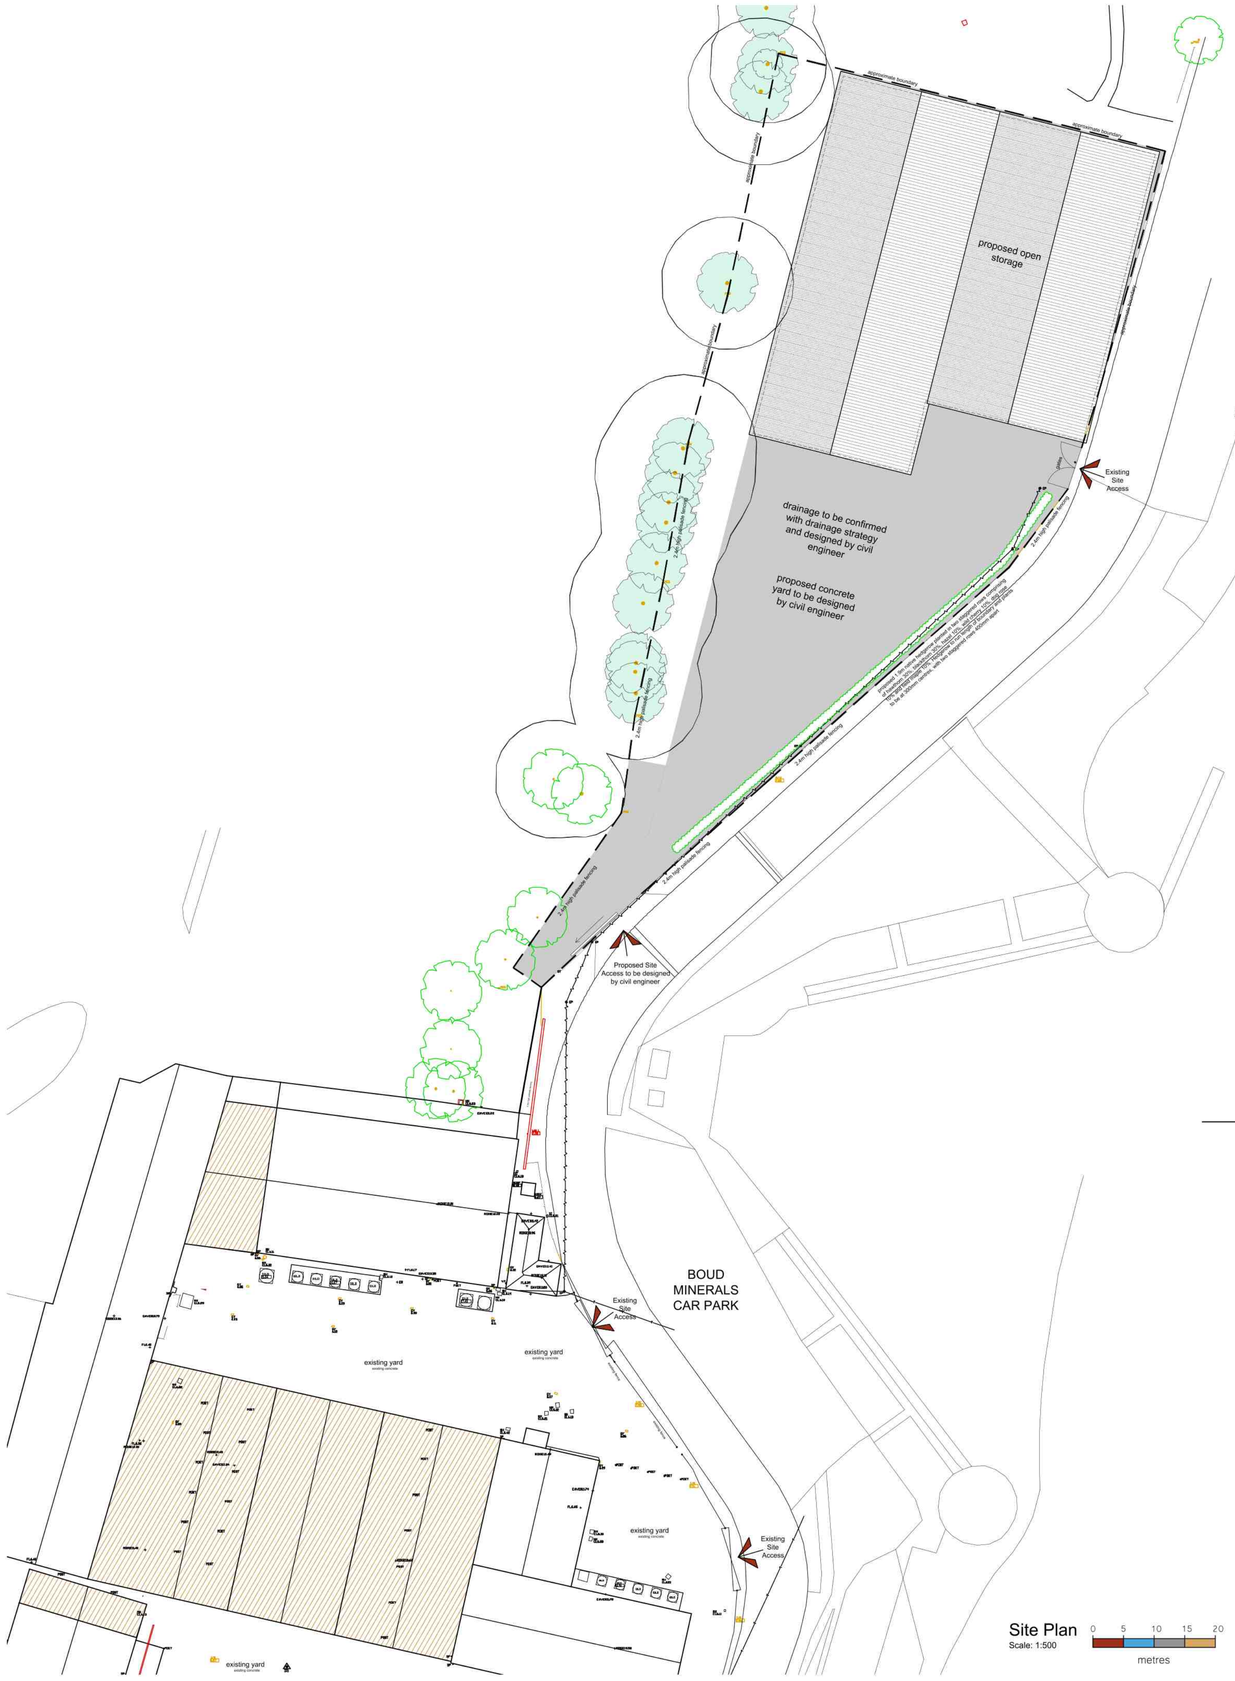

Site Plan
Scale: 1:500

0 5 10 15 20
metres

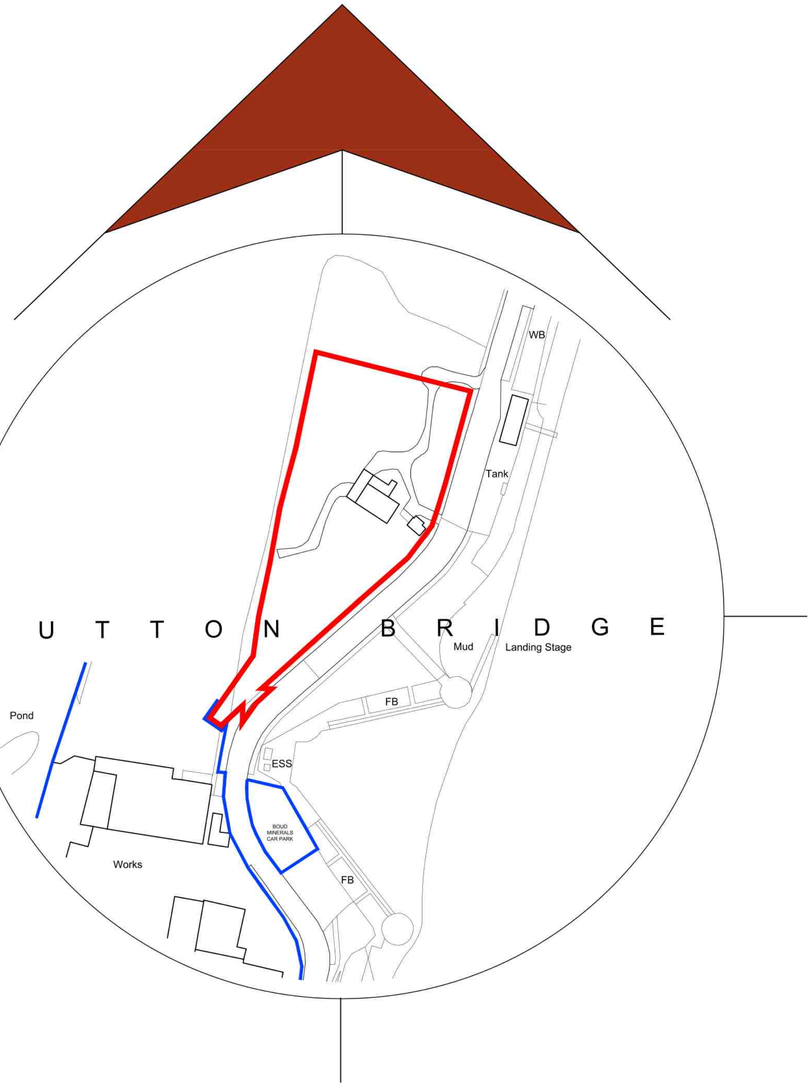

Location Plan
Scale: 1:1250

0 12.5 25 37.5 50
metres

Revisions

A	Nov 2023	Changes to scheme following feedback

Status

FOR APPROVAL

SWANN EDWARDS ARCHITECTURE

Swann Edwards Architecture Limited, Swann Edwards Architecture, Black Barn, Fen Road, Guyhirn, Wisbech, Cambs. PE13 4AA
t 01945 450694 e info@swannedwards.co.uk w www.swannedwards.co.uk

Job Title
Proposed Store Building and Yard
West Bank, Sutton Bridge

Date	Drawn by
November 2023	CW
	Checked by JB

Drawing Title
Planning Drawing
Site and Location Plans

Job No.	Sheet Size
SE-1787	A1
Dwg No. PP1000	Revision A

Swann Edwards Architecture Limited ©