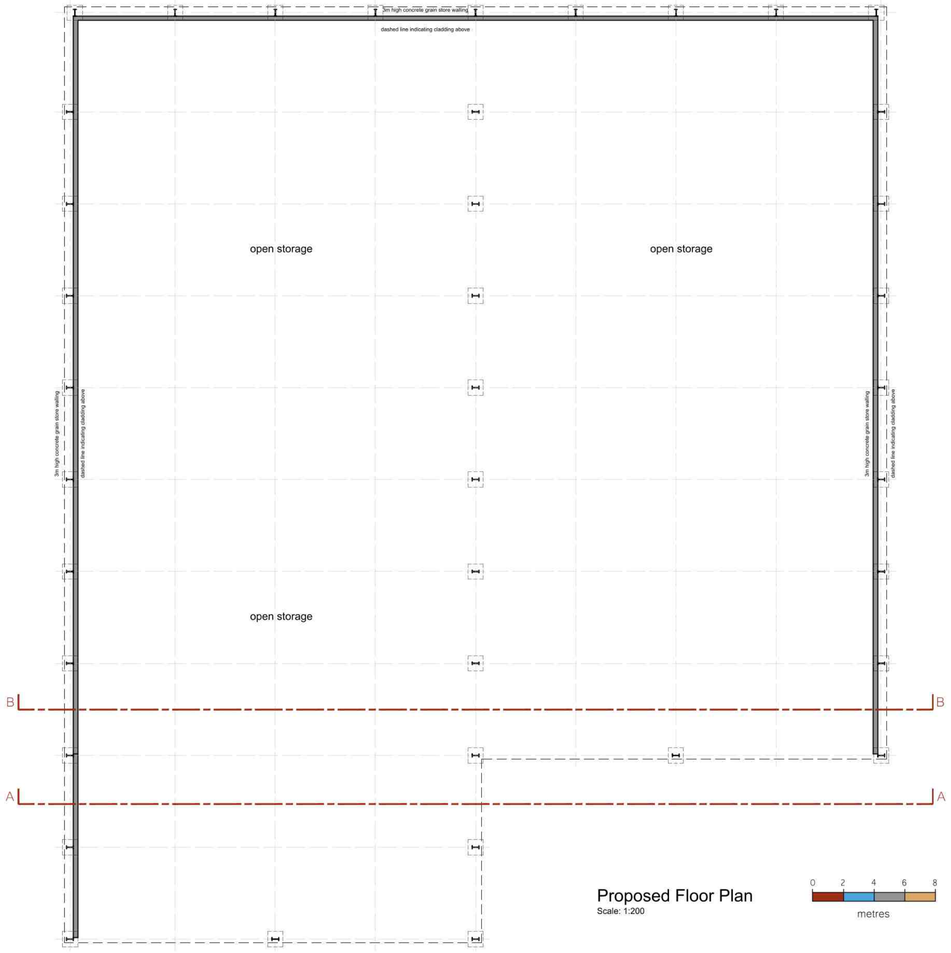


Proposed Floor Plan
Scale: 1:200

0 2 4 6 8
metres

FLOOR PLAN KEY


Hatch Indicates Proposed Walls

ELEVATION KEY

Hatch Indicates proposed grain store walling to 3m above ground level


Hatch Indicates proposed vertical roof cladding

Hatch Indicates proposed vertical wall cladding

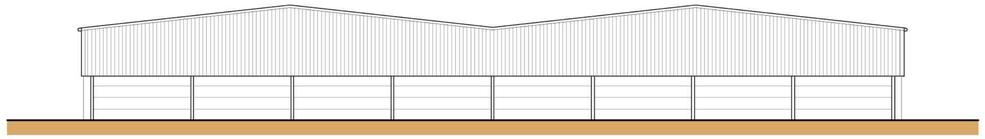


North Elevation
Scale: 1:200

0 2 4 6 8
metres

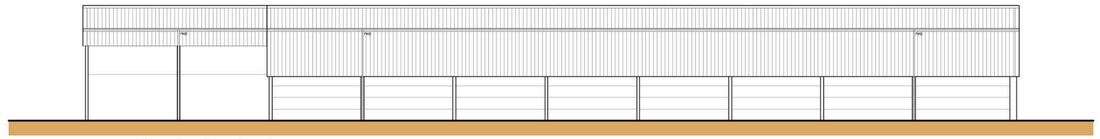


East Elevation
Scale: 1:200

0 2 4 6 8
metres

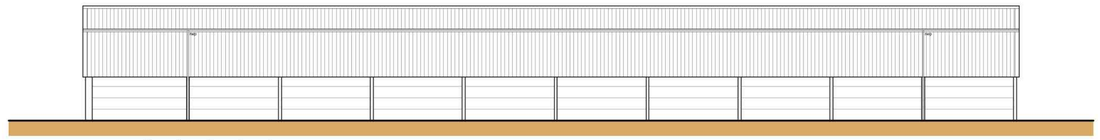


West Elevation
Scale: 1:200

0 2 4 6 8
metres

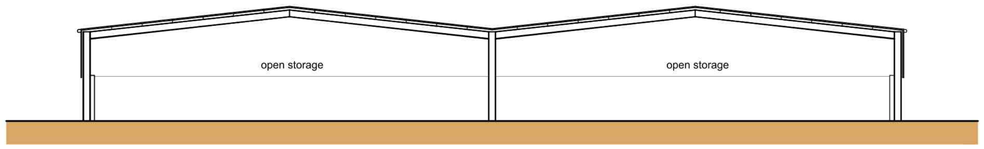


Section B-B
Scale: 1:200

0 2 4 6 8
metres

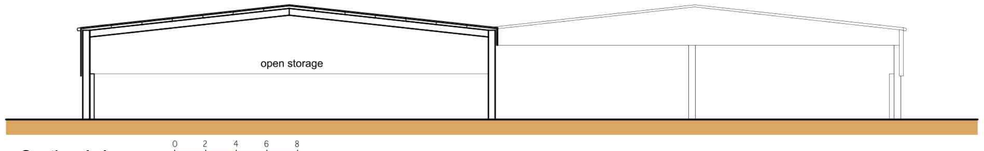


Section A-A
Scale: 1:200

0 2 4 6 8
metres

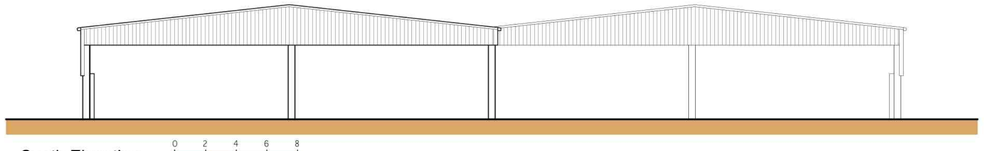

South Elevation
Scale: 1:200

0 2 4 6 8
metres

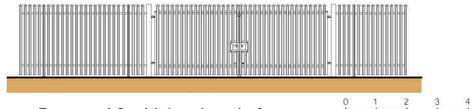

Proposed 2m high palacade fence
Scale: 1:100

0 1 2 3 4
metres

General Notes
1. All dimensions are shown in 'mm' unless otherwise stated.
2. The contractor, sub-contractors and suppliers must verify all dimensions on site prior to the commencement of any work.
3. This drawing is to be read in conjunction with all relevant engineers and specialist sub-contractors drawings and specifications.
4. Any discrepancies are to be brought to the designers attention.

Revisions

A	Nov 2023	Changes to scheme following feedback

Status
FOR APPROVAL

SWANN EDWARDS ARCHITECTURE
Swann Edwards Architecture Limited, Swann Edwards Architecture, Black Barn, Fen Road, Guyhirn, Wisbech, Cambs. PE13 4AA
t 01945 450694 e info@swannedwards.co.uk w www.swannedwards.co.uk

Job Title
Proposed Industrial Development
West Bank, Sutton Bridge

Date: November 2023
Drawn by: CW
Checked by: JB

Drawing Title
Planning Drawing
Ground Floor Plan, Elevations and Section

Job No.: SE-1787
Sheet Size: A1
Dwg No.: PP1100
Revision: A

Swann Edwards Architecture Limited ©