




PROPOSED FRONT ELEVATION
DOUBLE DOORS CLOSED

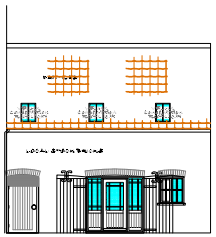


PROPOSED FRONT ELEVATION
DOUBLE DOORS OPEN

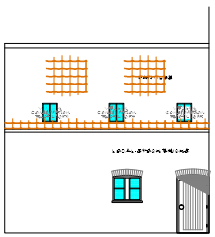

PROPOSED REAR ELEVATION

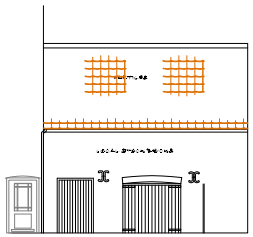



EXISTING FRONT ELEVATION

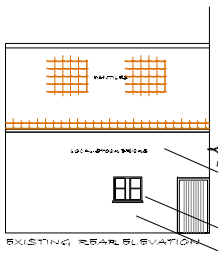


EXISTING REAR ELEVATION

EXISTING ROOF RETAINED (PANTILES) RECENTLY REFURBISHED WITH FELT AND BATTENS
EXISTING SOFT RED BRICKS TO BE OVERHAULED AND ANY REPLACEMENTS TO MATCH.
PURPOSE MADE TIMBER JOINERY TO ALL OPENINGS. LEDGE AND BRACED DOORS RETAINED AS A FEATURE

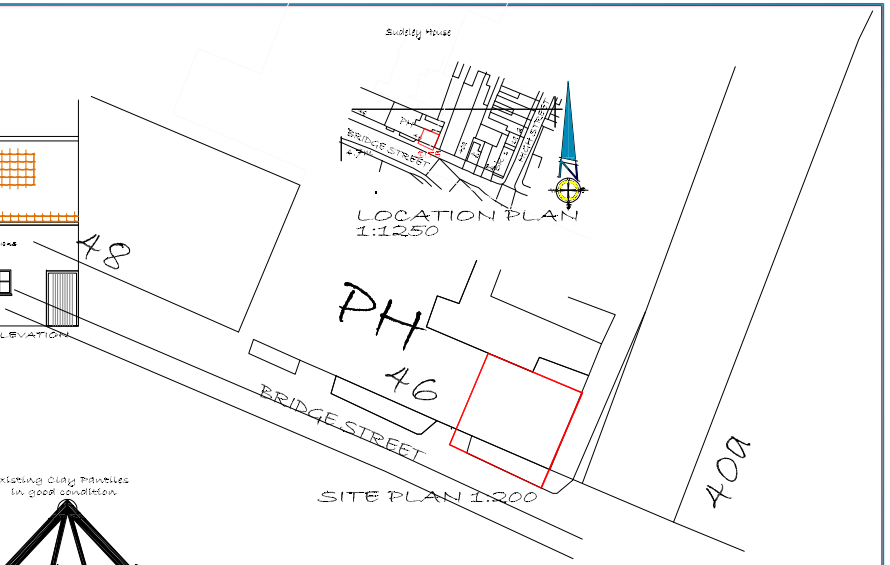


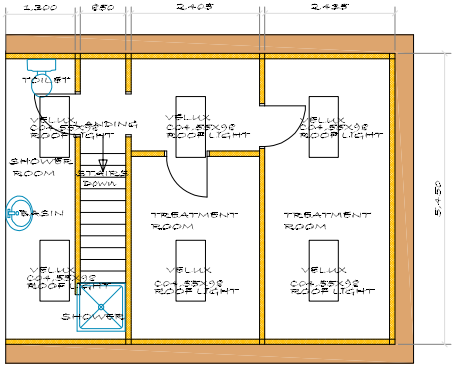

Proposed
FIRST FLOOR PLAN

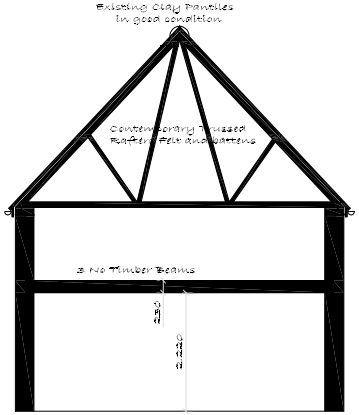



EXISTING SECTION
Scale 1:50

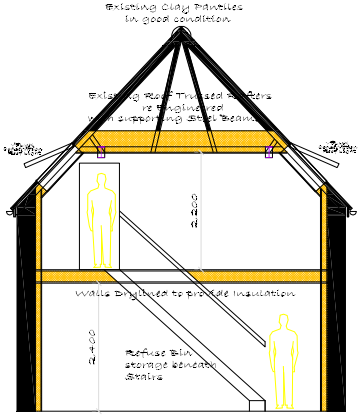



PROPOSED SECTION
Scale 1:50

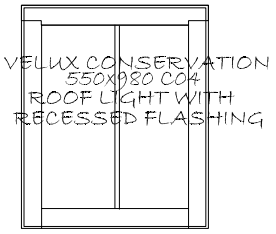



NTS
SCALE 1:10

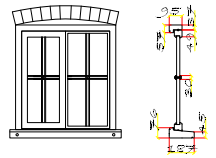

SCALE 1:20

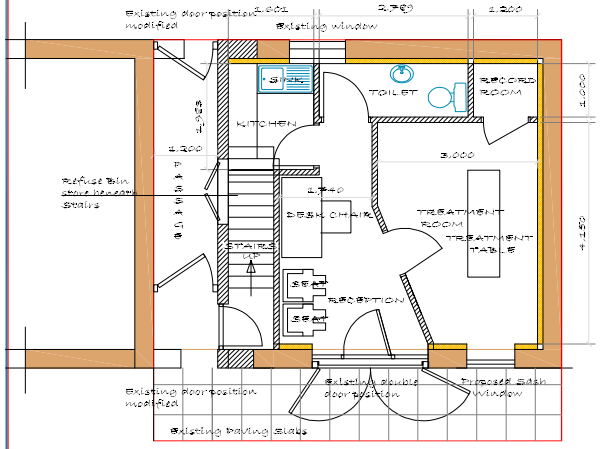



Proposed
GROUND FLOOR PLAN
Scale 1:50

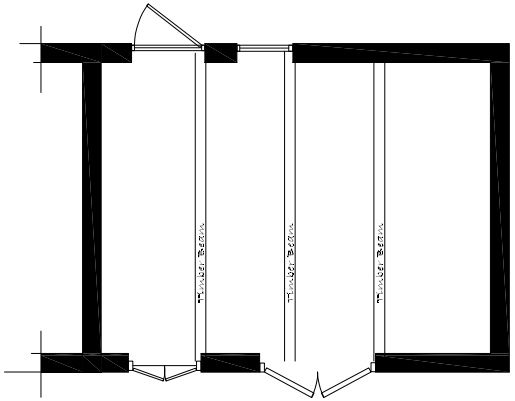


THERE ARE NO INTERNAL WALLS TO THE EXISTING BUILDING

Existing
GROUND FLOOR PLAN
Scale 1:50

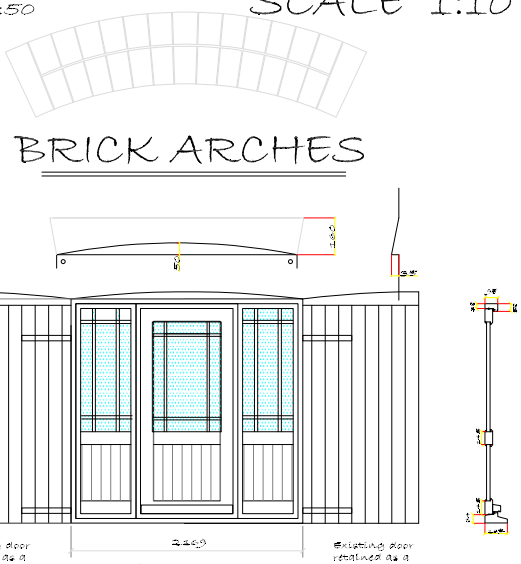


SCALE 1:20

Borough Council of Kings Lynn & West Norfolk The Mayors Award for Design in the Environment — Highly Commended, Residential New Build

LABC Peterborough City Council — Winner, New Small Scale housing development; Highly commended, Commercial category building Design and Construction award

Building Design Awards — Building Excellence in Fenland — Winner, Heritage award for Conversion or Refovation; Highly commended, for Conversion or Renovation; Highly commended, Heritage award New Build

| Rev | Purpose | By | Date |
|---|---|---|---|

**DBDS**

Web site www.davidbrokerdesignservices.co.uk


DAVID BROKER DESIGN SERVICES
is
CONCEPT 2000
DESIGN AND DEVELOPMENT
LTD
ESTABLISHED 1975

ARCHITECTURAL TECHNICIANS
OLDEN LODGE STATION ROAD
WISBECH ST MARY
WISBECH CAMBS PE13 4RY
Telephone 01945 410421
E-mail- davidbrokerdj@btinternet.com


Issue:

Client: K LORENZE

Drawing No: 2089- PE1 GA PLANS AND ELEVATIONS and Joinery Details

Project: PROPOSED CONVERSION OF OUTBUILDING TO CHIROPRACTORS STUDIO

Site: ADJACENT THE NEW INN PUBLIC HOUSE BRIDGE STREET SUTTON BRIDGE

| Postcode: | Drawn: | Checked: |
|---|---|---|
| PE12 9UA | DB | - |
| Print Scale: 1:50 | Date: 21-01-2020 | Revision No: - |


All dimensions to be verified on site - This drawing and design remains the copyright of David Broker and may not be reproduced without permission. David Broker or Concept 2000 will not be held responsible for any construction works undertaken prior to approval or before approval plans are issued - Any alterations to details or specifications may invalidate the approval and incur significant additional costs.