



EXISTING SOUTH ELEVATION

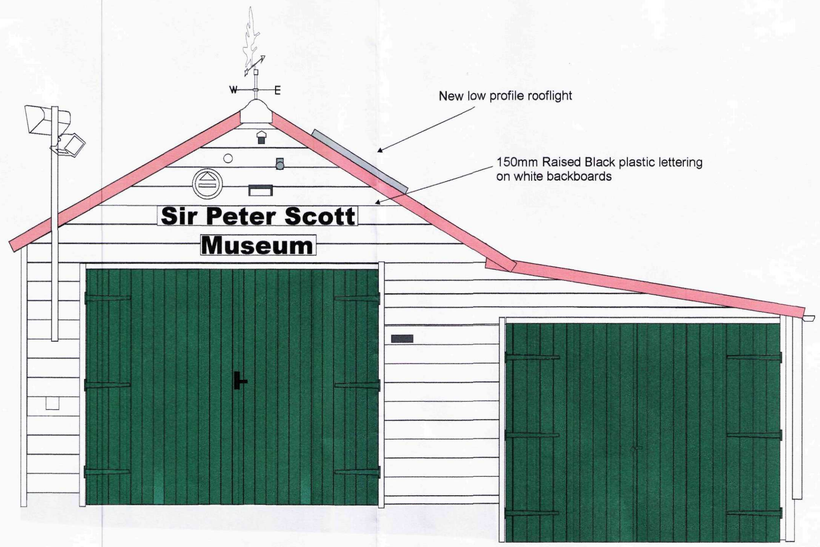


PROPOSED SOUTH ELEVATION

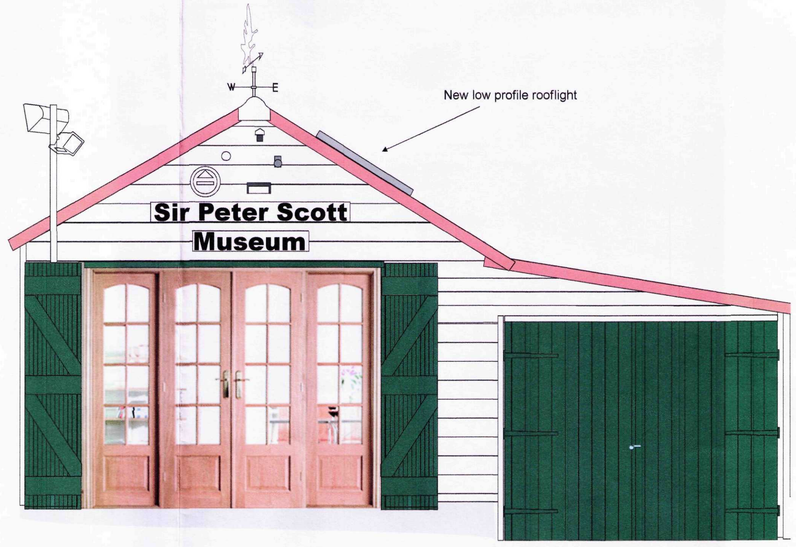



PROPOSED ALTERATIONS

Remove existing up and over steel main door and replace with new side-hung, wooden,125X19mm tongue and grooved vertical boarded doors. Paint olive green. Refurbish existing boathouse doors to side and paint olive green.

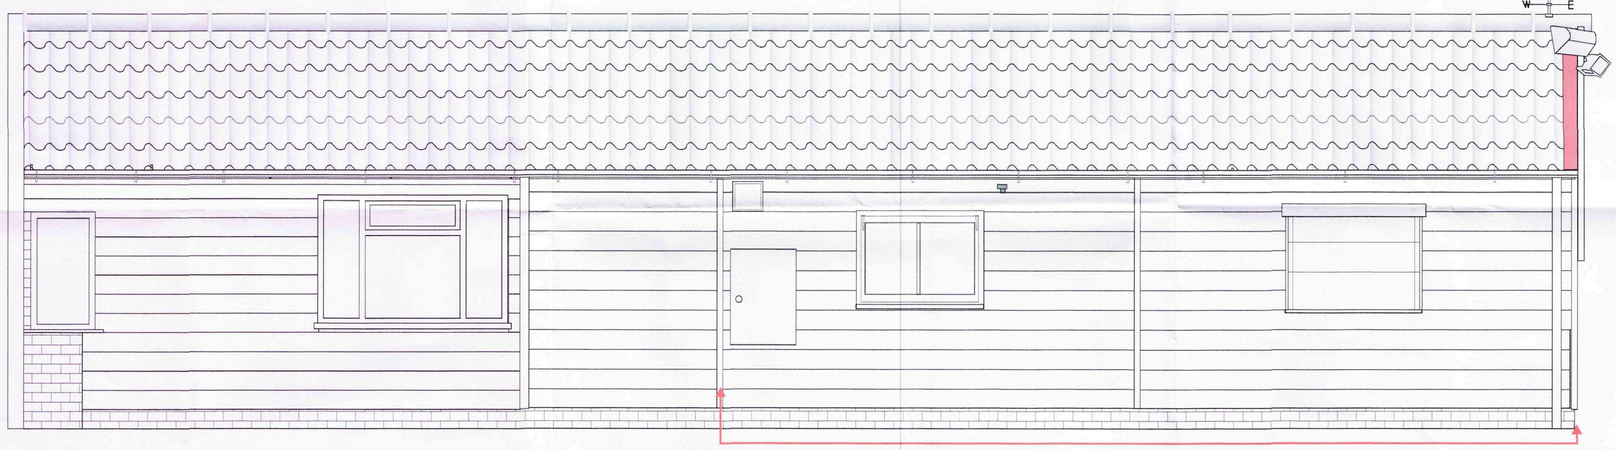

EXISTING WESTERN GARAGE BLOCK ELEVATION - NO CHANGES

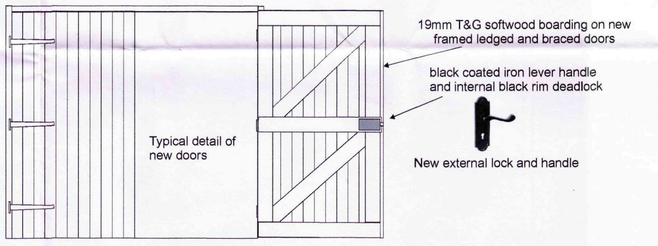

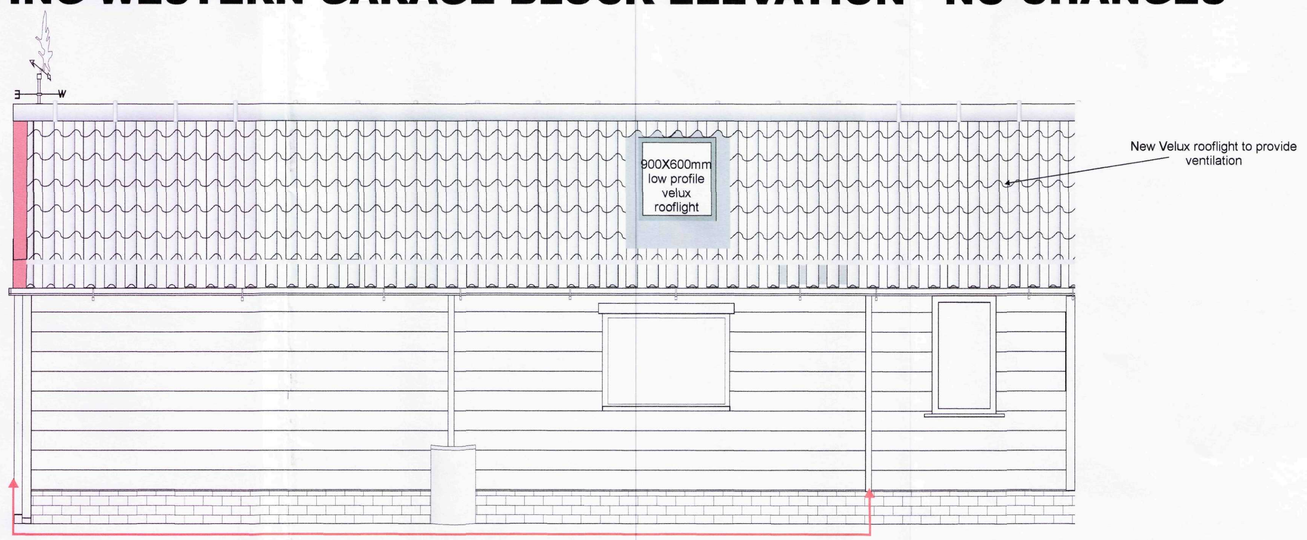

EXISTING EASTERN GARAGE BLOCK ELEVATION - NEW ROOFLIGHT ONLY

Snowgoose Wildlife Trust

Sir Peter Scott Centenary Centre

East Bank Lighthouse, Sutton Bridge

Drawing 6/lh LISTED BUILDING APPLICATION

GARAGE ELEVATIONS

SCALE 1:25

Snowgoose Wildlife Trust 25/5/2011