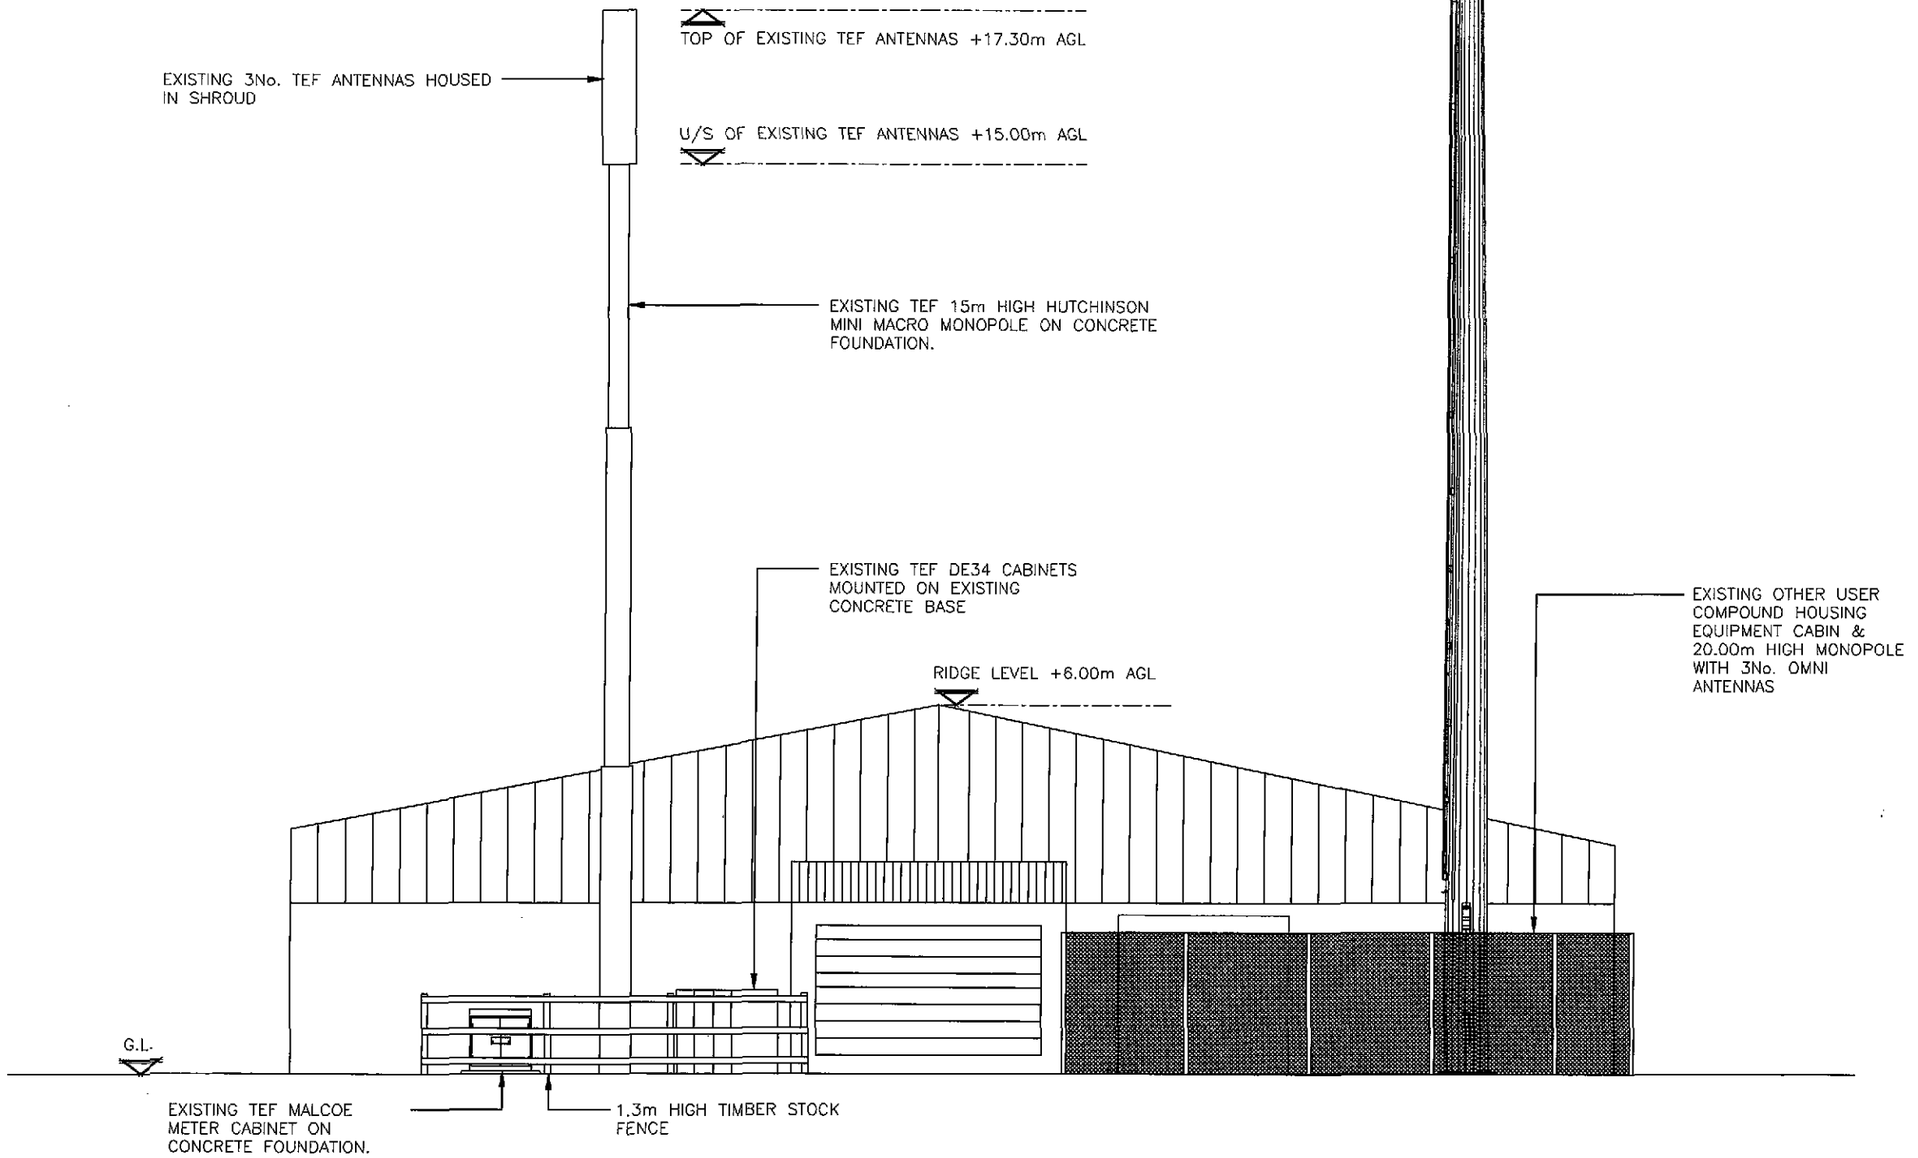


EXISTING NORTH ELEVATION
(1:100)

ALL DIMENSIONS ARE IN mm UNLESS NOTED OTHERWISE

N.G.R	E: 546068 N: 322203
CONCESSION REQUIRED	YES

NOTES:

REV	MODIFICATION	BY	CH	DATE
A	Issued for Approval	MF	RWB	17.02.15

CLARKE telecom
Unit E, Madison Place, Northampton Road,
Manchester, M40 5AG
Tel: 0161 785 4500
Fax: 0161 785 4501
Web: www.clarke-telecom.com

O2
CTIL - BEACON

Cell Name	Opt.
THE BEECHES	A

Cell ID No

CTIL	TEF	VF
112316	012089	N/A

Site Address / Contact Details

THE BEECHES
BRIDGE ROAD
LONG SUTTON
LINCOLNSHIRE
PE12 9RW

Drawing Title: EXISTING SITE ELEVATION

Purpose of Issue: PLANNING — Dwg Rev: A

Drawing Number: 300

Surveyed By:	Original Sheet Size:	Pack Issue:
AG	A3	A

Drawn:	Date:	Checked:	Date:
MF	17.02.15	RWB	17.02.15