
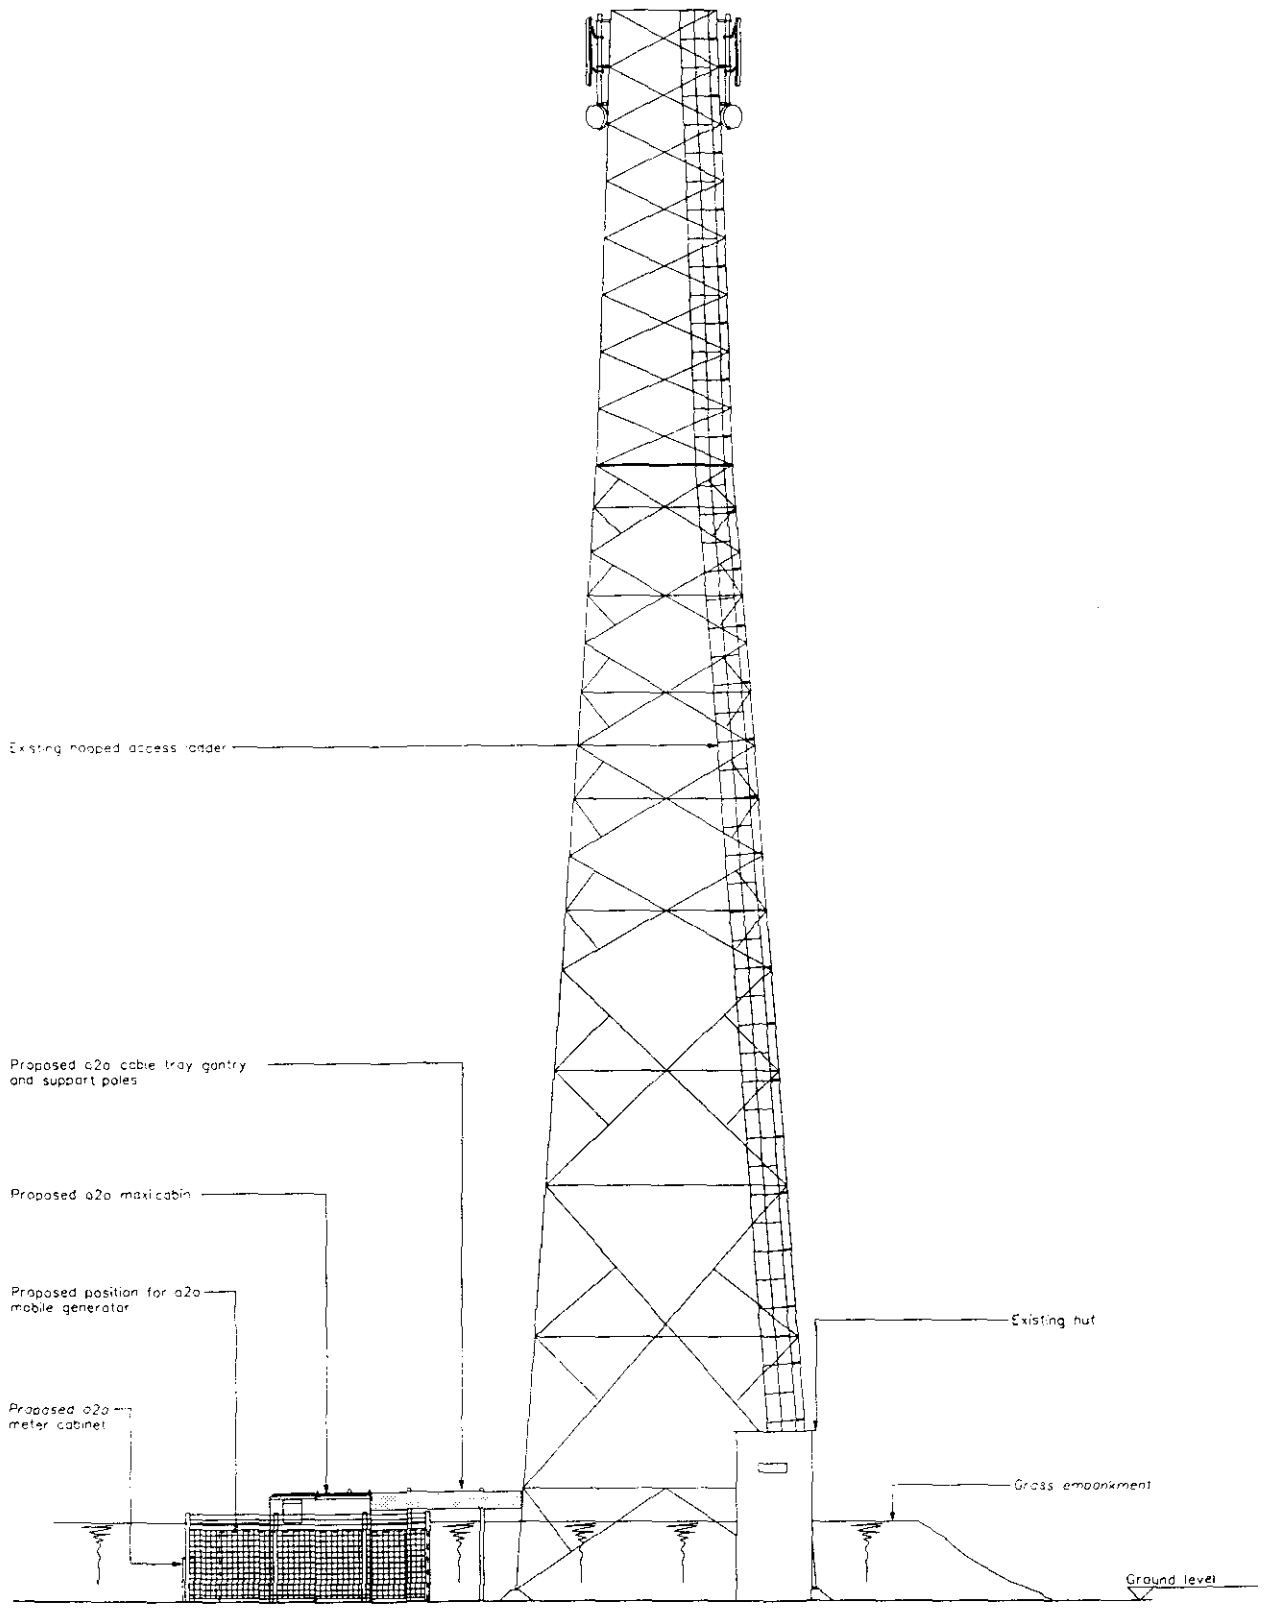


NORTH ELEVATION
Scale 1:100

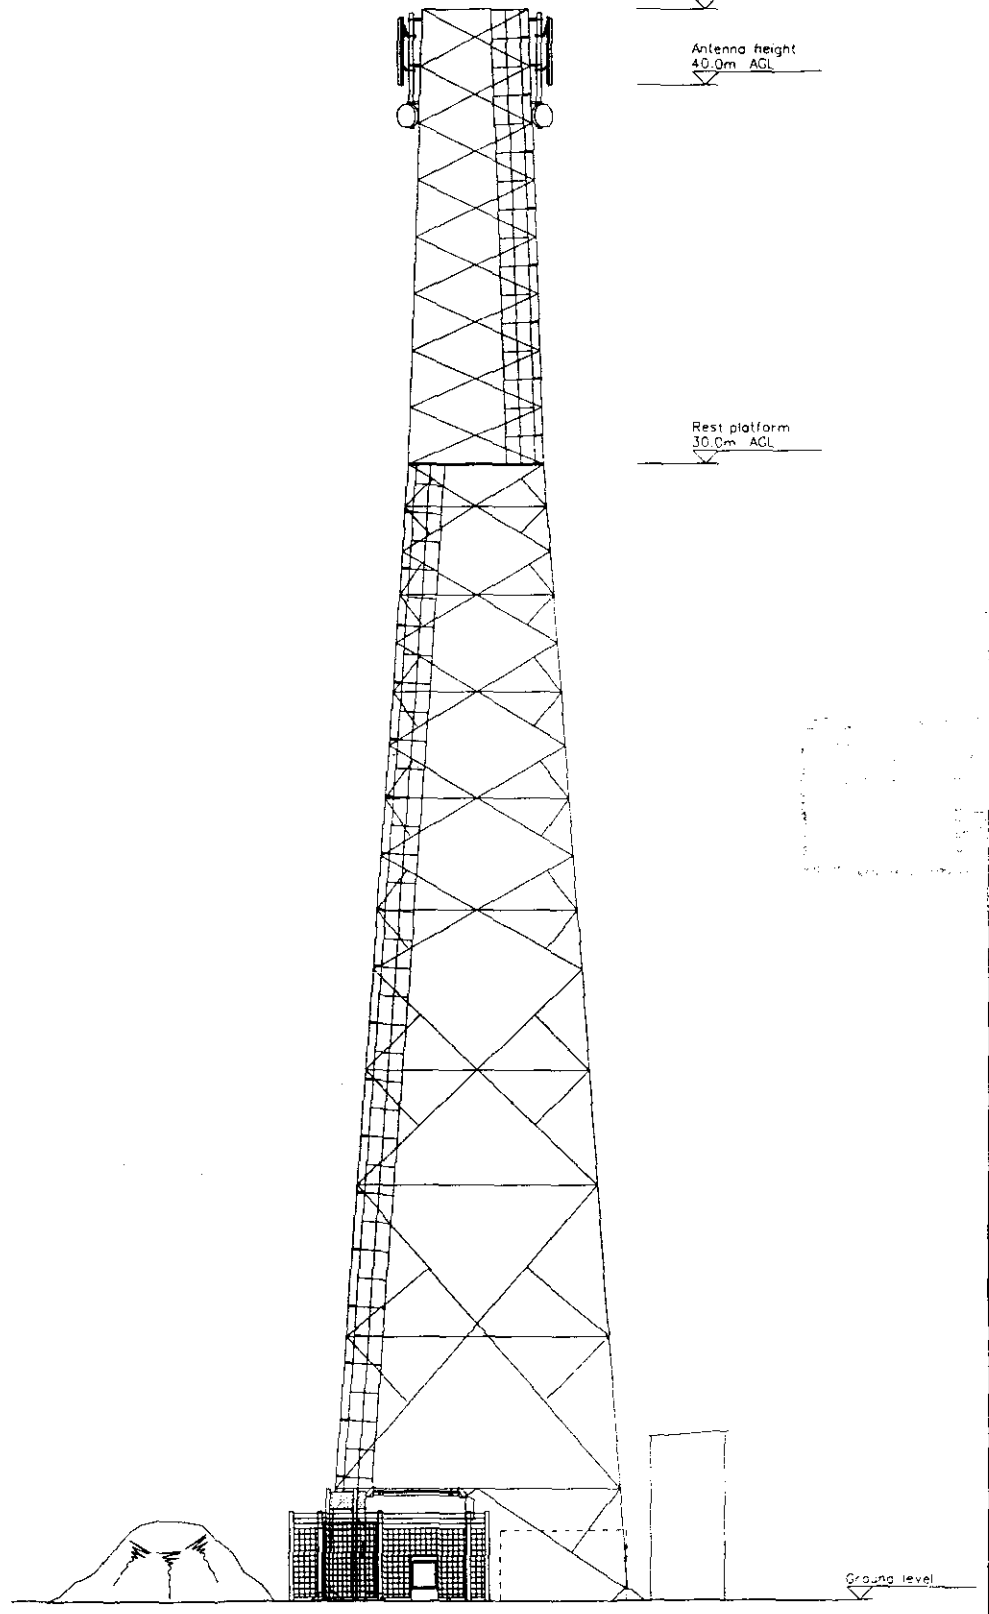

EAST ELEVATION
Scale 1:100

CAD File Ref No APT10231_B

NOTES

1.1. Do not scale

1.2. All dimensions are in mm unless otherwise specified

1.3. Assume all site details are existing unless otherwise specified.

o2o EQUIPMENT

PROPOSED CABIN DETAILS :
o2o Ref : Portasilo Maxi Cabin
Dimensions : 2700 x 2700 x 2900 high
Material : Steel
Colour : Grey

PROPOSED ANTENNA DETAILS :
3 No. cross polar antennas with orientation of 320°, 80° & 200°

PROPOSED DISH DETAILS :

DISH ID	D1	D2	D3	D4
DISH SIZE	600	600	600	600
HEIGHT m AGL	39.2	39.2	39.2	39.2
BEARING °EGN	TBA	TBA	TBA	TBA
SITE LINK	TBA	TBA	TBA	TBA
SITE NAME	TBA	TBA	TBA	TBA

One 2 One Exclusion Zones conform to the *ICNIRP Reference Level* for limiting RF exposure to members of the general public

H18/0338/01.

NOTE ORIGINAL DRAWING SIZE A1

100mm ON ORIGINAL A1 DRAWING

SCALE 1:100 0 1 2 3 4 5 6 7 8 9 10m
SCALE 1:200 0 2 4 6 8 10 12 14 16 18 20m

Rev	Date	Amendments	Drawn By	Approved By
B	13/03/01	SITE LOCATION AMENDED	PJB	BE
A	20/02/01	FIRST ISSUE	PJB	

A·P·T
A Marconi company

CAMBERLEY
Dolphin House
Mount Park
Camberley
Surrey GU16 7QH
Telephone (01276) 805080
Fax (01276) 682766

NORTHERN
Unit C
Spellmoore Court, Lingfield Way
Crewe
Cheshire, CW1 6GL
Telephone (01270) 535500
Fax (01270) 535502

BRISTOL
The Lime House
Tresham Road
Patchway
Bristol BS12 3HY
Telephone (0117) 9379700
Fax (0117) 9379721

MIDLANDS
The Manor Business Park
10 Bradley Lane
Coseley, Bilston
West Midlands WV14 8HF
Telephone (01384) 562700
Fax (01384) 562701

NORTHERN IRELAND
Unit 1
Ballyhanwood Road
Belfast
BT15 1BB
Telephone (01232) 336466
Fax (01232) 737766

SCOTLAND
Strathclyde House
Hawkhill Avenue
Glasgow G21 1DB
Telephone (0141) 5700979
Fax (0141) 5580968

NETHERLANDS
Baarn Building B.V.
Kapteinsweg 88C
P.O. Box 3025
Hoofddorp, 2132 NA
Netherlands
Fax 31-20-6532481

BELGIUM
Koningin Astridlaan 11
2920 Kalmthout
Belgium
Telephone 32 (0)3 2660909
Fax 32 (0)3 238 16 10

Client: one2one

Client Ref: One 2 One Personal Communications Limited


Job Title: CELL - 65622
LINCOLNSHIRE SHOOTING SCHOOL
CHALK LANE
SUTTON BRIDGE, LINCOLNSHIRE. PE12 9QY

Drawing Title: SITE LAYOUT (PLANNING)
SHEET 2 OF 2


Scale	Site ID	Issue Date
AS SHOWN	787971	

Drawn by	Date	Checked by	Date	Approved by	Date
PJB	20/02/01	BE	14.03.01	JW	14.03.01


Drawing No: 98045/65622/MPC01/02 Rev: B

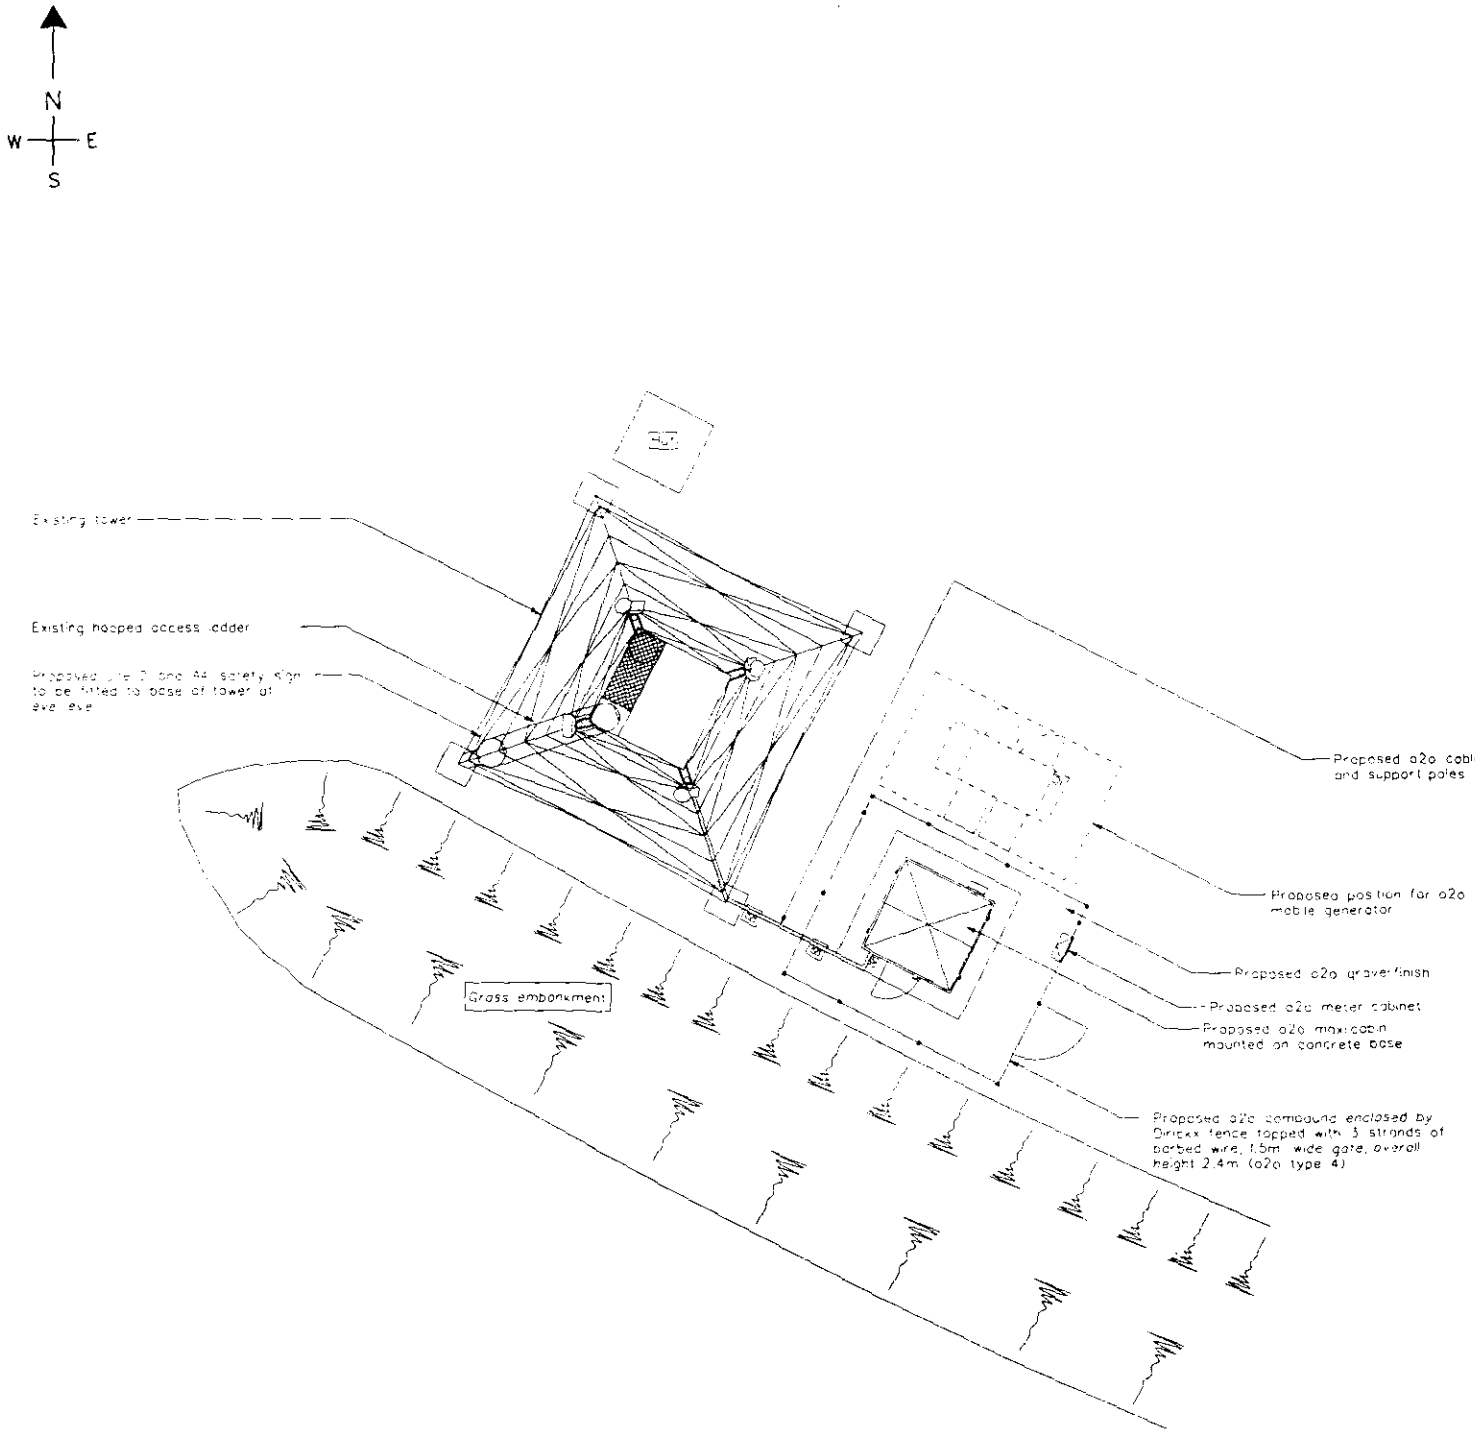

LAYOUT PLAN
Scale 1:100

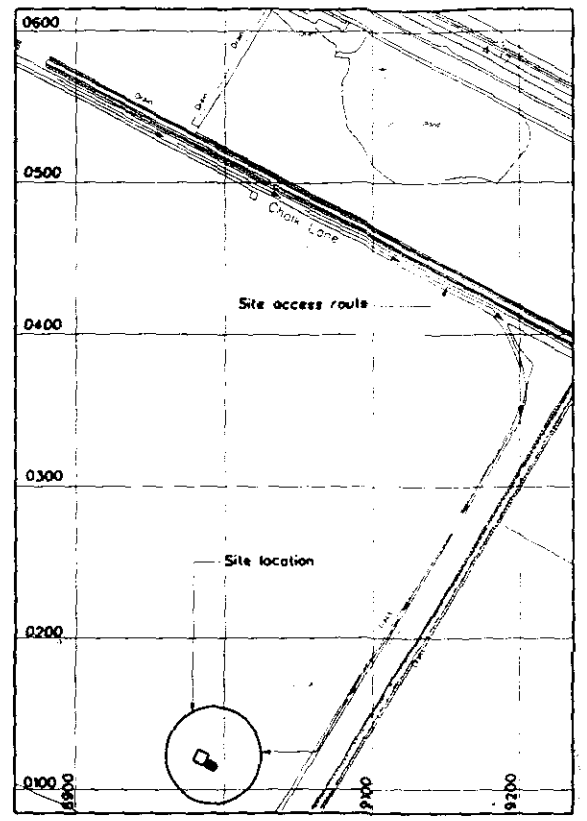

SITE LOCATION MAP
CELL: 65622 SITE ID:787971
NATIONAL GRID REFERENCE 548994/320106
Scale 1:2500

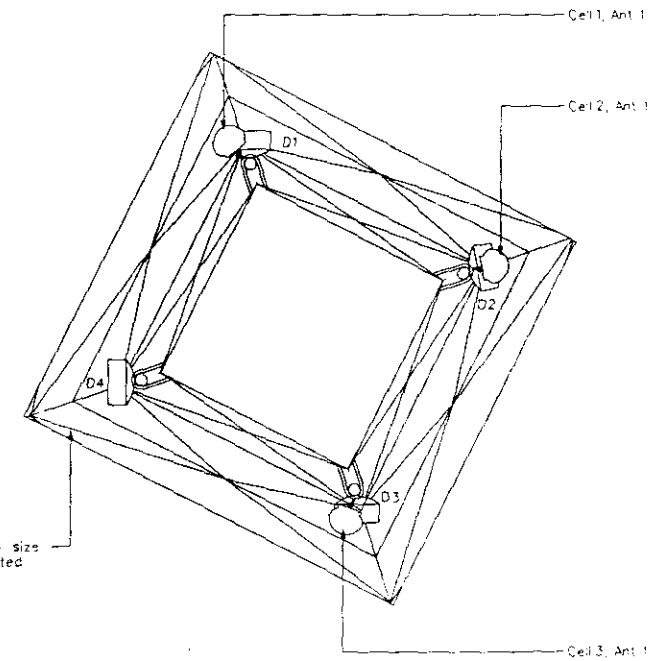

Note : Refer to notes for antenna and dish orientations

o2o
EQUIPMENT
ON TOWER
Scale 1:50

CAD File Ref No 4PT102291_B

NOTES

1.1 Do not scale

1.2. All dimensions are in mm unless otherwise specified

1.3 Assume all site details are existing unless otherwise specified

o2o EQUIPMENT

PROPOSED CABIN DETAILS
o2o Ref : Portasite Maxi Cabin
Dimensions : 2700 x 2700 x 2900 high
Material : Steel
Colour : Grey

PROPOSED ANTENNA DETAILS :
3 No cross polar antennas with orientation of 320°, 80° & 200°

PROPOSED DISH DETAILS

DISH ID	D1	D2	D3	D4
DISH SIZE	600	600	600	600
HEIGHT m AGL	39.2	39.2	39.2	39.2
BEARING °TRUE	TBA	TBA	TBA	TBA
SITE LINK	TBA	TBA	TBA	TBA
SITE NAME	TBA	TBA	TBA	TBA

One 2 One Exclusion Zones conform to the ICNIRP Reference Level for limiting RF exposure to members of the general public

0338/01

NOTE ORIGINAL DRAWING SIZE A1

100mm ON ORIGINAL AT DRAWING

SCALE 1:100 0 1 2 3 4 5 6 7 8 9 10m
SCALE 1:200 0 2 4 6 8 10 12 14 16 18 20m

Rev	Date	Amendments	Drawn By	Approved By
B	03/02/01	SITE LOCATION AMENDED	PJB	
A	20/12/01	FIRST ISSUE	P.B	

A·P·T
A Marconi company

Client
one2one
Client Ref: One 2 One Personal Communications Limited

Job Title
CELL - 65622
LINCOLNSHIRE SHOOTING SCHOOL
CHALK LANE
SUTTON BRIDGE, LINCOLNSHIRE. PE12 9QY

Drawing Title
SITE LAYOUT (PLANNING)
SHEET 1 OF 2

Scale	Site ID	Issue Date
AS SHOWN	787971	

Drawn by	Date	Checked by	Date	Approved by	Date
P.B	20/12/01				

Drawing No
98045/65622/MPC01/01 B