


North Elevation (1:100)

East Elevation (1:100)

West Elevation (1:100)

Elevations as Existing

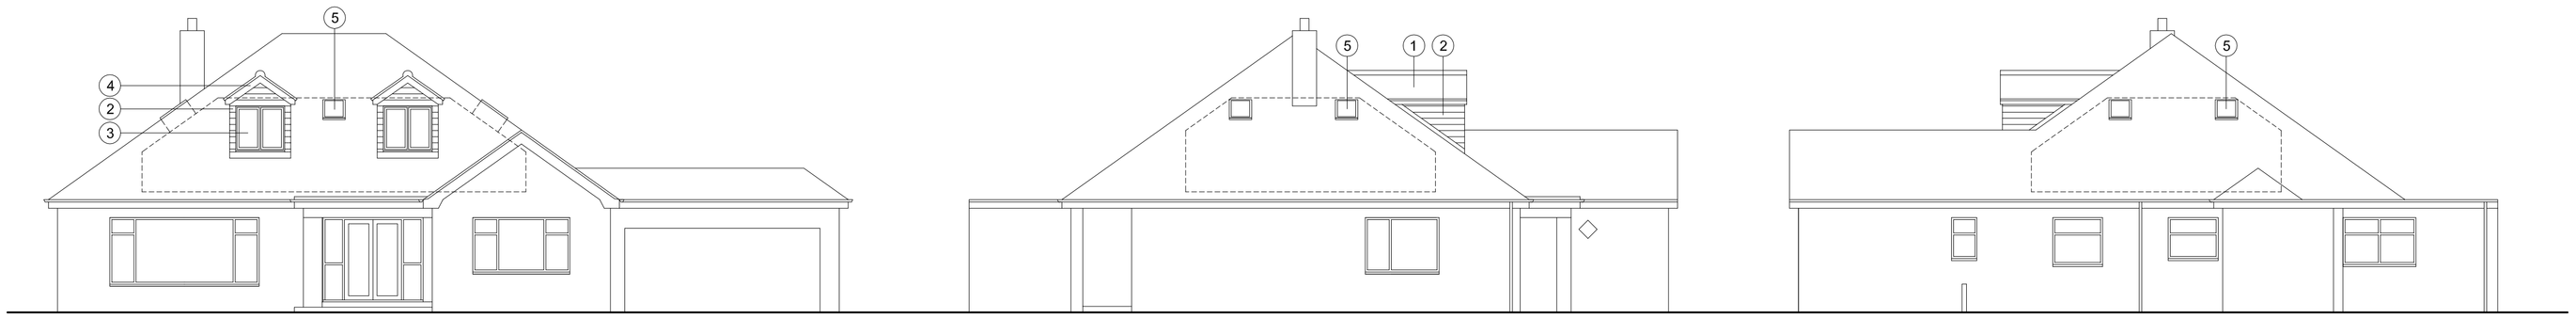


North Elevation (1:100)


East Elevation (1:100)

West Elevation (1:100)


Elevations as Proposed

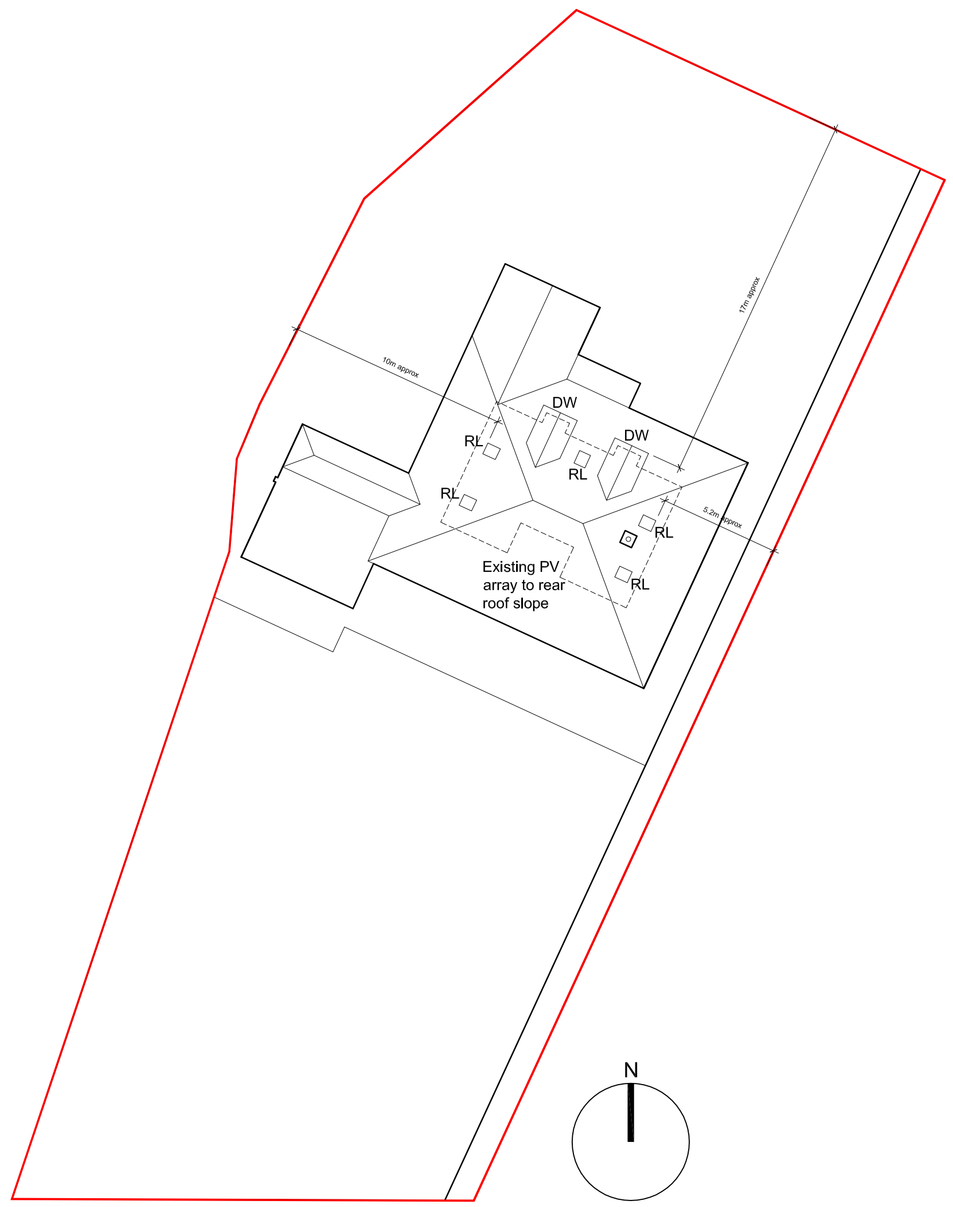


Block Plan as Existing (1:200)

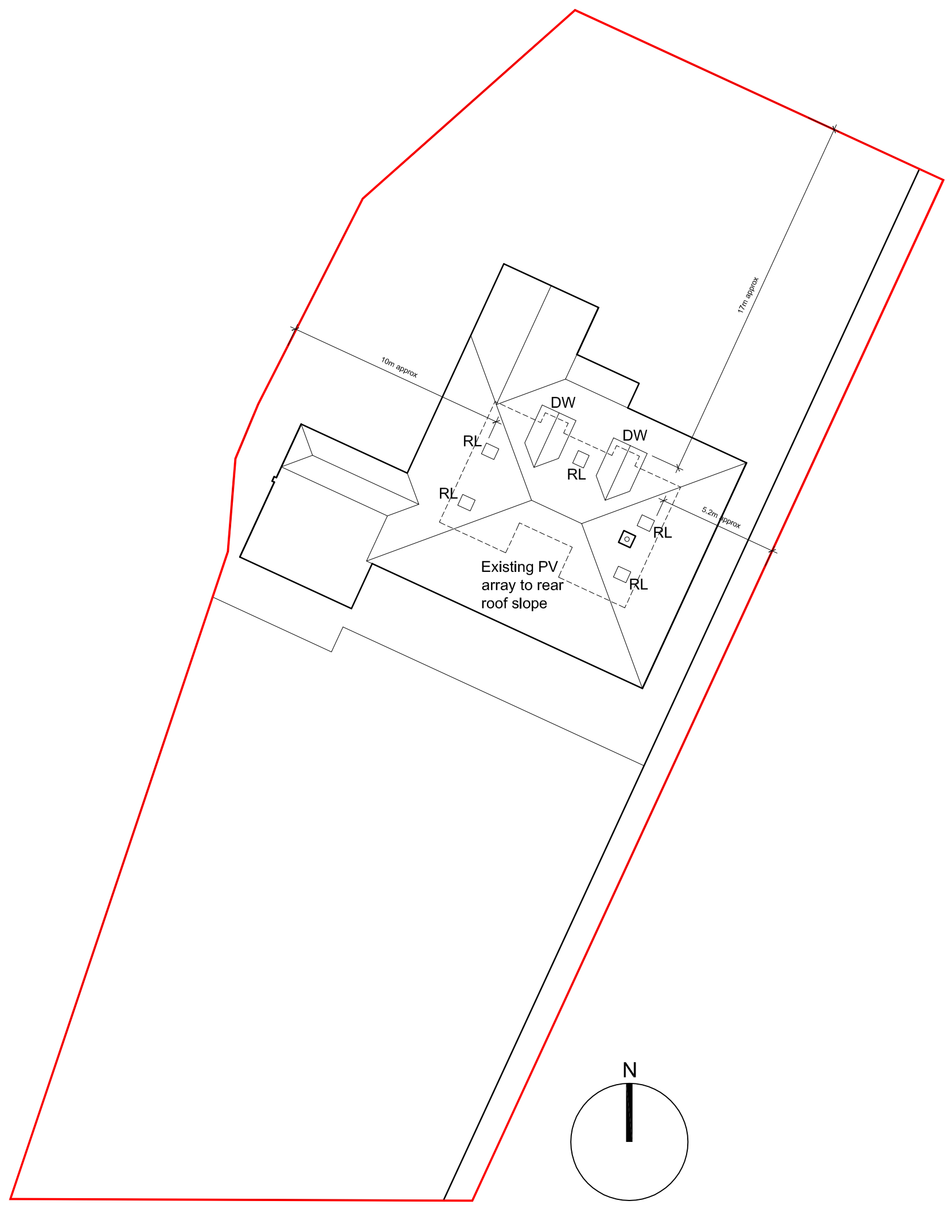


Block Plan as Proposed (1:200)

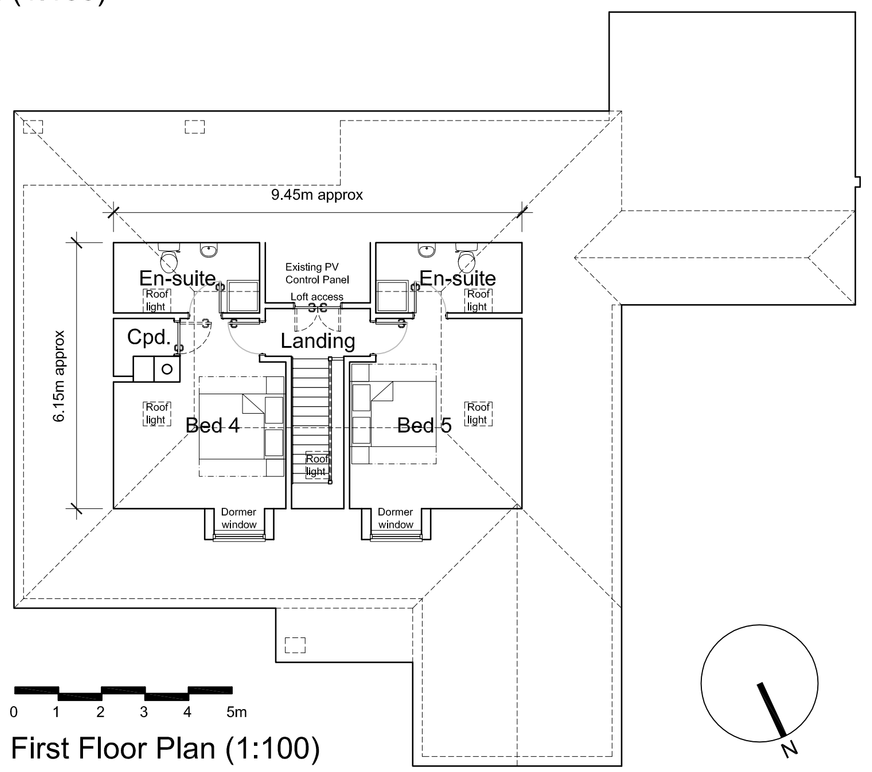

First Floor Plan (1:100)

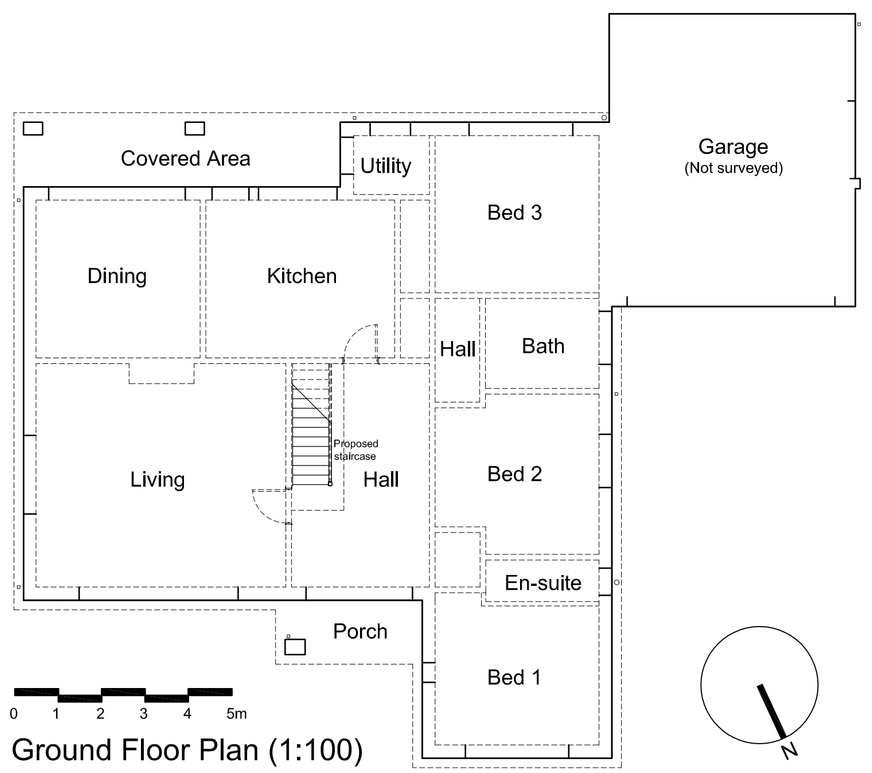

Ground Floor Plan (1:100)

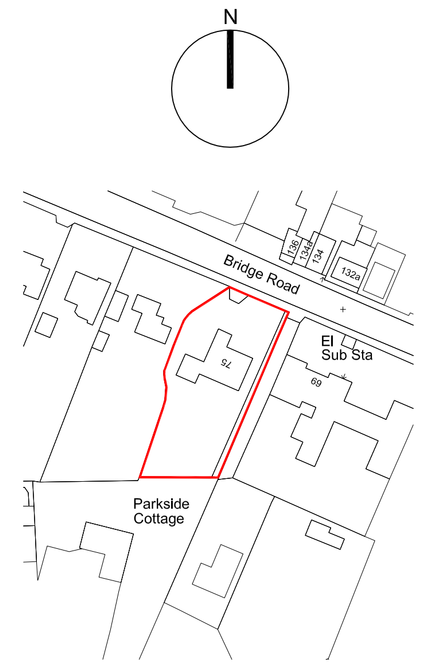

Location Plan (1:1250)

All dimensions to be verified on site by Main Contractor before the start of any shop drawings or work whatsoever either on their own behalf or that of sub-contractors.

Report any discrepancies to the Contract Administrator at once.

This drawing is to be read with all relevant Architect's and Engineer's drawings and other relevant information.

Andrew M Wright Ltd. Registered in England & Wales No. 9399024.
Registered office: 22 Church Street, Holbeach, Spalding, Lincs. PE12 7LL

LEGEND: DO NOT SCALE

Legend to materials:-

1 = Plain tiles (colour to match existing)

2 = Upvc vertical cladding (white coloured)

3 = Upvc windows (white coloured)

4 = Upvc Fascia (white coloured)

5 = Roof windows

Revision:	Date:	Description:	Drw:	Chk:
P1	06.04.17	Planning Issue	AMW	AMW
-	-	-		

ANDREW M WRIGHT LTD
CHARTERED ARCHITECT

26 Joys Bank, Holbeach St Johns, Spalding, Lincs, PE12 8SD
Telephone: 01406 540573 Mobile: 07940 914778

Project:
Marlington Lodge
75 Bridge Road
Sutton Bridge
Lincs

Drawing Title:
Existing & Proposed Plans & Elevations

Client:
Mr M Harris

Drawn:	Checked:	Date:	Scale:	Paper Size:
AMW	AMW	06.04.17	As shown	A1

Job No.:	Dwg No.:	Stage:	Revision:
021703	PD01	Planning	P1