


Front Elevation **Side Elevation**

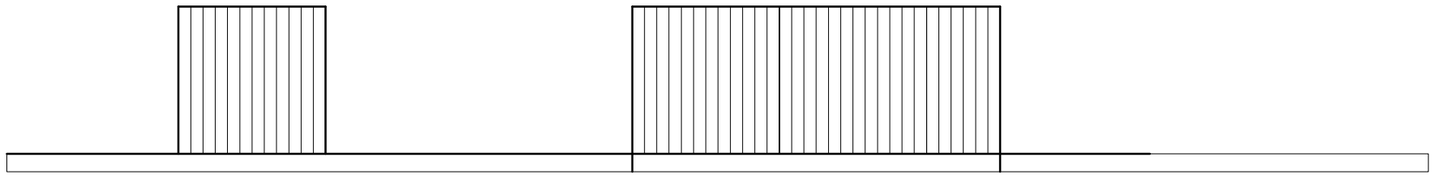

Rear Elevation **Side Elevation**



Floor Plan

THIS DRAWING IS FOR THE PURPOSE OF OBTAINING PLANNING PERMISSION ONLY

Rev.	By	Notes	Date

rdc Robert Doughty Consultancy

© 32 High Street, Helpringham
Sleaford, Lincolnshire NG34 ORA

Tel: 01529 421646
Fax: 01529 421358
Email: admin@rdc-landplan.co.uk
Web: www.rdc-landplan.co.uk

Client:
C. RO PORTS SUTTON BRIDGE LIMITED

Project:
Office Accommodation & Pontoon

Drawing title:
Storage Containers - Typical Detail

Drawing No.	Rev.	Drawn
473-10-SC01		

Scale	Date	Checked
1:100 @ A3	8/4/16	

All measurements should be checked against on site conditions and any discrepancies should be brought to the attention of the Robert Doughty Consultancy.