mm 1000 0 1000 2000 3000 4000 5000 mm

SCALE 1:100 1cm = 1m

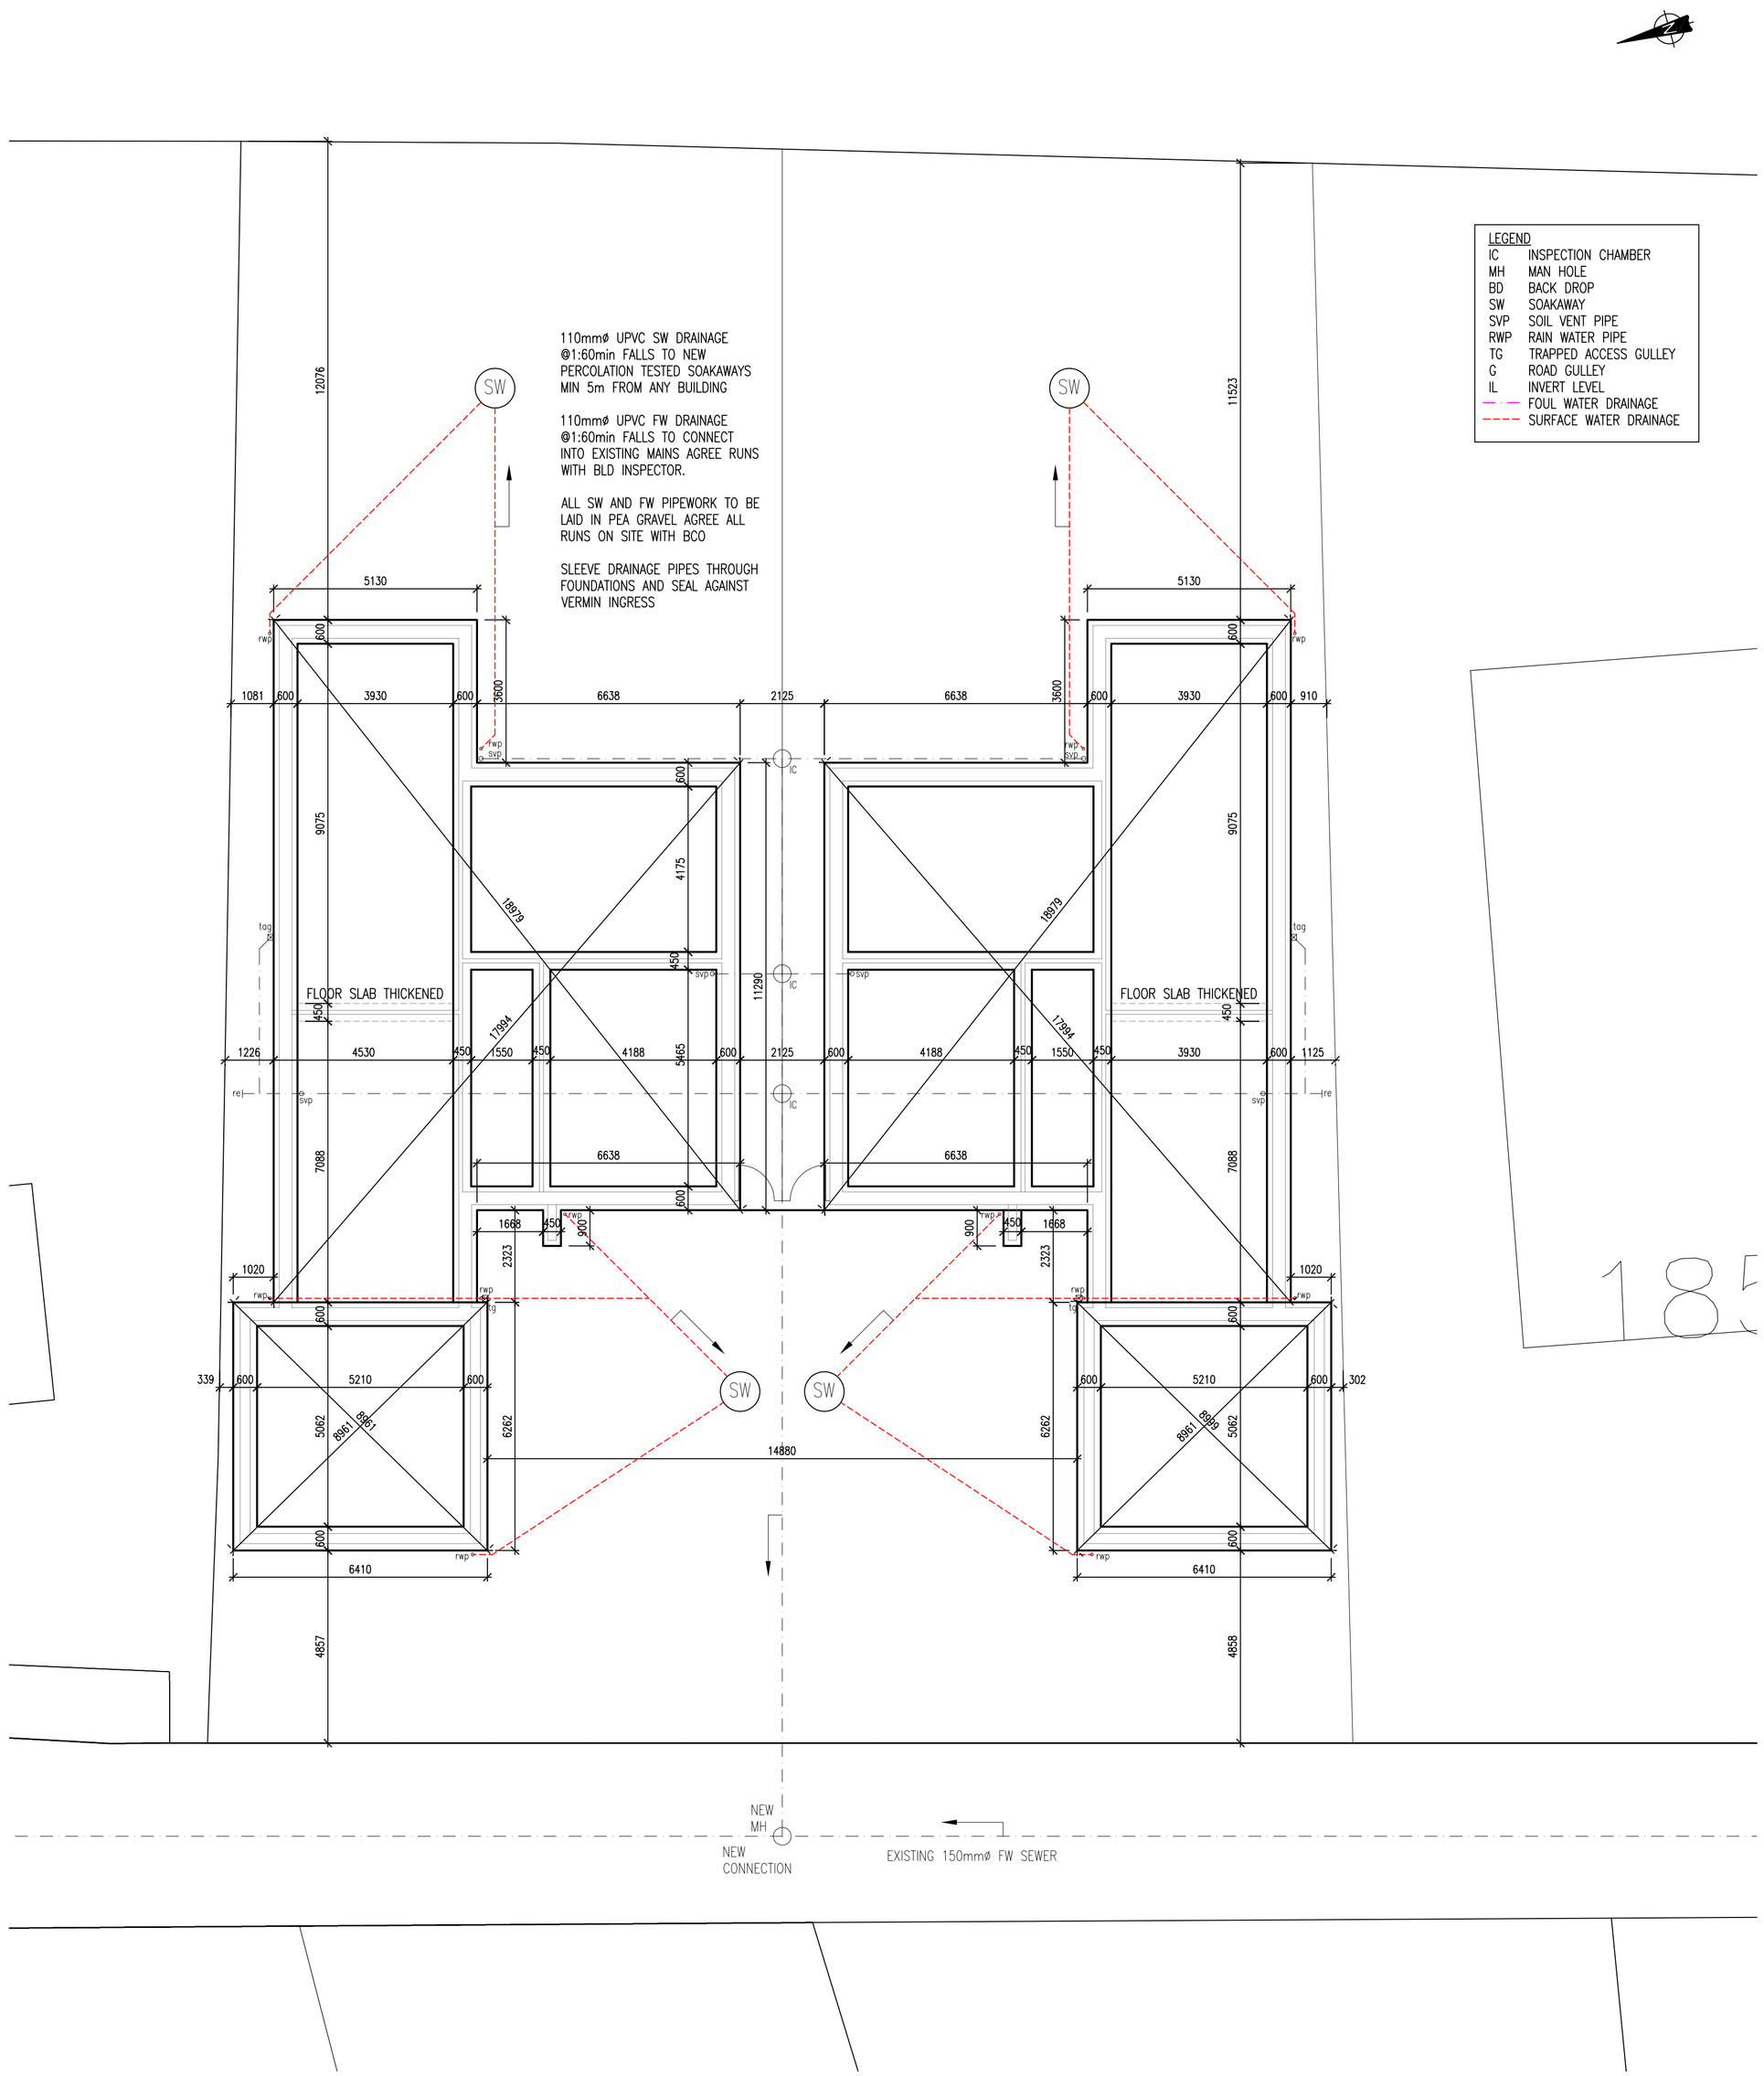

FOUNDATION PLAN
SCALE 1:100

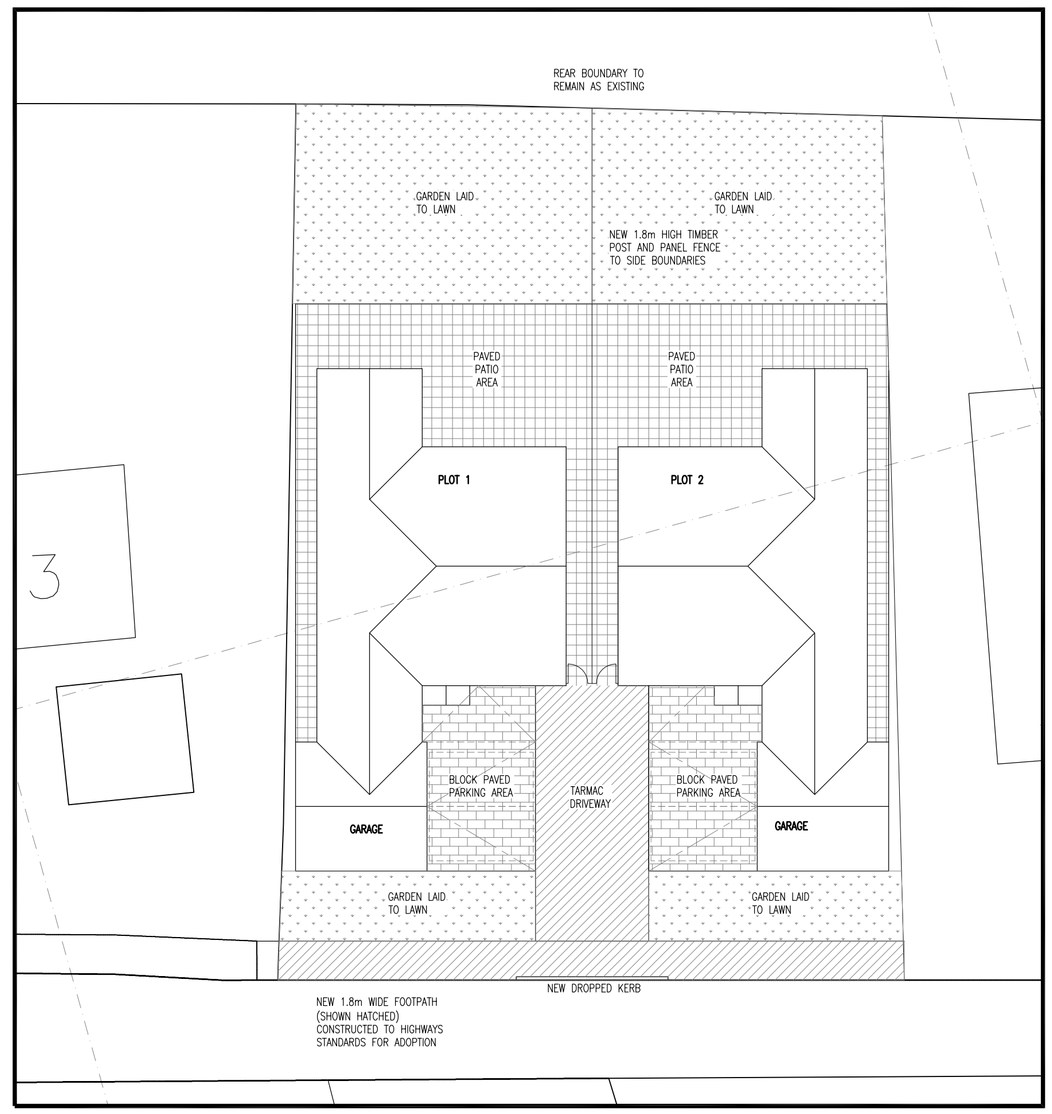

BLOCK PLAN
SCALE 1:200

LOCATION PLAN
SCALE 1:1250

PROPOSED FENCE

Dimensions to be verified on site.
Figured dimensions to take preference to those scaled.
Any areas indicated on this drawing are for guidance only.
No responsibility is taken for their accuracy.

This drawing is the property of D.J.S ARCHITECTURAL SERVICES LTD and is issued on the condition that it is not copied, reproduced, retained or disclosed to any unauthorised person, either wholly or in part without the consent in writing of D.J.S ARCHITECTURAL SERVICES LTD

LEGEND

BCO	BUILDING CONTROL OFFICER
ENGR	ENGINEER
SW	SURFACE WATER
FW	FOUL WATER
svp	SOIL VENT PIPE
oov	AIR ADMITTANCE VALVE
rwp	RAIN WATER PIPE
tg	TRAPPED GULLEY
IC	INSPECTION CHAMBER
BWK	BRICKWORK
BLK	BLOCKWORK
PCC	PRE CAST CONCRETE
CLG	CEILING
PBD	PLASTERBOARD
MJ	MOVEMENT JOINT
LB	LOAD BEARING
NLB	NON LOAD BEARING
GFL	GROUND FLOOR LEVEL
FFL	FINISHED FLOOR LEVEL
AFFL	ABOVE FINISHED FLOOR LEVEL
MOE	MEANS OF ESCAPE
SSW	SAWN SOFTWOOD
PP	PURLIN POST
RP	RIDGE POST
UNO	UNLESS NOTED OTHERWISE
FFW	FULL FILLET WELD
FD20	20min FIRE DOOR
FD30	30min FIRE DOOR
S	FIRE DOOR SMOKE SEALS
SC	SELF CLOSER
VP	VISION PANEL
c/w	COMPLETE WITH
c/c	CENTRE TO CENTRE

Rev	Description	By	Date

DJS ARCHITECTURAL SERVICES LTD
www.architecturalservicesnorthlincs.com
T 01724 278528
M 07917 000814
E sandy.sanderson@tiscali.com
A 3 Grange Office, Long Lane, Scawby, North Lincs, DN20 9DQ

Project
PROPOSED NEW DWELLINGS

Drawing Title
LOCATION PLAN AND BLOCK PLAN

Drawing No.	Revision
001 SB	–

Scale	Date
AS SHOWN	18/04/16
Computer File No.	Project No.
16-02 SB	16-02 SB
Drawn By	Checked By
DJS	
Coordinated By	Approved By
DJS	

Client
Mr S Betts
I/a 185 Railway Lane
Sutton Bridge
Lincs

A1