
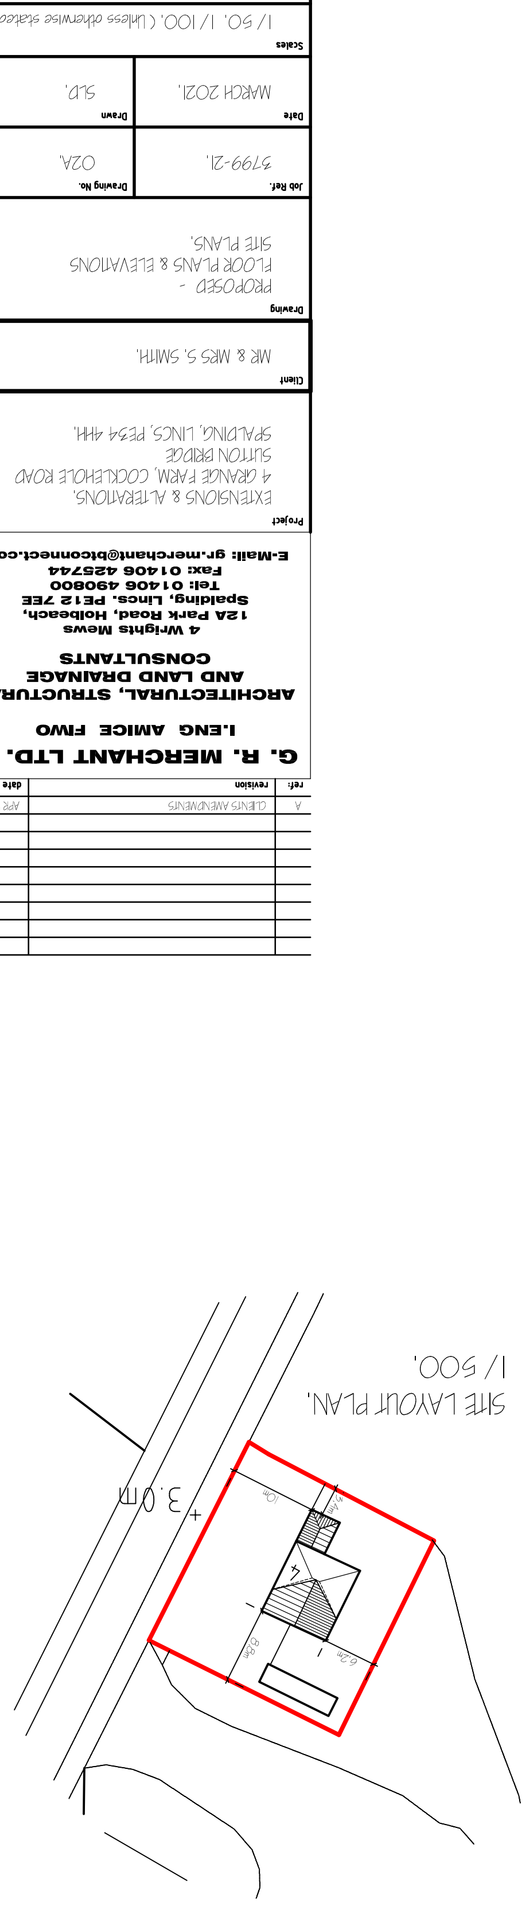
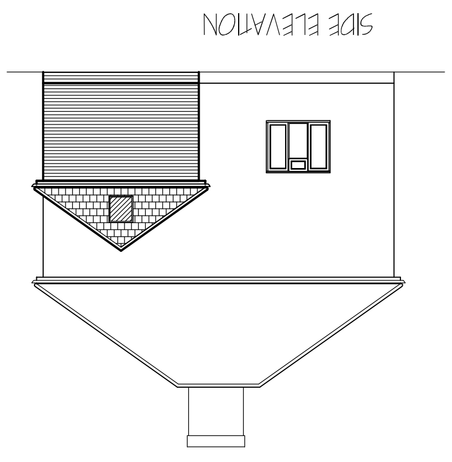
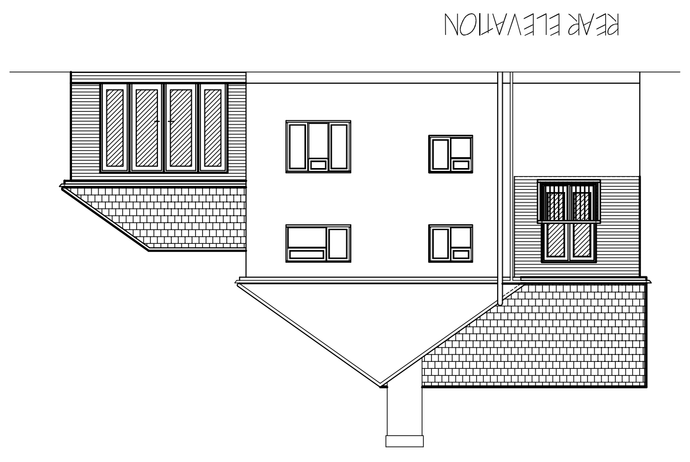
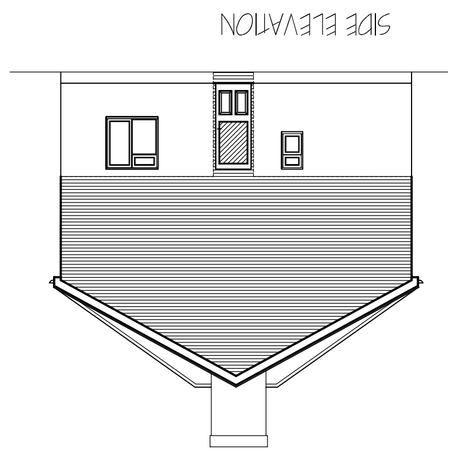
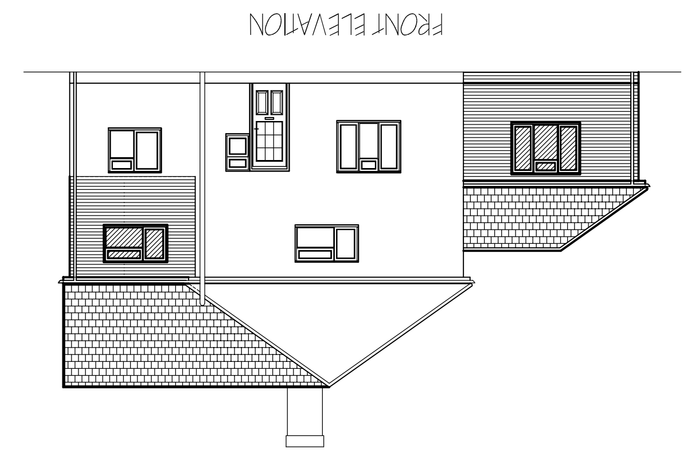



FIRST FLOOR LAVOUT PLAN.

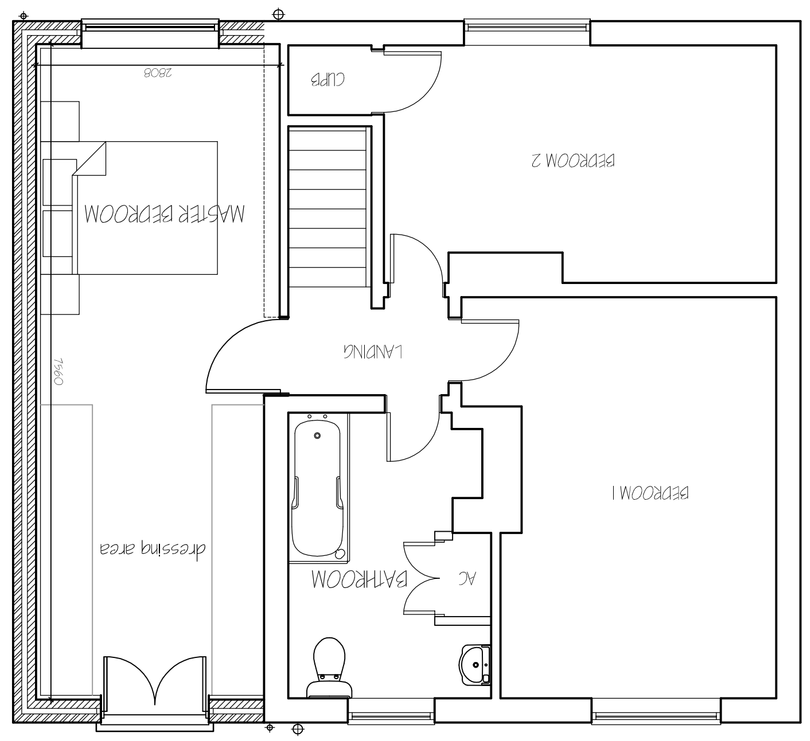


GROUND FLOOR LAVOUT PLAN.

| Rch. | revision | date |
|---|---|---|
| A | CLIENTS AMENDMENTS | APR '2021 |
| | | |
| | | |
| | | |
| | | |
| | | |
| | | |
| | | |
| | | |
| | | |
| | | |

**G. R. MERCHANT LTD.**
**I.ENG AMICE FIWO**

**ARCHITECTURAL, STRUCTURAL AND LAND DRAINAGE CONSULTANTS**

**4 Wrights Mews**
**12A Park Road, Holbeach, Spalding, Lincs. PE12 7EE**
**Tel: 01406 490800**
**FAX: 01406 425744**
**E-Mail: gr.merchant@btconnect.com**

**Project**
EXTENSIONS & ALTERATIONS.
4 GRANGE FARM, COCKEHOLE ROAD
SUTTON BRIDGE
SPALDING, LINCS, PE34 4HL.

**Client**
MR & MRS S. SMITH.

**Drawing**
PROPOSED -
FLOOR PLANS & ELEVATIONS
SITE PLANS.

| Job Ref. | Drawing No. |
|---|---|
| 9799-21. | 02A. |

| Date | Drawn |
|---|---|
| MARCH 2021. | S.E. |

**Scales**
1/ 50. 1/ 100. ( Unless otherwise stated)

**DO NOT SCALE FROM THIS DRAWING**

This drawing is copyright and may not be altered, reused, photographed or used for any other purpose other than that for which it is issued. The owner/ Contractor is to check all dimensions on site and report any discrepancies to the Architect. All details shown on this drawing including foundations are based upon typical site conditions related to the area. No responsibility can be accepted for anyone using/ or relying upon these details where site conditions vary. Any variations to be brought to the Architects attention and the consequential effects on the construction which may be occasioned during construction unless reported to the Architect before the commencement of the relevant work will be borne by the Contractor. This drawing is to be read in conjunction with all relevant specialist site conditions before production work is undertaken. This drawing is to be read in conjunction with all relevant specialist site conditions before production work is undertaken. This drawing is copyright and may not be altered, reused, photographed or used for any other purpose other than that for which it is issued. The owner/ Contractor is to check all dimensions on site and report any discrepancies to the Architect. All details shown on this drawing including foundations are based upon typical site conditions related to the area. No responsibility can be accepted for anyone using/ or relying upon these details where site conditions vary. Any variations to be brought to the Architects attention and the consequential effects on the construction which may be occasioned during construction unless reported to the Architect before the commencement of the relevant work will be borne by the Contractor. This drawing is to be read in conjunction with all relevant specialist site conditions before production work is undertaken. This drawing is copyright and may not be altered, reused, photographed or used for any other purpose other than that for which it is issued. The owner/ Contractor is to check all dimensions on site and report any discrepancies to the Architect. All details shown on this drawing including foundations are based upon typical site conditions related to the area. No responsibility can be accepted for anyone using/ or relying upon these details where site conditions vary. Any variations to be brought to the Architects attention and the consequential effects on the construction which may be occasioned during construction unless reported to the Architect before the commencement of the relevant work will be borne by the Contractor. This drawing is to be read in conjunction with all relevant specialist site conditions before production work is undertaken. This drawing is copyright and may not be altered, reused, photographed or used for any other purpose other than that for which it is issued. The owner/ Contractor is to check all dimensions on site and report any discrepancies to the Architect. All details shown on this drawing including foundations are based upon typical site conditions related to the area. No responsibility can be accepted for anyone using/ or relying upon these details where site conditions vary. Any variations to be brought to the Architects attention and the consequential effects on the construction which may be occasioned during construction unless reported to the Architect before the commencement of the relevant work will be borne by the Contractor. This drawing is to be read in conjunction with all relevant specialist site conditions before production work is undertaken. This drawing is copyright and may not be altered, reused, photographed or used for any other purpose other than that for which it is issued. The Employer / Client shall ensure that the selected contractor is conversant with the requirements of the Construction (Design and Management) Regulations and has the competence to comply with the Regulations. The Employer / Client shall ensure that the selected contractor is conversant with and adopts all measures necessary to achieve compliance with them and Safety legislation for building sites and 'style issues. The Employer / Client is advised that should the works need to be altered in any way from the approved drawings, the Building Control Officer must be informed. Equipment not to be provided. The works shall comprise of all that is shown on the drawings and detailed, unless shown that the responsibility thereof as necessary or carry out the works shall be deemed to be included. It is the duty / and contrac responsibility to be aware of the Party Wall etc. Act 1996 when building in close proximity to adjoining neighbours boundaries.