existing Leylandii hedging

Proposed Klargester Septic Tank (600 litre) or Cesspool
installed to NRA approval. (see Notes on dwg no. WSA/3/93-3

15.00m

new landsc

area.

PROPOSED ACCESS DRIVE

6.00m

4.50m

6.00m

vehicu

11.0m

new landscaped area.

existing hedging

6m radius

new close boarded fencing

gravelled drive

existing access to be retained
for sole use of existing Resident

TWO STOREY PRIVATE RESIDENCE
(MR & MRS. C.M. WHITBY)

BLOCK PLAN CONT.

1-200

EMERGENCY FIRE EXIT

D3

D5

Shutter door to this opening is to be as per door in opening D2

100 g/wp

406x178 UB

406x178 UB

203x133 UB

1 hr. Fire Resistant cladding to this elevation.

203x133 UB

construction joint

construction joint

406x178 UB

NOTE:
Shutter door to this opening is to follow the underside of the slope of the roof in its open position

406x178 UB

406x178 UB

D2

Double up joists around stair well opening as trimmers.

2 1/S linted over 1200 long

roddable gully

D6

RECEPTION

up to roof void storage

1600

1 G. Box linted over 1200 long

KITCHENETTE

W5

110 g/ waste

FEMALE

W1

W4

2000

1000

OFFICE

900

roddable gully

MALE TOILET

203x133 UB

110 g/ Osmadrain

203x133 UB

100 g/wp

W2

W3

roddable gully


110 g/ Osmadrain

MH2

KEY TO FIRE EXTINGUISHERS


- water
- dry powder

SOUTH HOLLAND DC
HOUSING & PLANNING
19 APR 1995
Ref: 0400/95

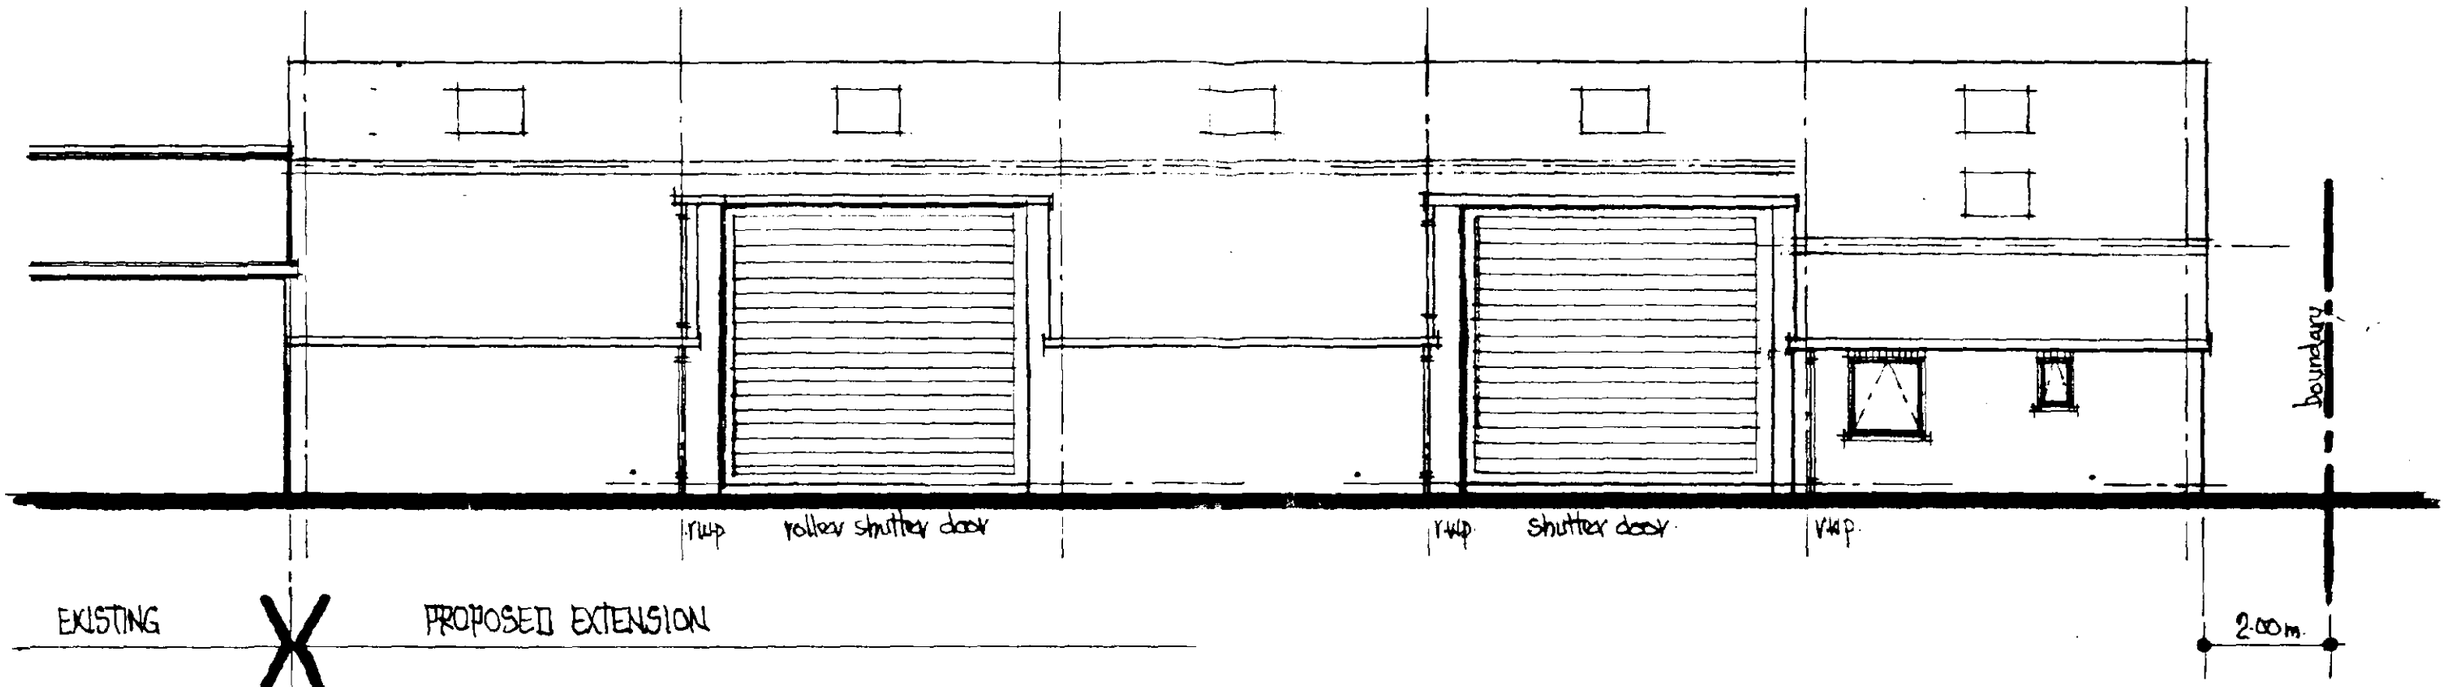


EXISTING | PROPOSED EXTENSION

front elevation _____ south east

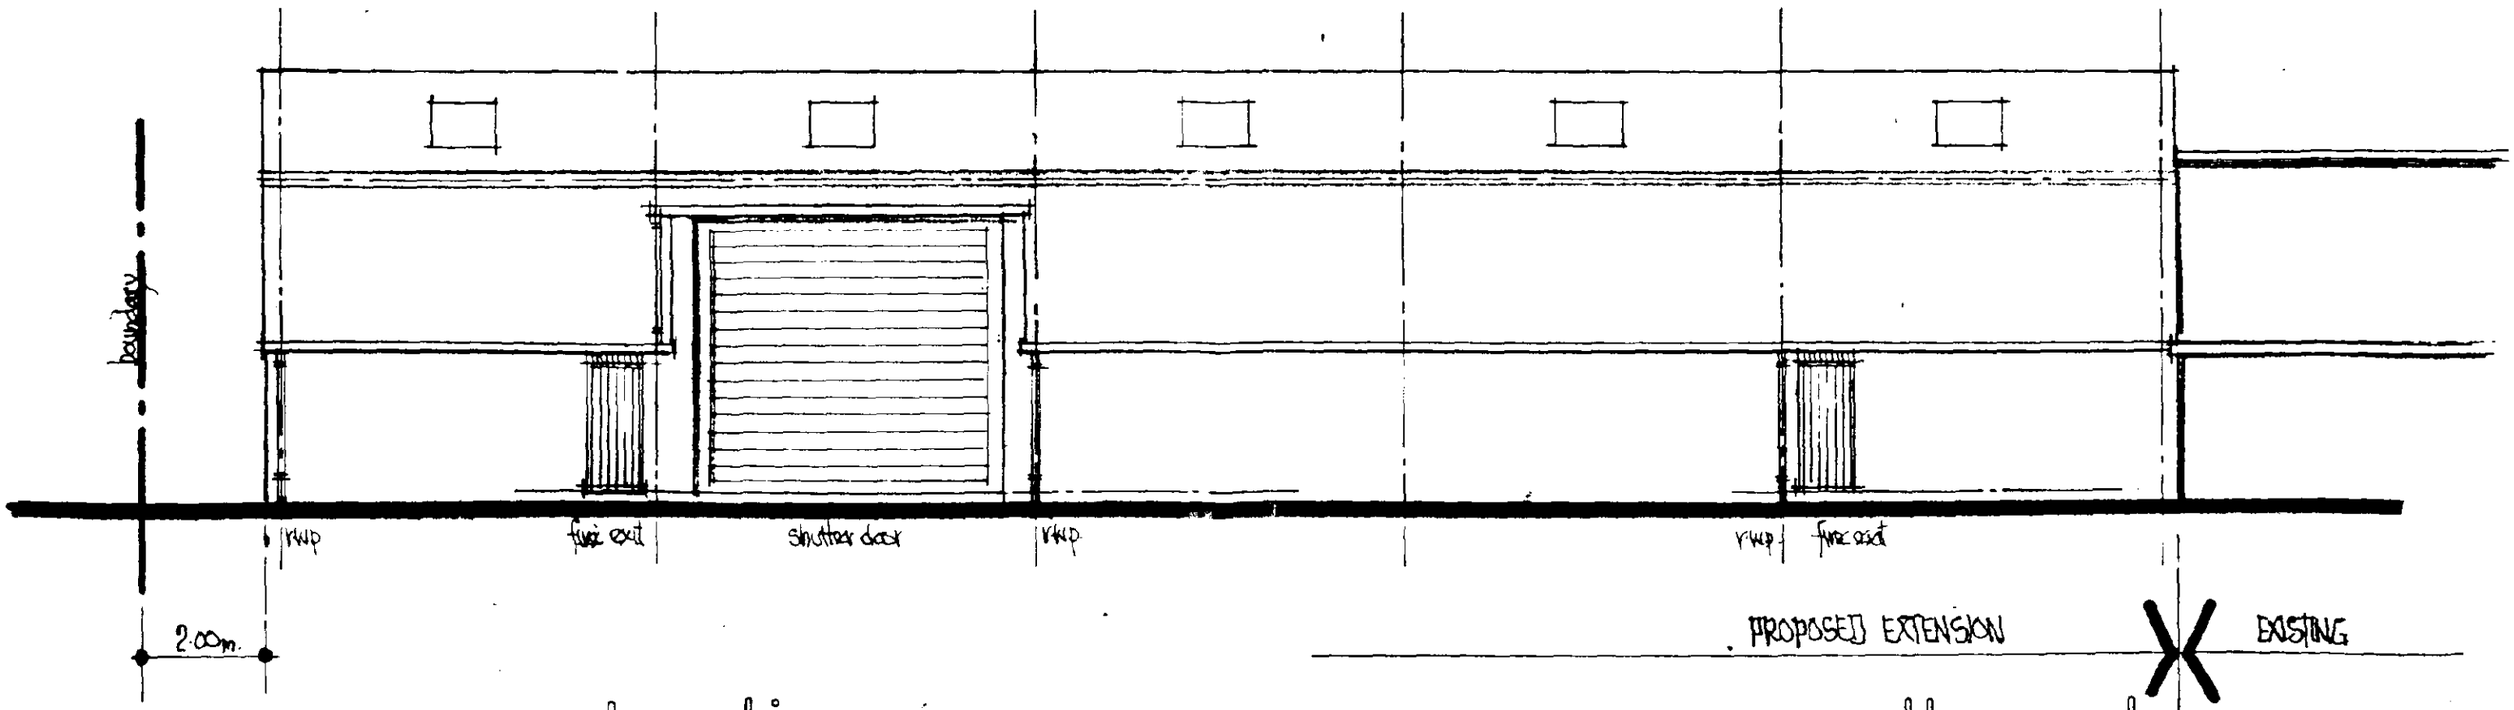


PROPOSED EXTENSION | EXISTING


rear elevation _____ north west

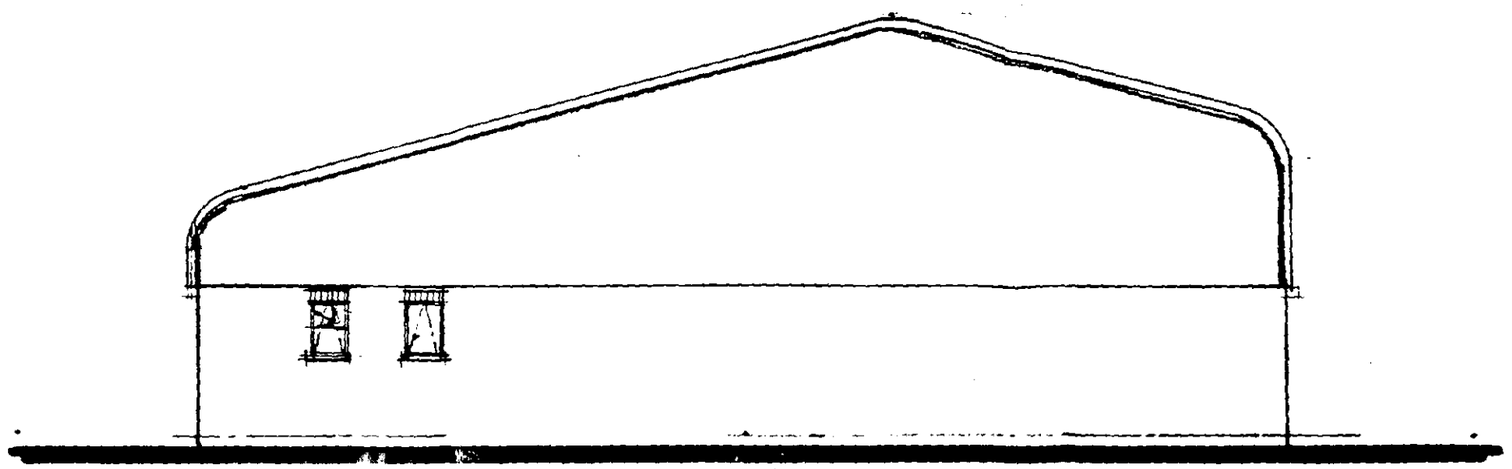

side elevation _____ north east

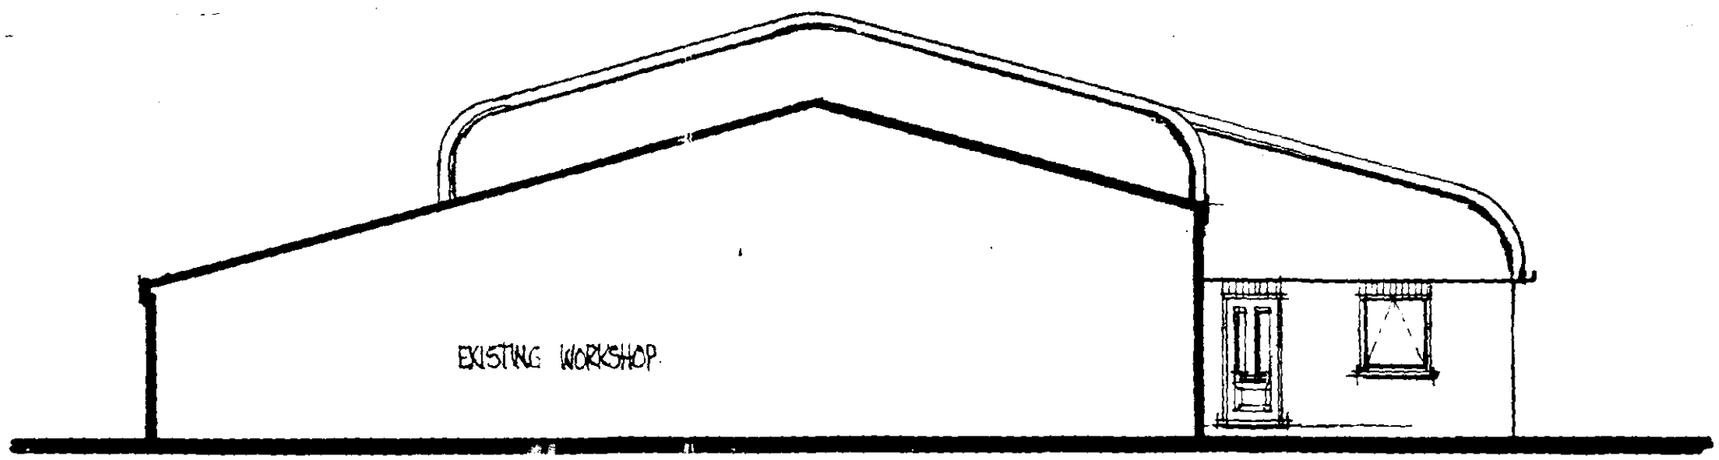

side elevation _____ south west

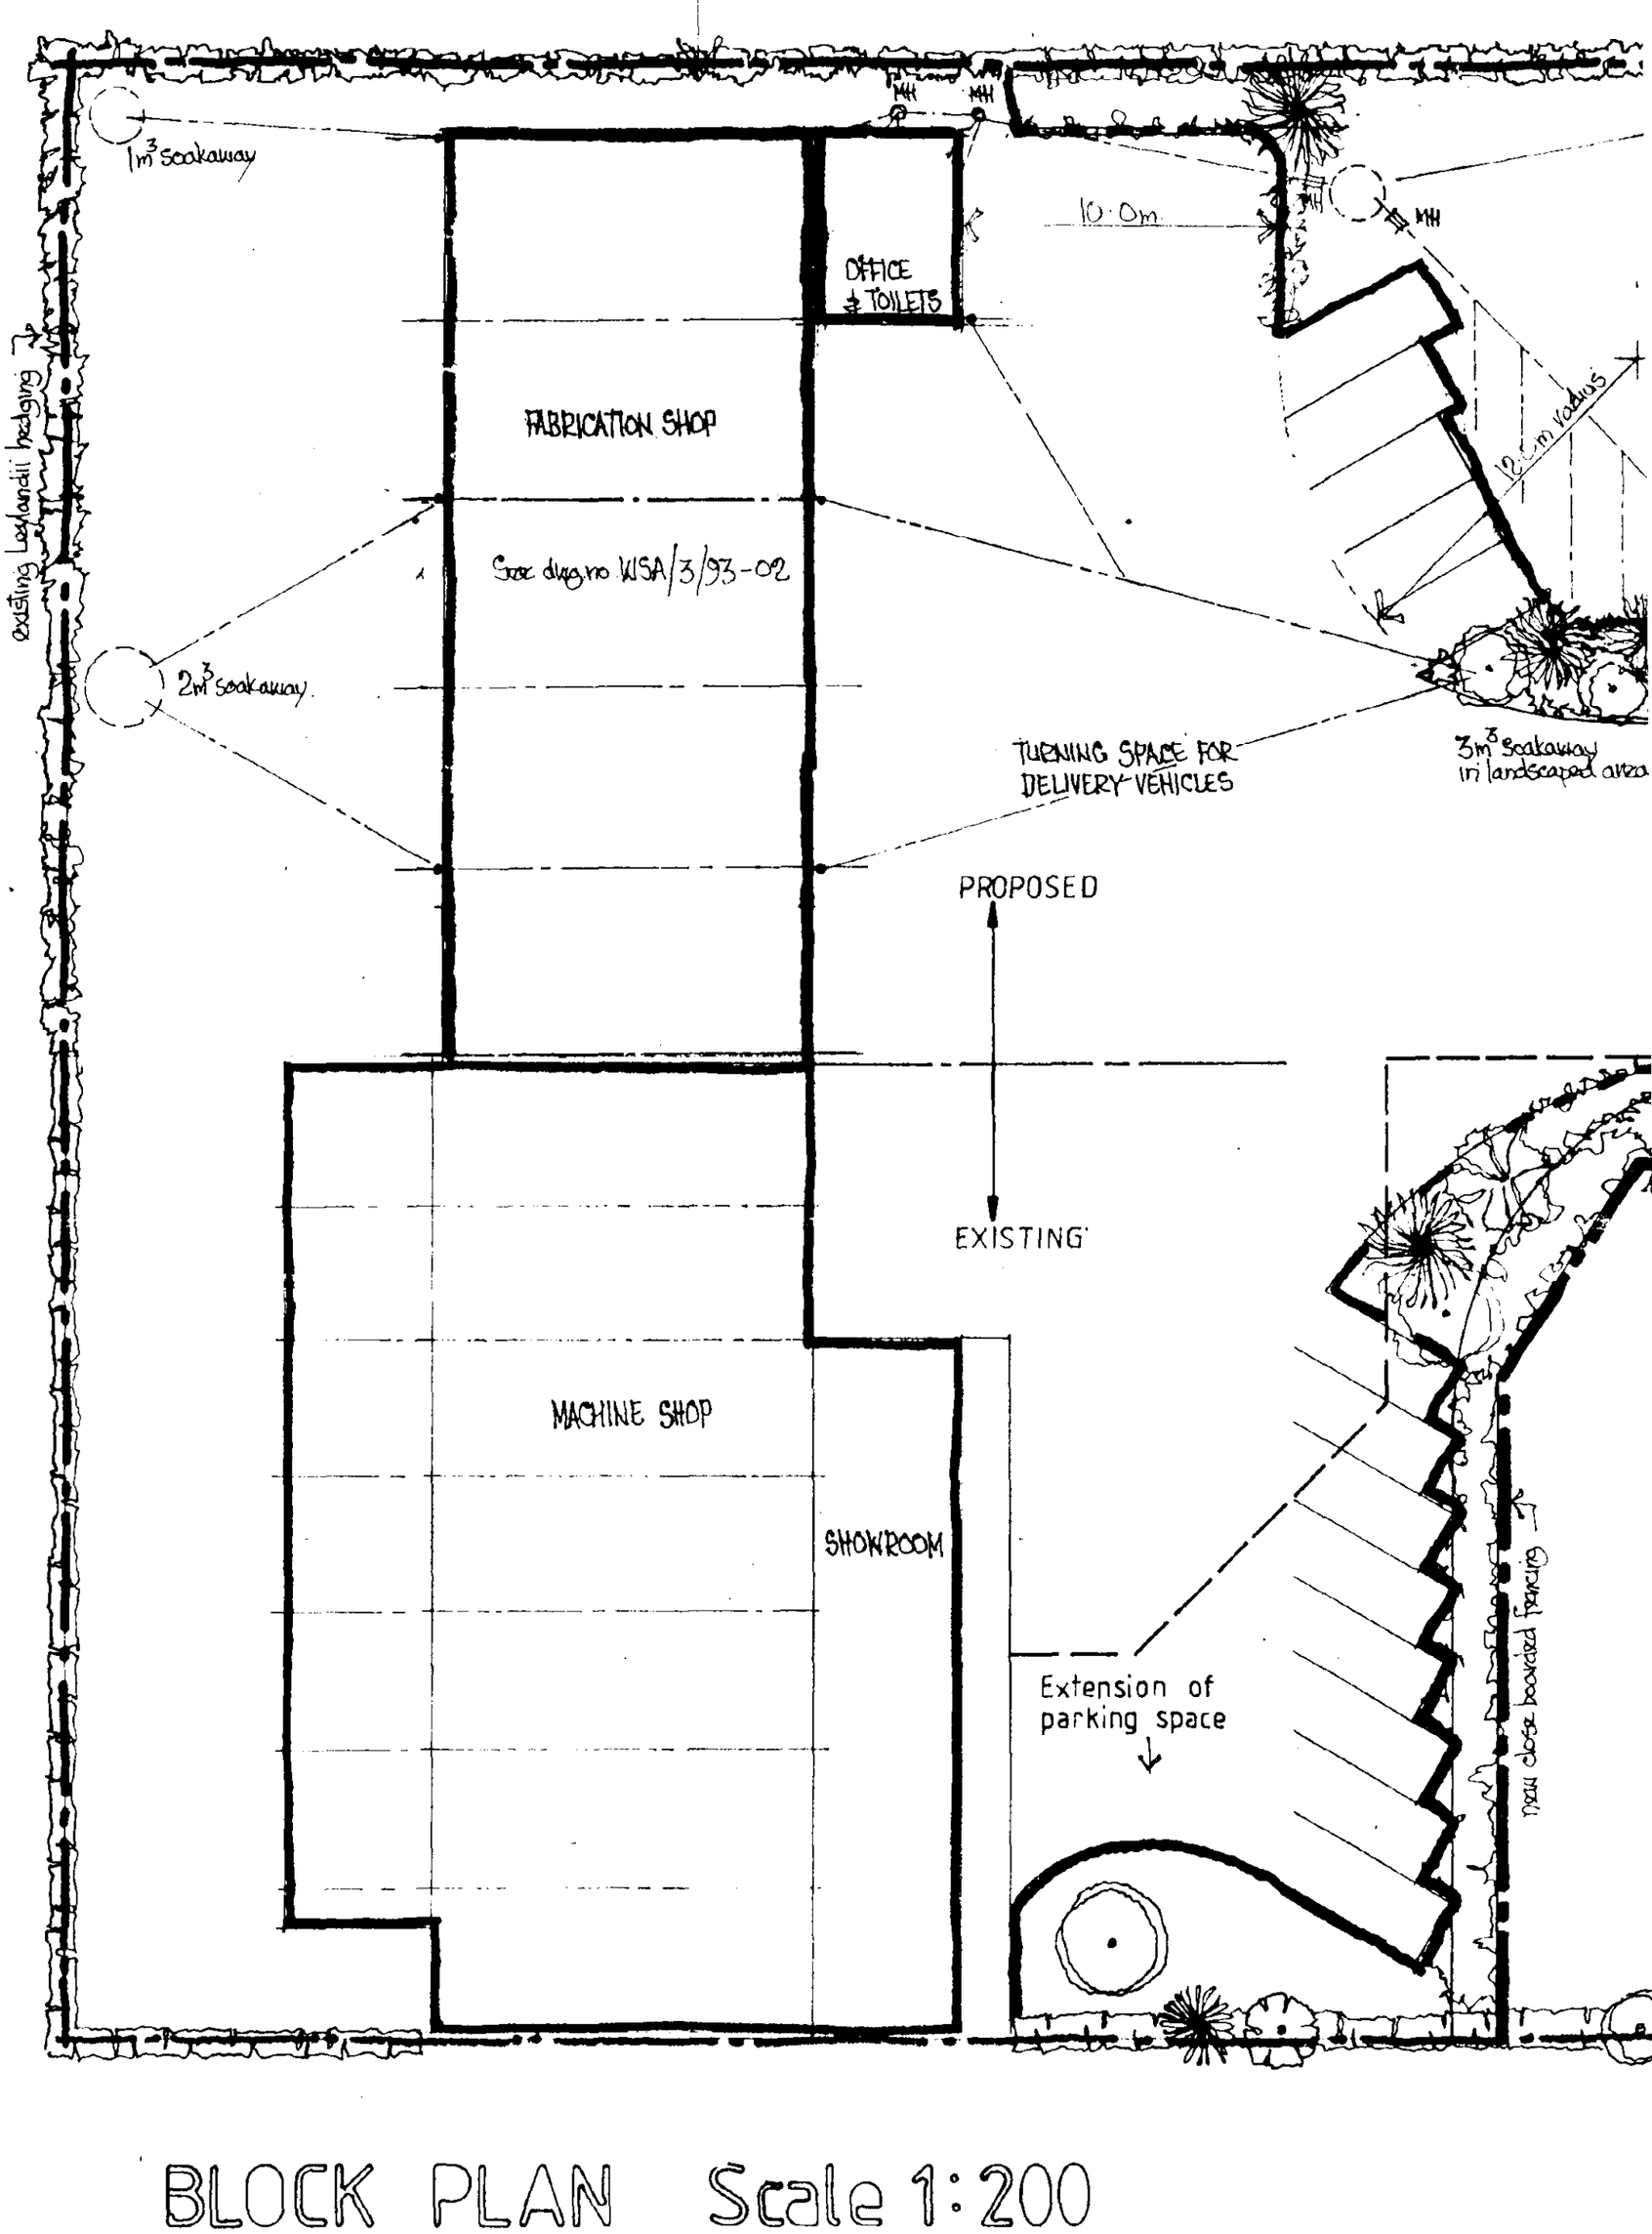

BLOCK PLAN Scale 1:200