


Do not scale this drawing, use figured dimensions only. Contractors are responsible for taking and checking site dimensions. Any discrepancy must be reported to the Architectural Technologist immediately.

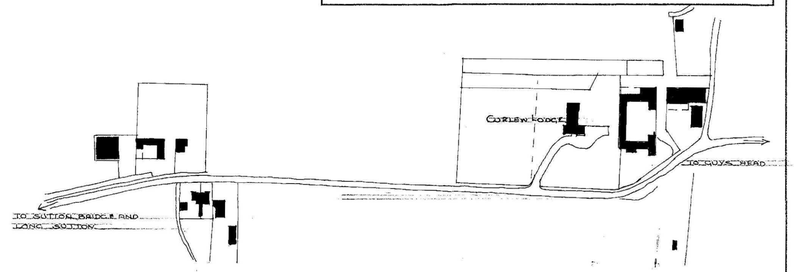


LOCATION PLAN 1:2500

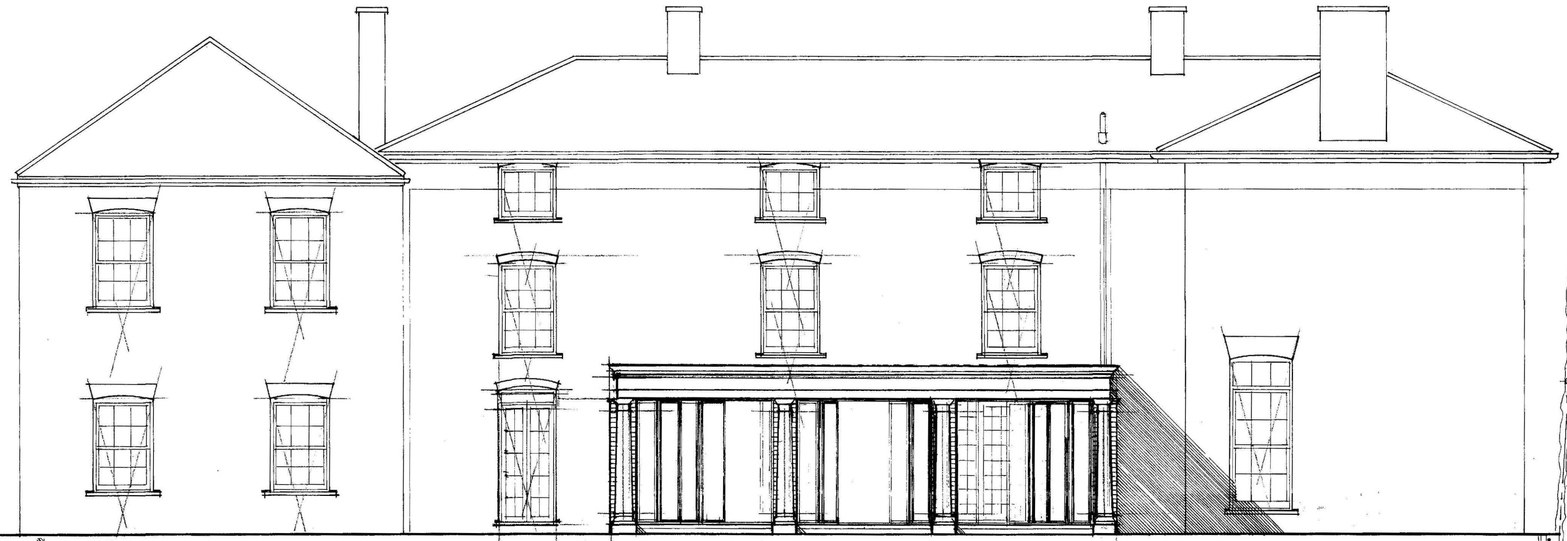


SOUTH WEST ELEVATION (doors open)

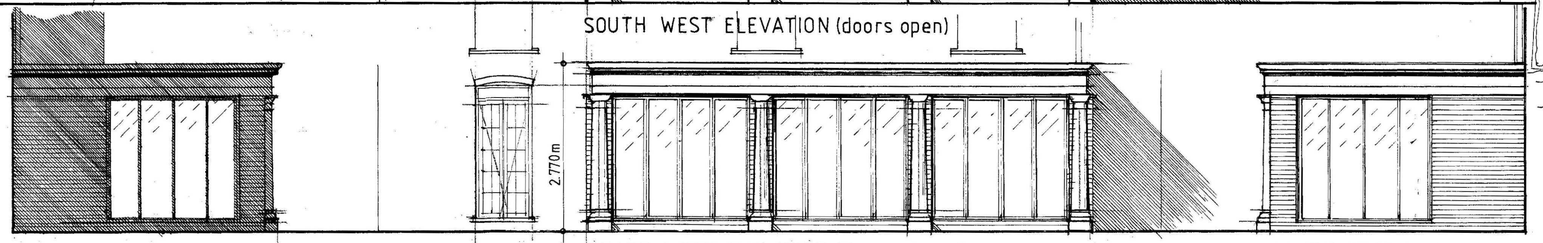

NORTH WEST ELEVATION SOUTH WEST ELEVATION (doors closed) SOUTH EAST ELEVATION

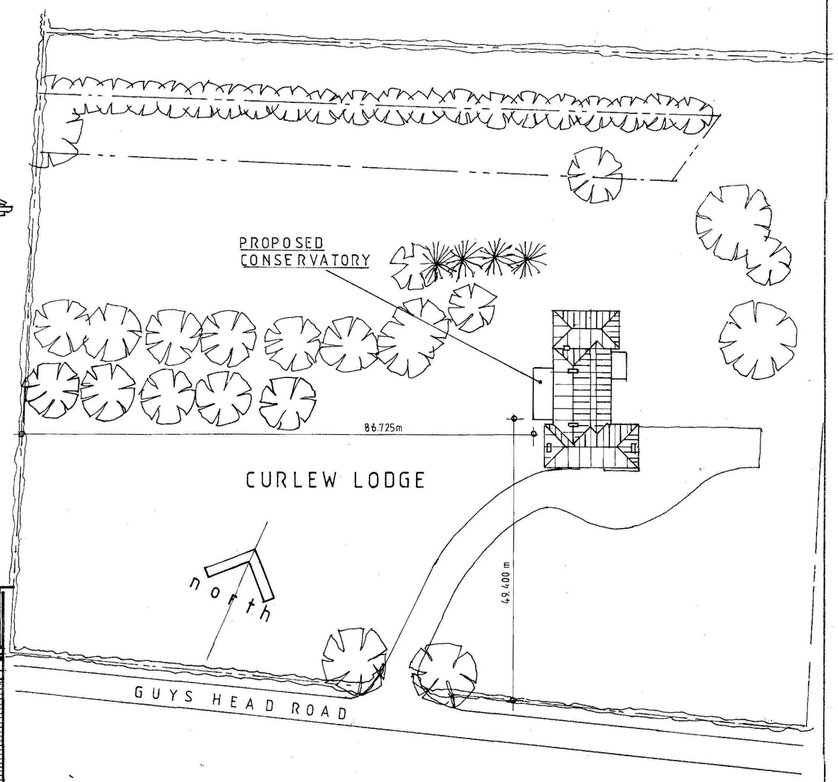

SITE PLAN 1:500

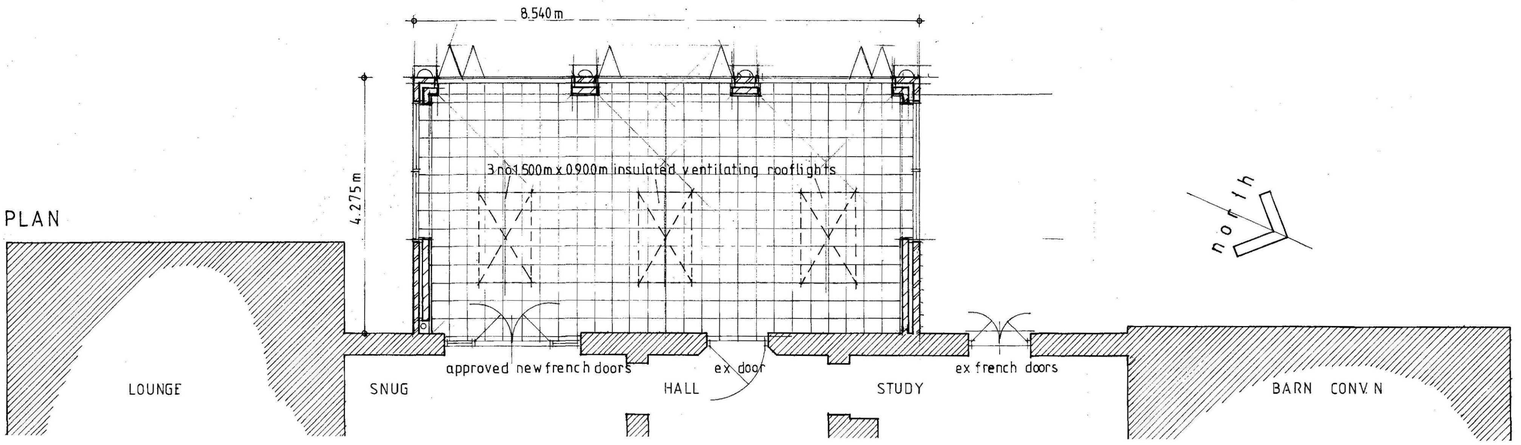

PLAN

NEIL DOWLMAN Architecture
Neil Dowlman Architecture Ltd
14 Market Place
Boston, Lincs PE21 6EH
Tel: 01205 357272 Fax: 01205 351115
Email: boston@neildowlman-architecture.co.uk
Offices also Boston & Grantham
www.neildowlman-architecture.co.uk
Members of The Royal Institute of British Architects
Members of British Institute of Architectural Technologists
Corporate Building Engineer
Chartered Architects * Architectural Technologists
Designers * Building Engineers * Project Managers
Planning Supervisors * Party wall Surveyors * Access Consultants

Client
Mr. & Mrs. R. Smith

Scale
1:50 1:500 1:2500

Project
Proposed Sun Lounge/Conservatory
Curlew Lodge Guys Head Road
Sutton Bridge.

Date
24/05/2011

Drawn by:
GAR

Drawing No.
B2395/23

Title
Revised Proposal

Revision

Spalding
Planning & Development
27 MAY 2011
Ref: 0405-11