




FRONT ELEVATION

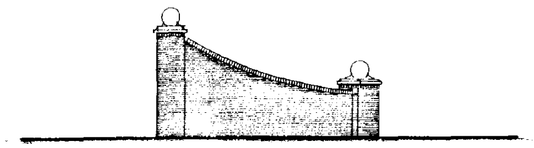

SIDE ELEVATION

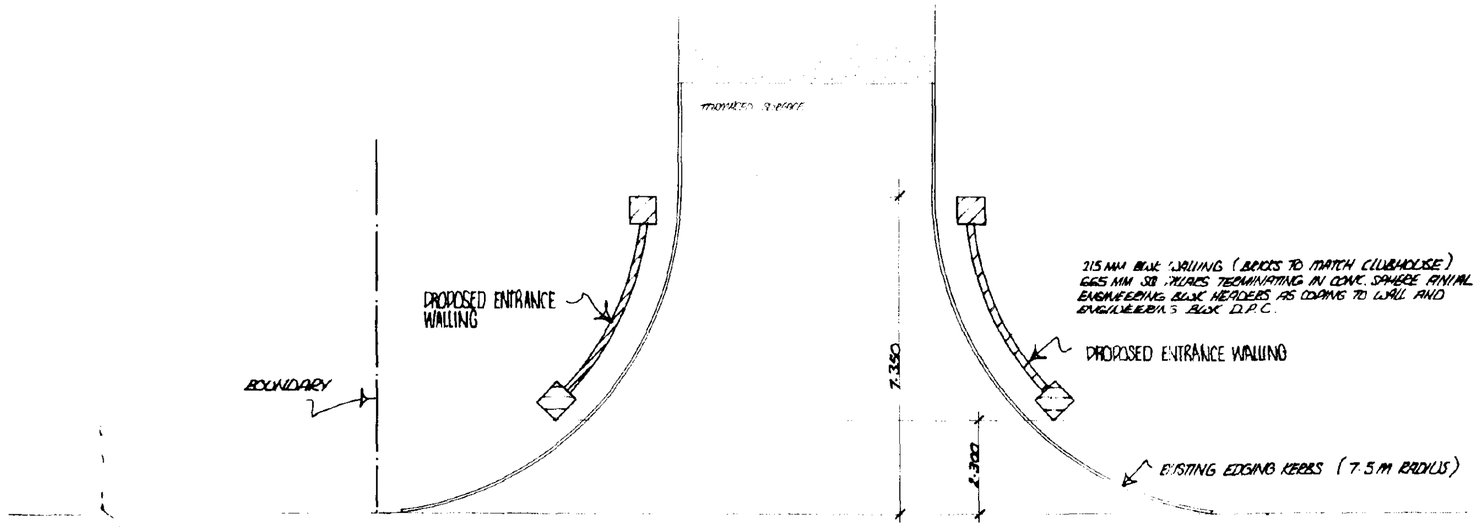

PLAN: SCALE 1:100

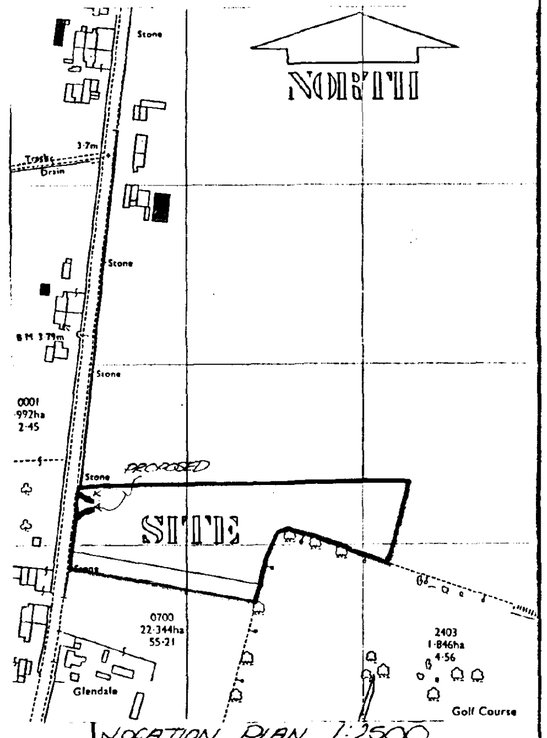

LOCATION PLAN 1:2500

revision	date	init	revision details

PODDINGTONS

Architectural Design Consultants

43 Double Street Spalding. Lincs. PE11 2AA
Tel: 0775 761856 & 768296 Fax: 0775 710218

project
PROPOSED ENTRANCE WALLING
FOR NEW CLUBHOUSE
SUTTON BRIDGE GOLF CLUB
NEW ROAD SUTTON BRIDGE
SPALDING LINCOLNSHIRE

drawing

scale	drawing no
1:100	2635-20
date: APRIL 1996	drawn

05 MAY 1996

0405/96

BLUMMIT 5770 9937