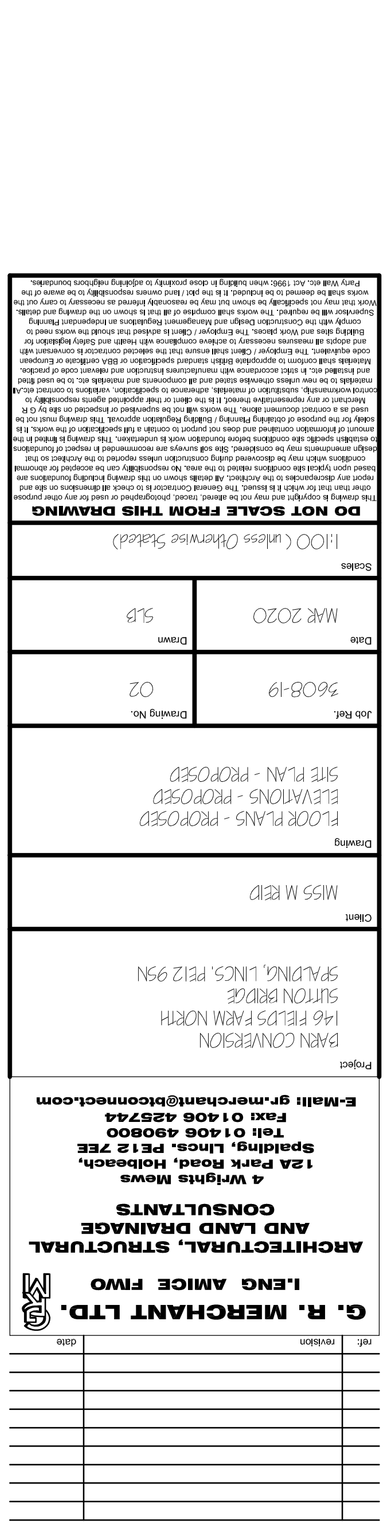


**G. R. MERCHANT LTD.**
I.ENG AMICE FIWO

ARCHITECTURAL, STRUCTURAL
AND LAND DRAINAGE
CONSULTANTS

4 Wrights Mews
12A Park Road, Holbeach,
Spalding, Lincs, PE12 7EE
Tel: 01406 490800
Fax: 01406 425744
E-Mail gr.merchant@btconnect.com

Project
BARN CONVERSION
146 FELDS FARM NORTH
SUTTON BRIDGE
SPALDING, LINCS, PE12 9SN

Client
MISS M REID

Drawing
FLOOR PLANS - PROPOSED
ELEVATIONS - PROPOSED
SITE PLAN - PROPOSED

| Job Ref. | Drawing No. |
|---|---|
| 360B-19 | 02 |

| Date | Drawn |
|---|---|
| MAR 2020 | SLB |

Scales
1:100 ( unless Otherwise Stated)

**DO NOT SCALE FROM THIS DRAWING**
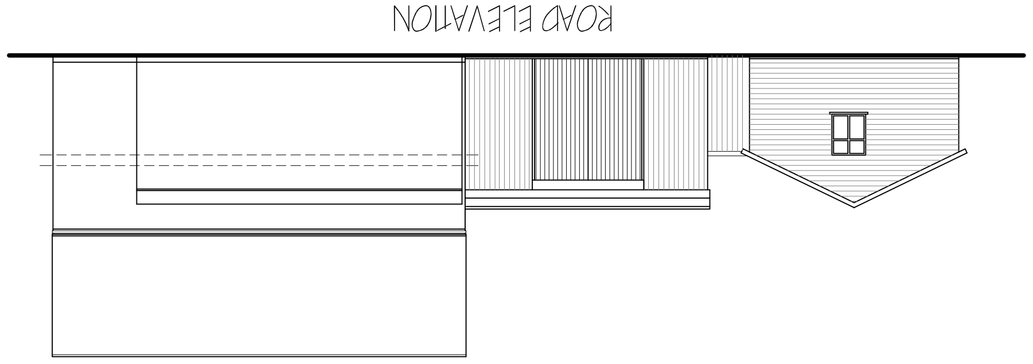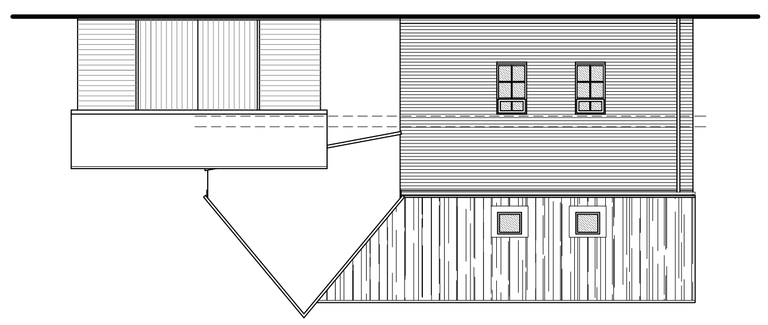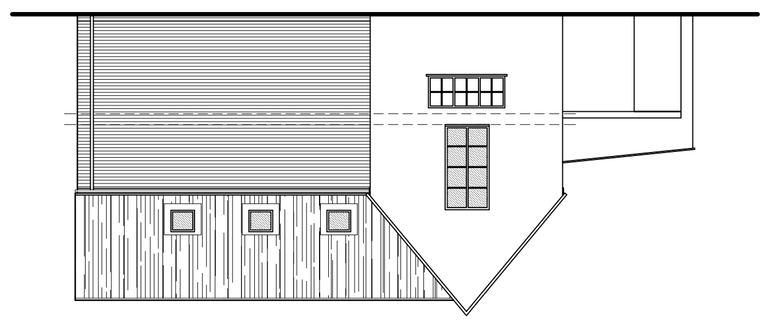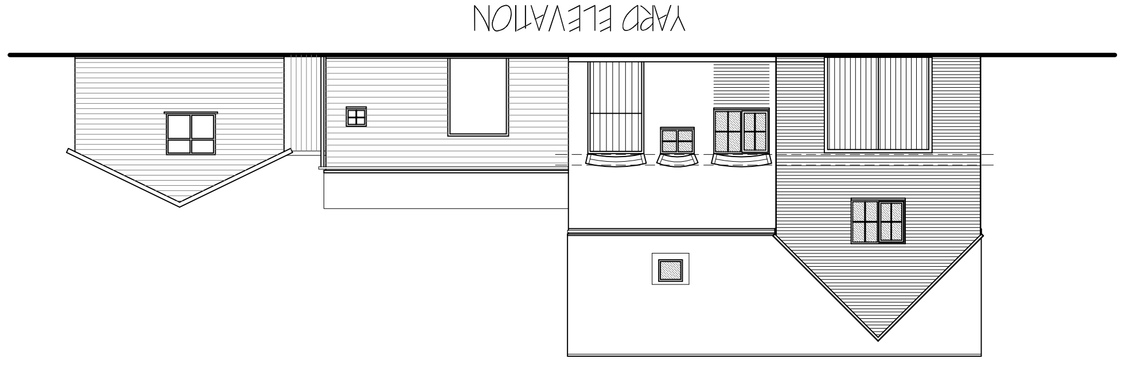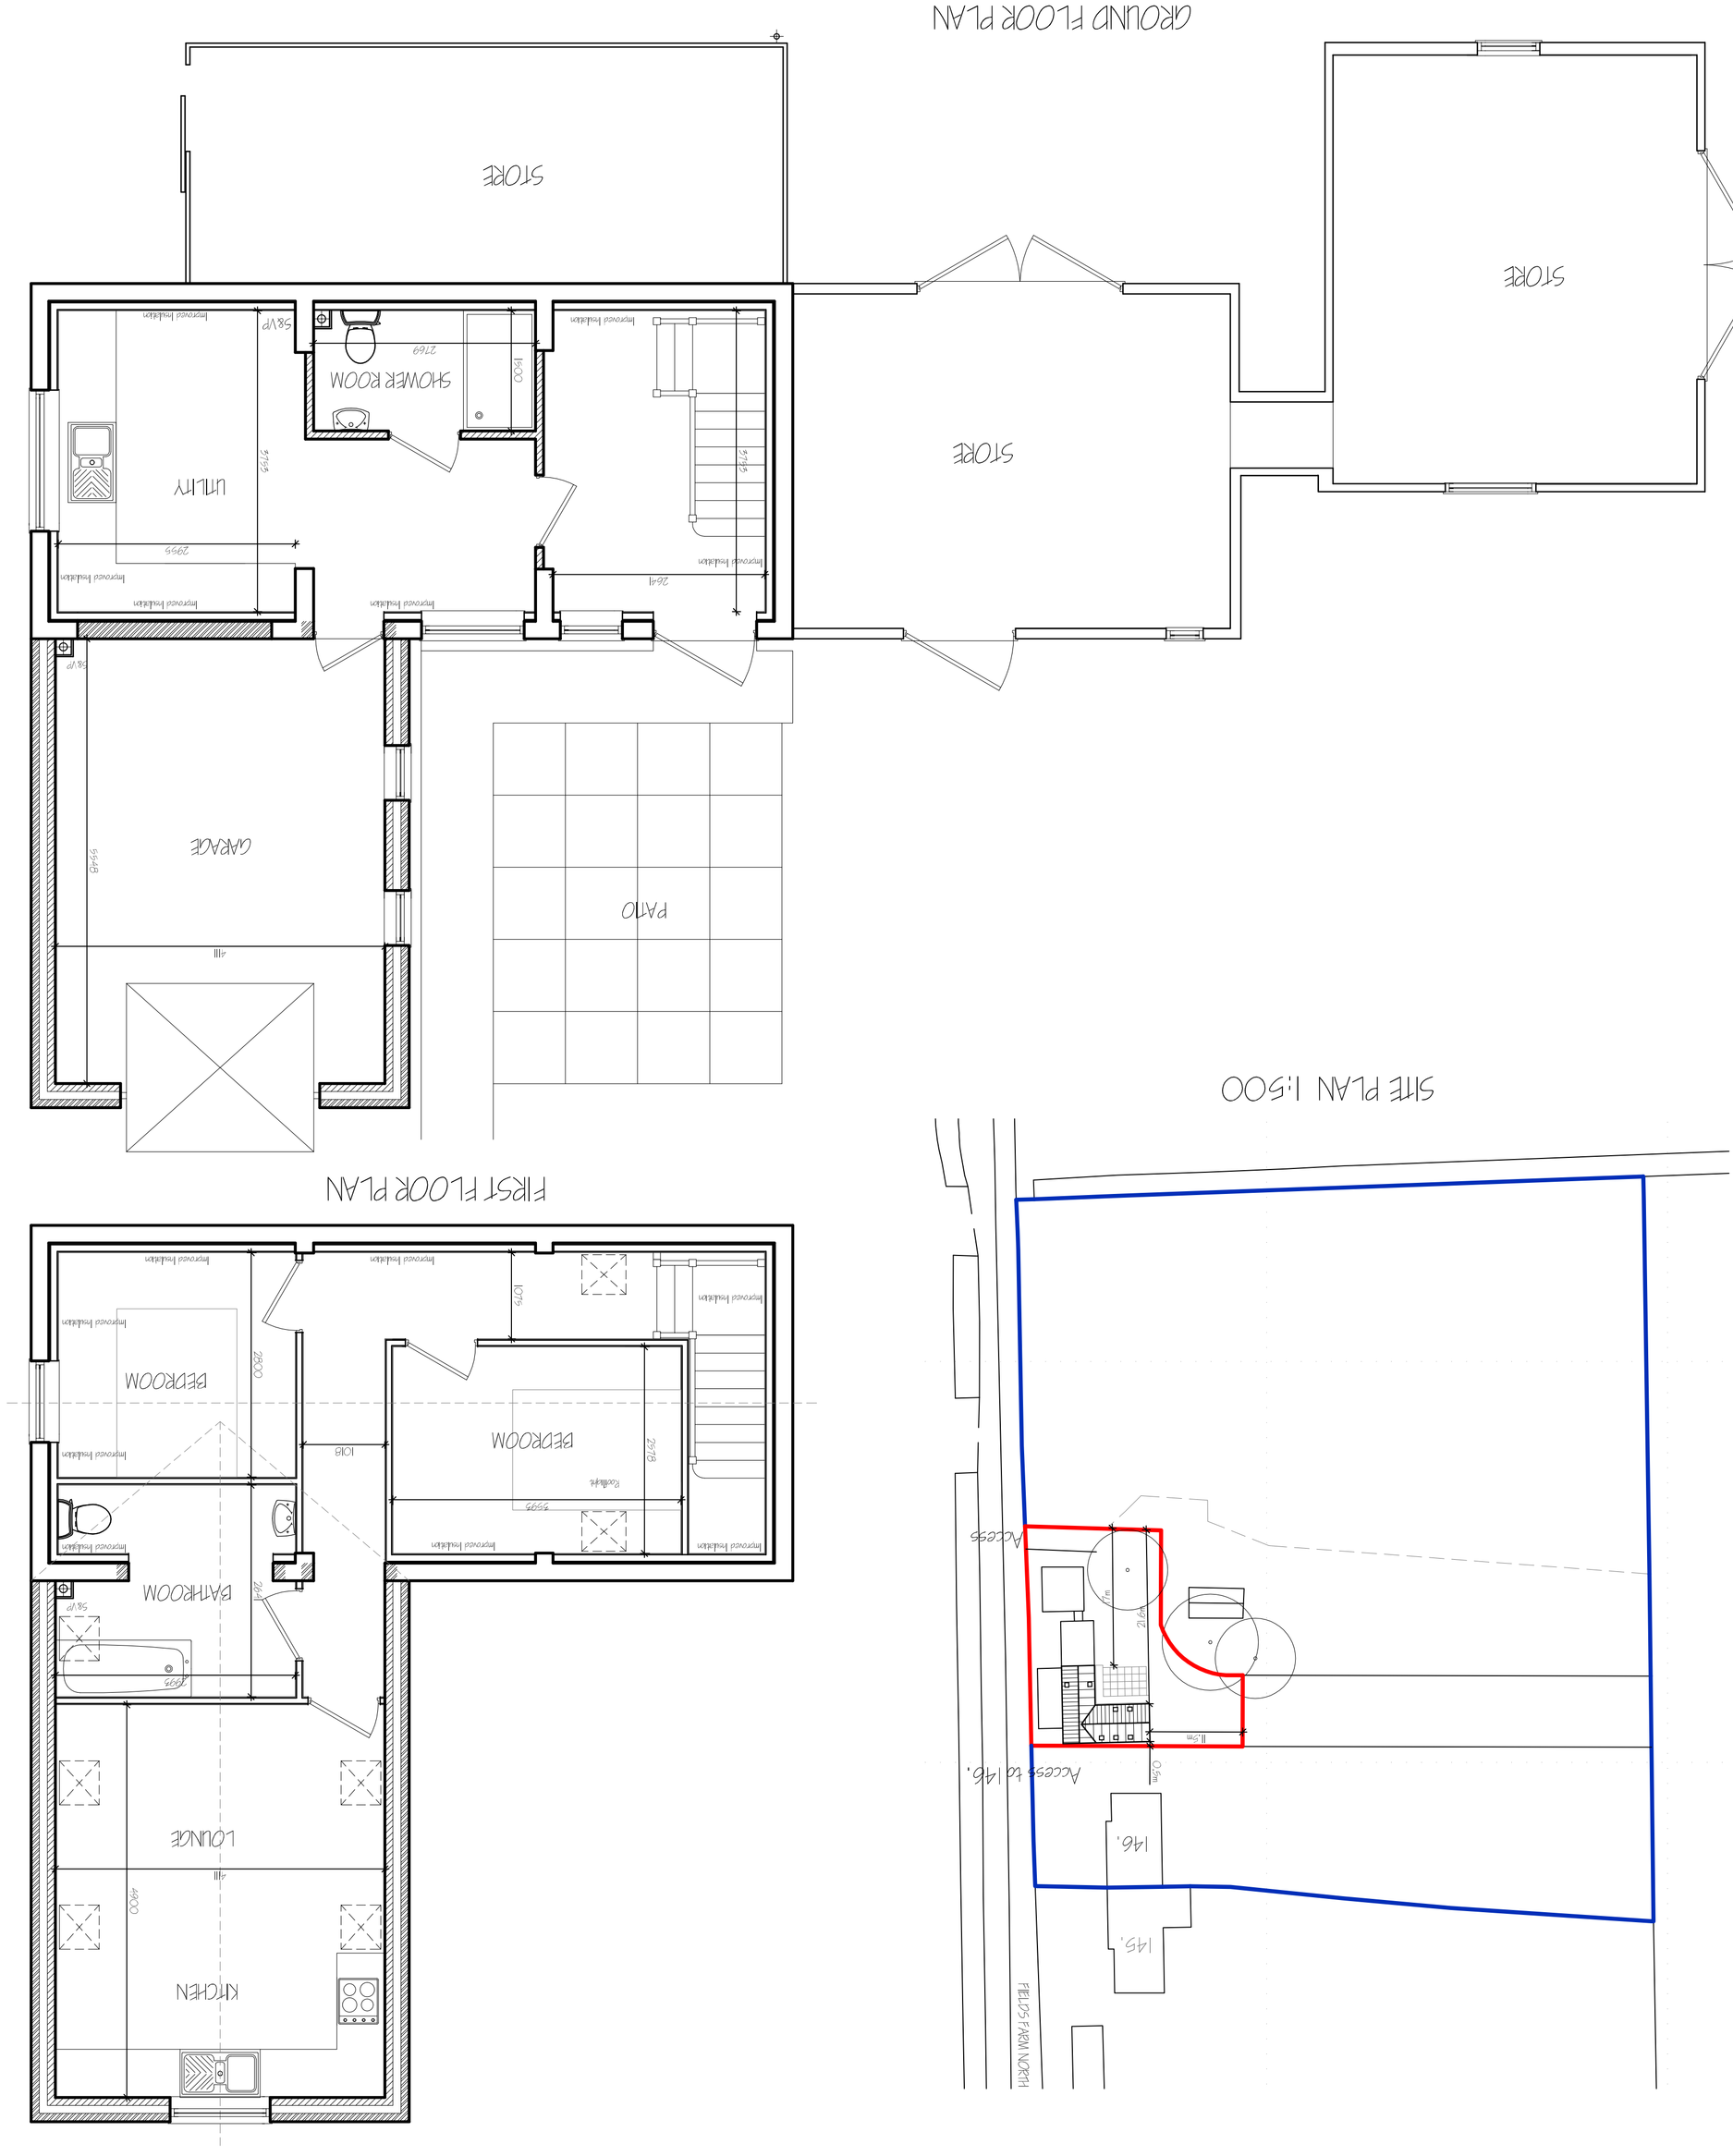
This drawing is copyright and may not be reused, reused, photographed or used for any other purpose other than that for which it is issued. The General Contractor is to check all dimensions on site and report any discrepancies to the Architect. All details shown on this drawing including foundations are based upon typical site conditions assumed to be average. Re-interpretation by the appointed contractor is necessary for abnormal site conditions which may be encountered during construction. Any soil surveys are recommended if required for foundations design amendments may be necessary. Use of this drawing for the purpose of obtaining Planning / Building Regulation approval. This drawing must not be used as a contract document above. The works will not be supervised or checked on site by us unless specifically for this purpose or obtaining Planning / Building Regulation approval. This drawing must not be reproduced or any representative thereof, in the client or their appointed agents responsibility to ensure all the necessary permissions are obtained prior to the commencement of the works. Materials used and workmanship, workmanship of materials, dimensions to specifications, variations to contract etc. All materials to be new unless otherwise stated and all components and materials are to be used fixed and installed acc. to strict accordance with manufacturers instruction and relevant code of practice. Existing dims and levels taken from survey. The Employer / Client shall ensure that the appointed contractor is conversant with and adopts all measures necessary to achieve compliance with Health and Safety legislation for Employer will be required. The works shall commence of all that is shown on the drawing and details. These that may not specifically be shown but may be reasonably formed as necessary to carry out the works shall be deemed to be included. It is the Job / land owners responsibility to be aware of the Party Wall etc. Act 1996 when building in close proximity to adjoining neighbours boundaries.