


PROPOSED SOUTH ELEVATION 1:100

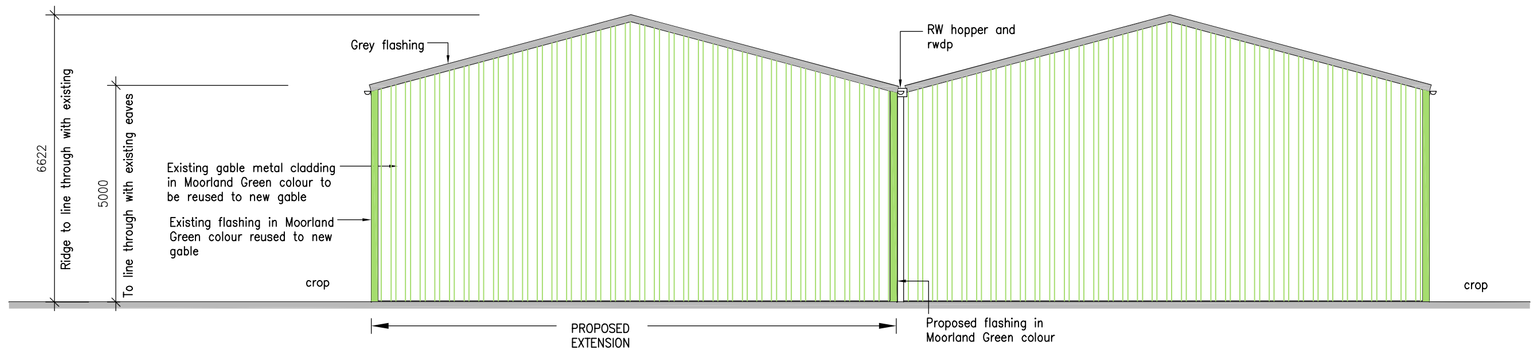


Scale 1:100

1m 3m 5m

0m 2m 4m

PROPOSED WEST ELEVATION 1:100

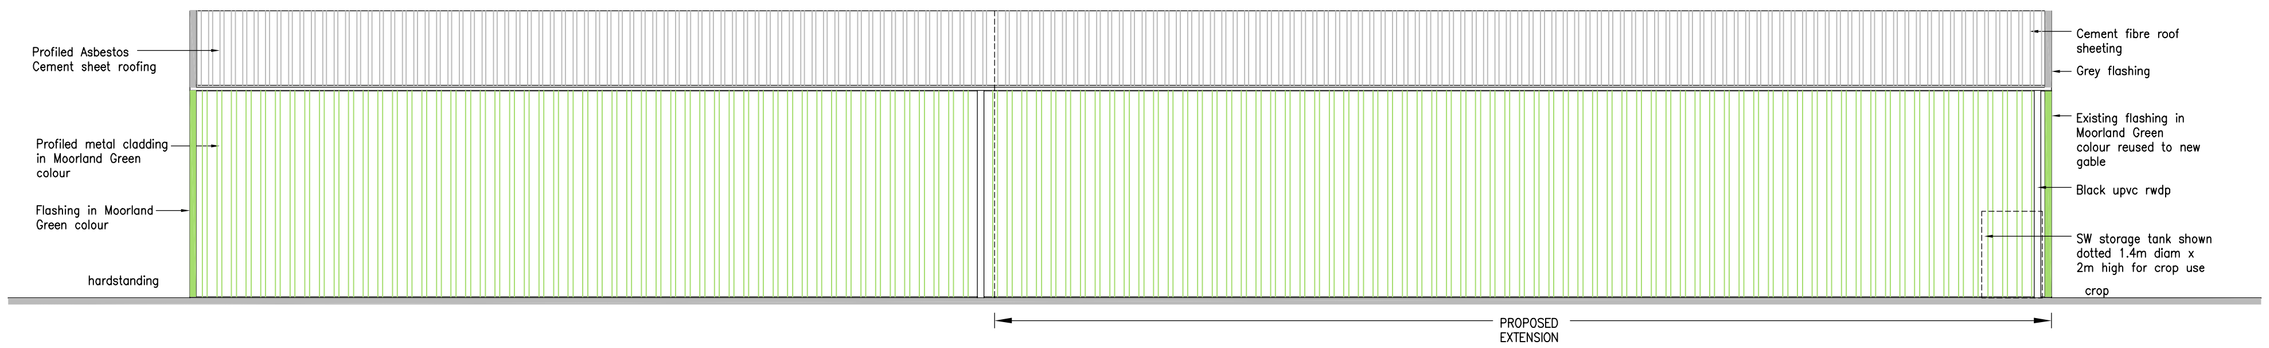

PROPOSED NORTH ELEVATION 1:100

DOUGLAS-SCOTT DEVELOPMENTS LTD

Project:
Proposed Agricultural Extension
at
King John Farm
134 Avenue Farm
Sutton PE12 9QF

Drawing: DSD0061 -06 Proposed Elevations

Scale: 1:100 Drawing A1 size