
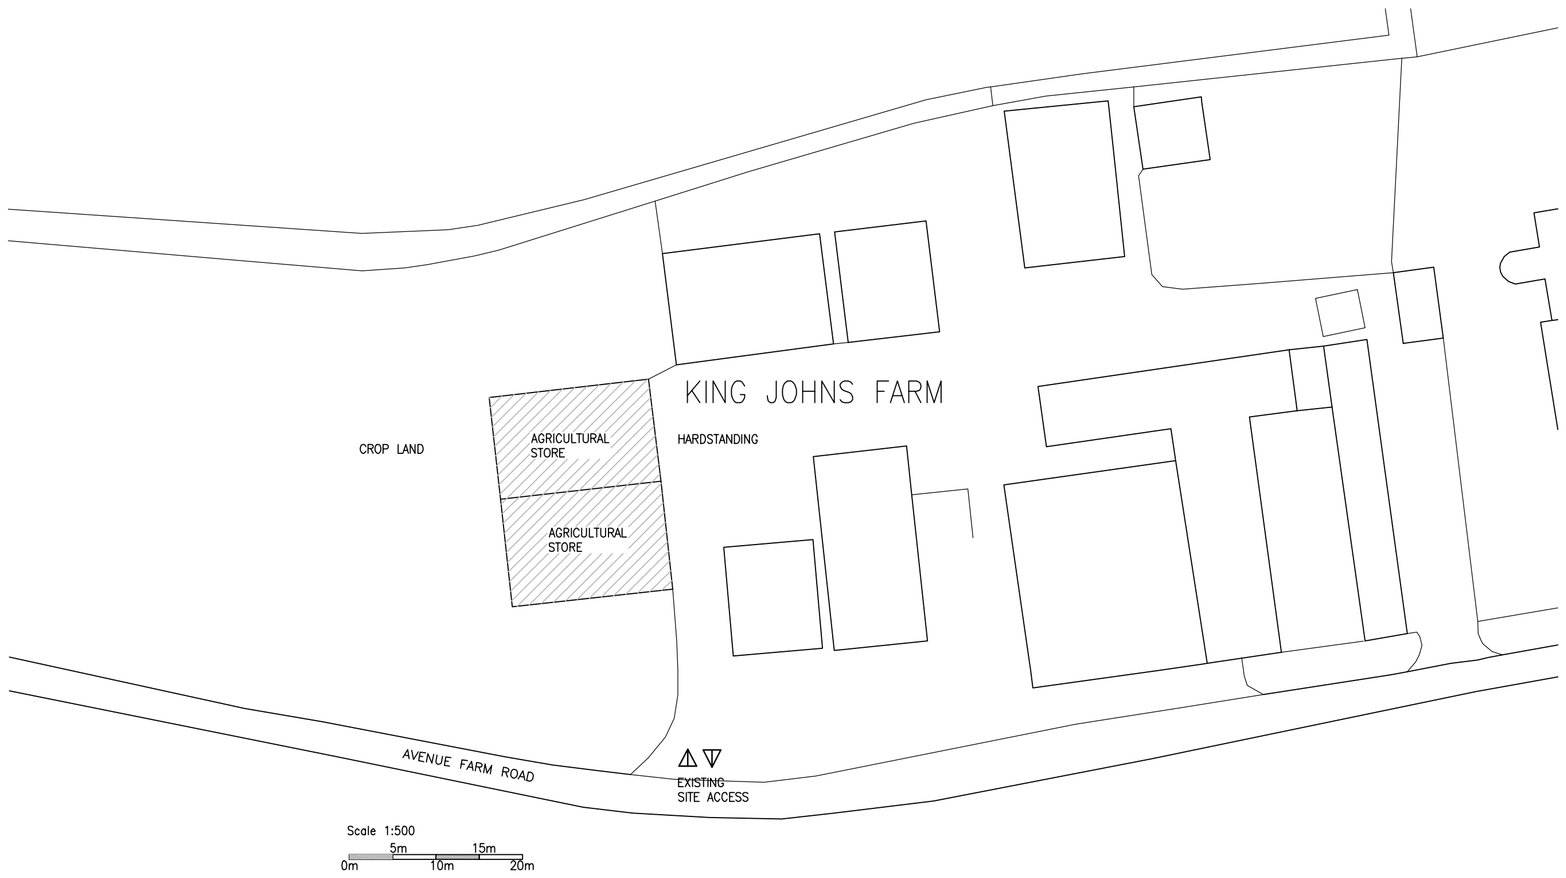


EXISTING SITE PLAN 1:500

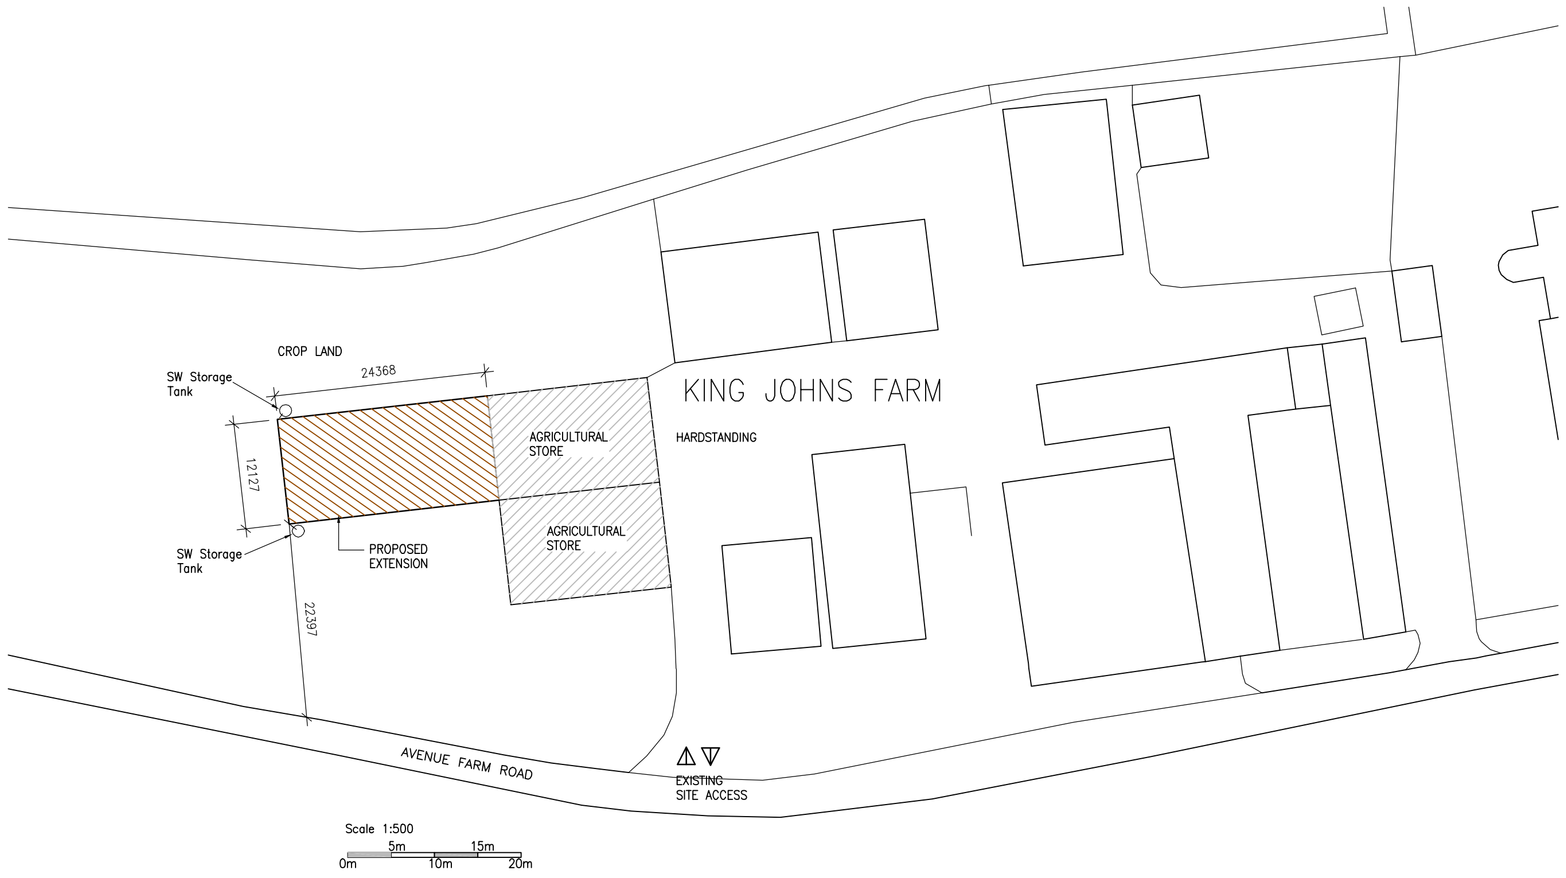

PROPOSED SITE PLAN 1:500

NORTH

DOUGLAS-SCOTT DEVELOPMENTS LTD

Project:
Proposed Agricultural Extension
at
King John Farm
134 Avenue Farm
Sutton PE12 9QF

Drawing: DSD0061 -07 Existing and Proposed Site Plans

Scale: 1:500 Drawing A1 size