




East Elevation

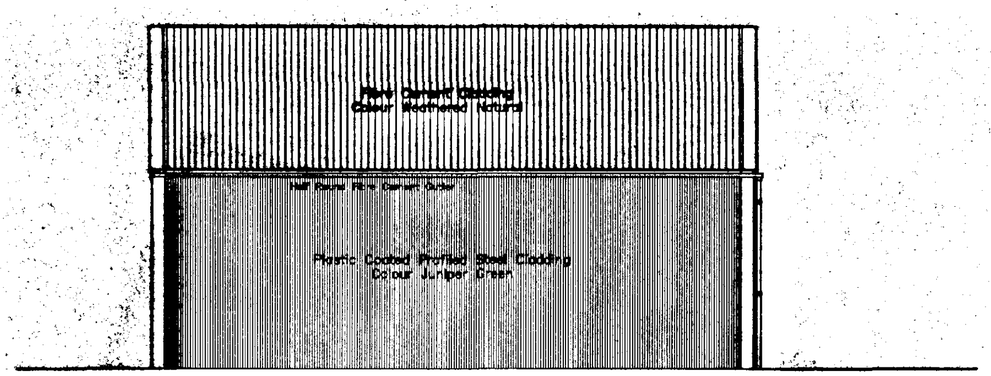


West Elevation

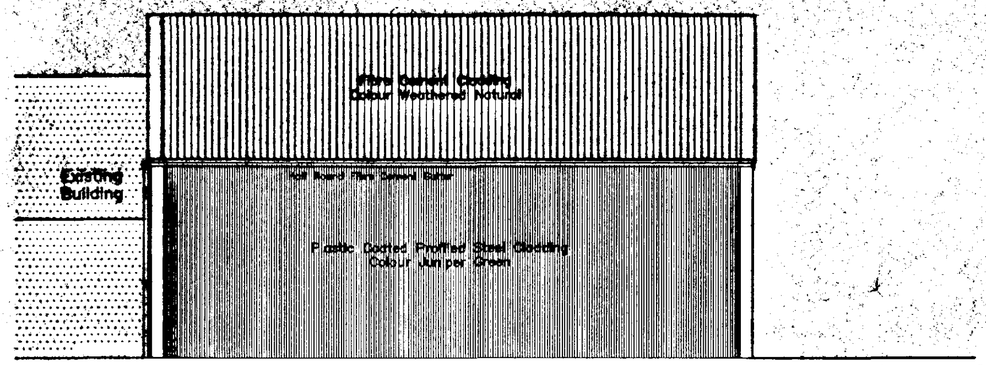

North Elevation

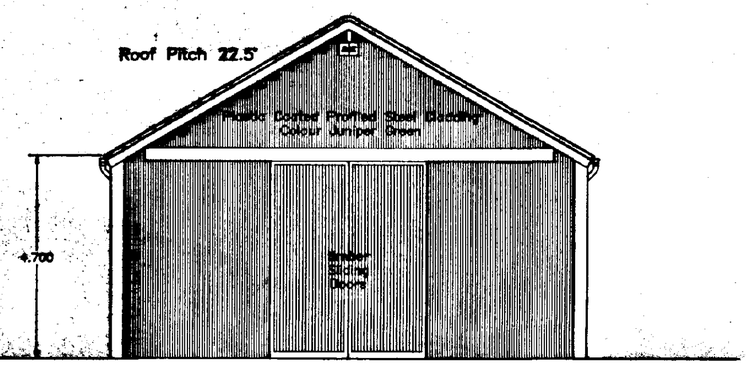

South Elevation

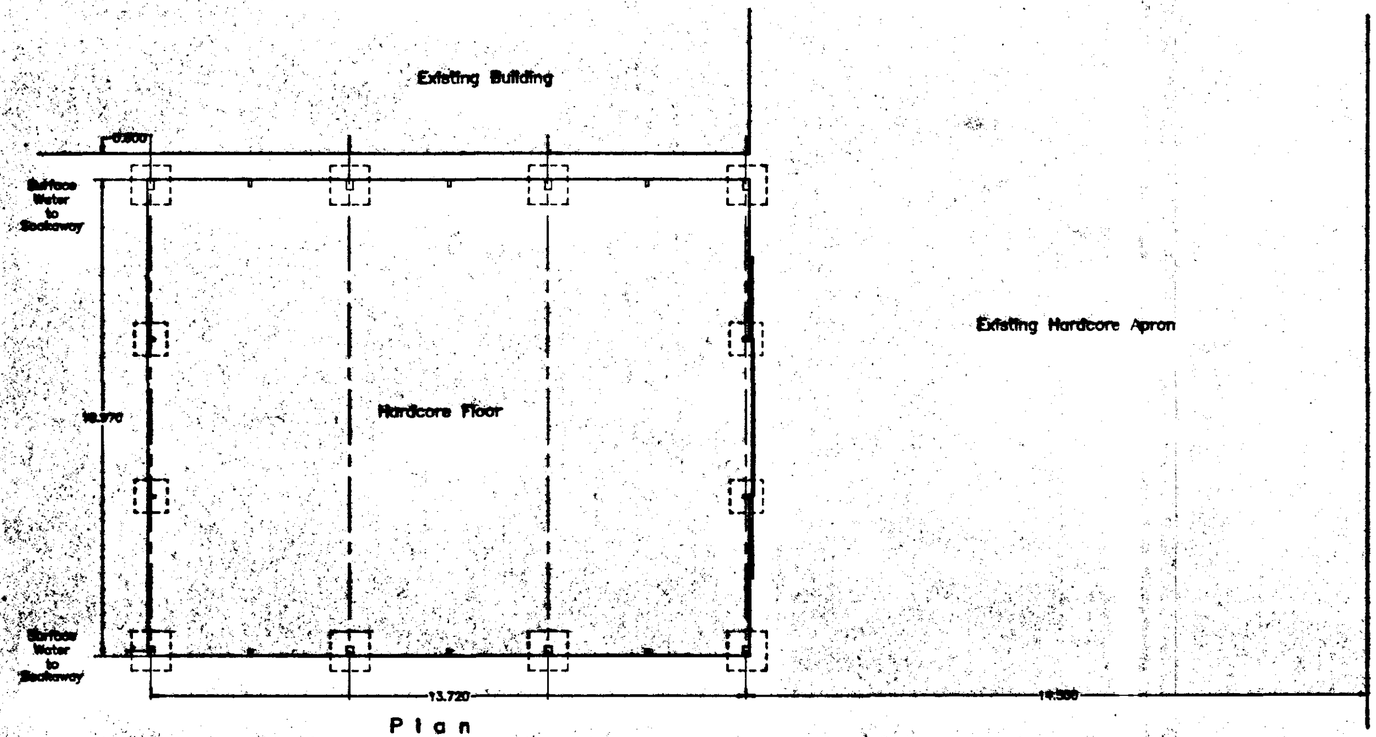

Plan

SOUTH HOLLAND DC
HOUSING & PLANNING
27 APR 1995
Ref: 0434/95

DETERMINED PLAN

Revision	Date	Description

Client: A.L.I.H. (Farms) Ltd
SUTTON BRIDGE ESTATE

Site: KING JOHNS FARM
SUTTON BRIDGE, SPALDING

Title: PROPOSED GENERAL PURPOSE BUILDING

RH & RW CLUTTON
Avenue Farmhouse
Woad Lane, Sutton Bridge
Spalding, Lincs. PE12 9QF
Tel 0836 675966

Drawn: S.A.K.
Scale: 1 : 100
Date: 25-04-95
Drawing No.: SB/95/001