

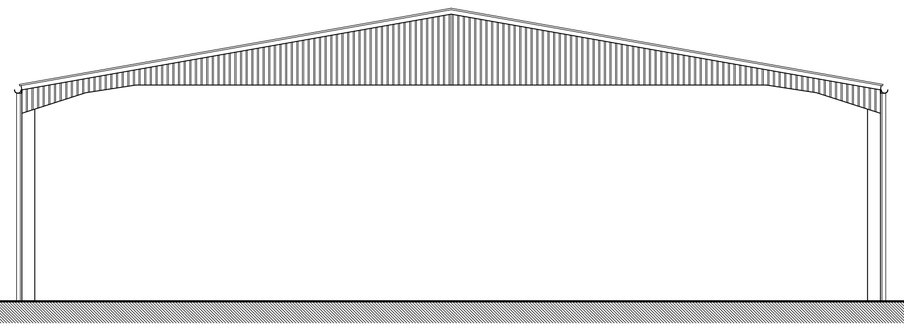



Proposed East-Facing Elevation 1:100

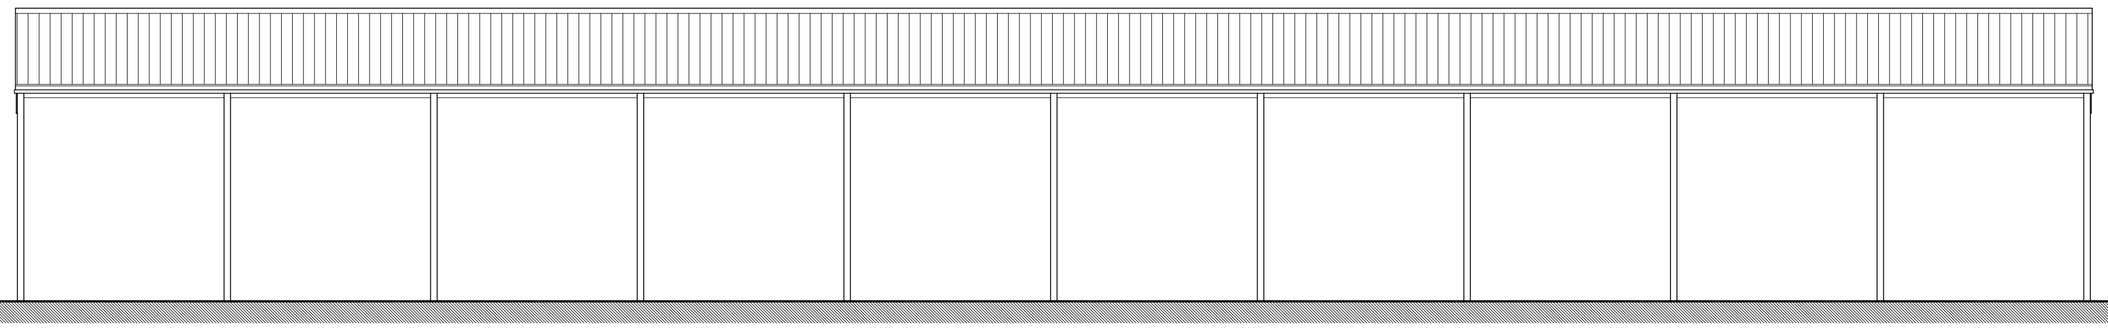


Proposed South-Facing Elevation 1:100

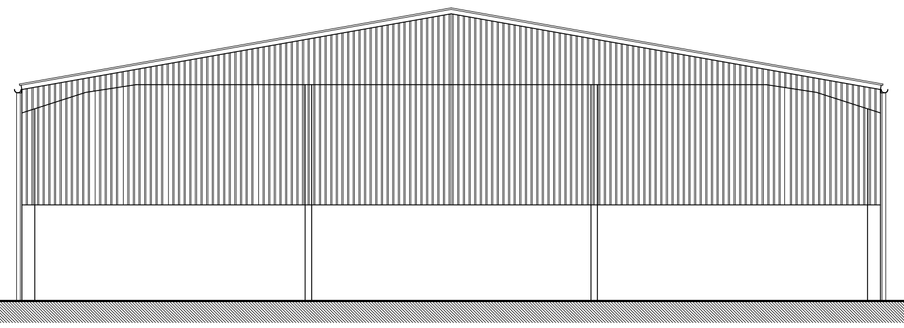

Proposed West-Facing Elevation 1:100

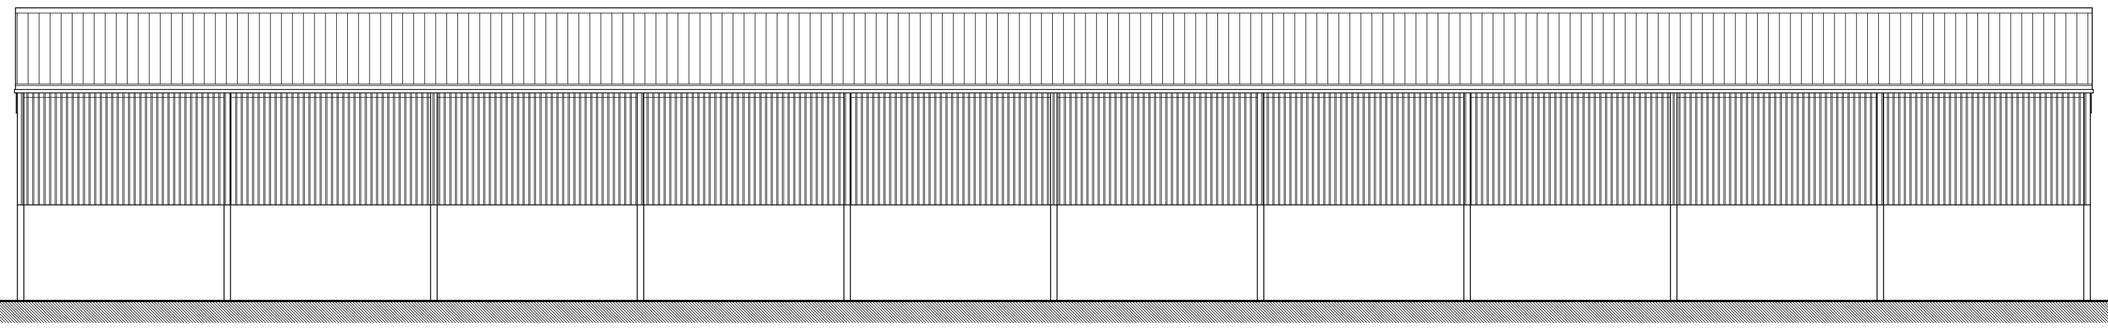

Proposed North-Facing Elevation 1:100

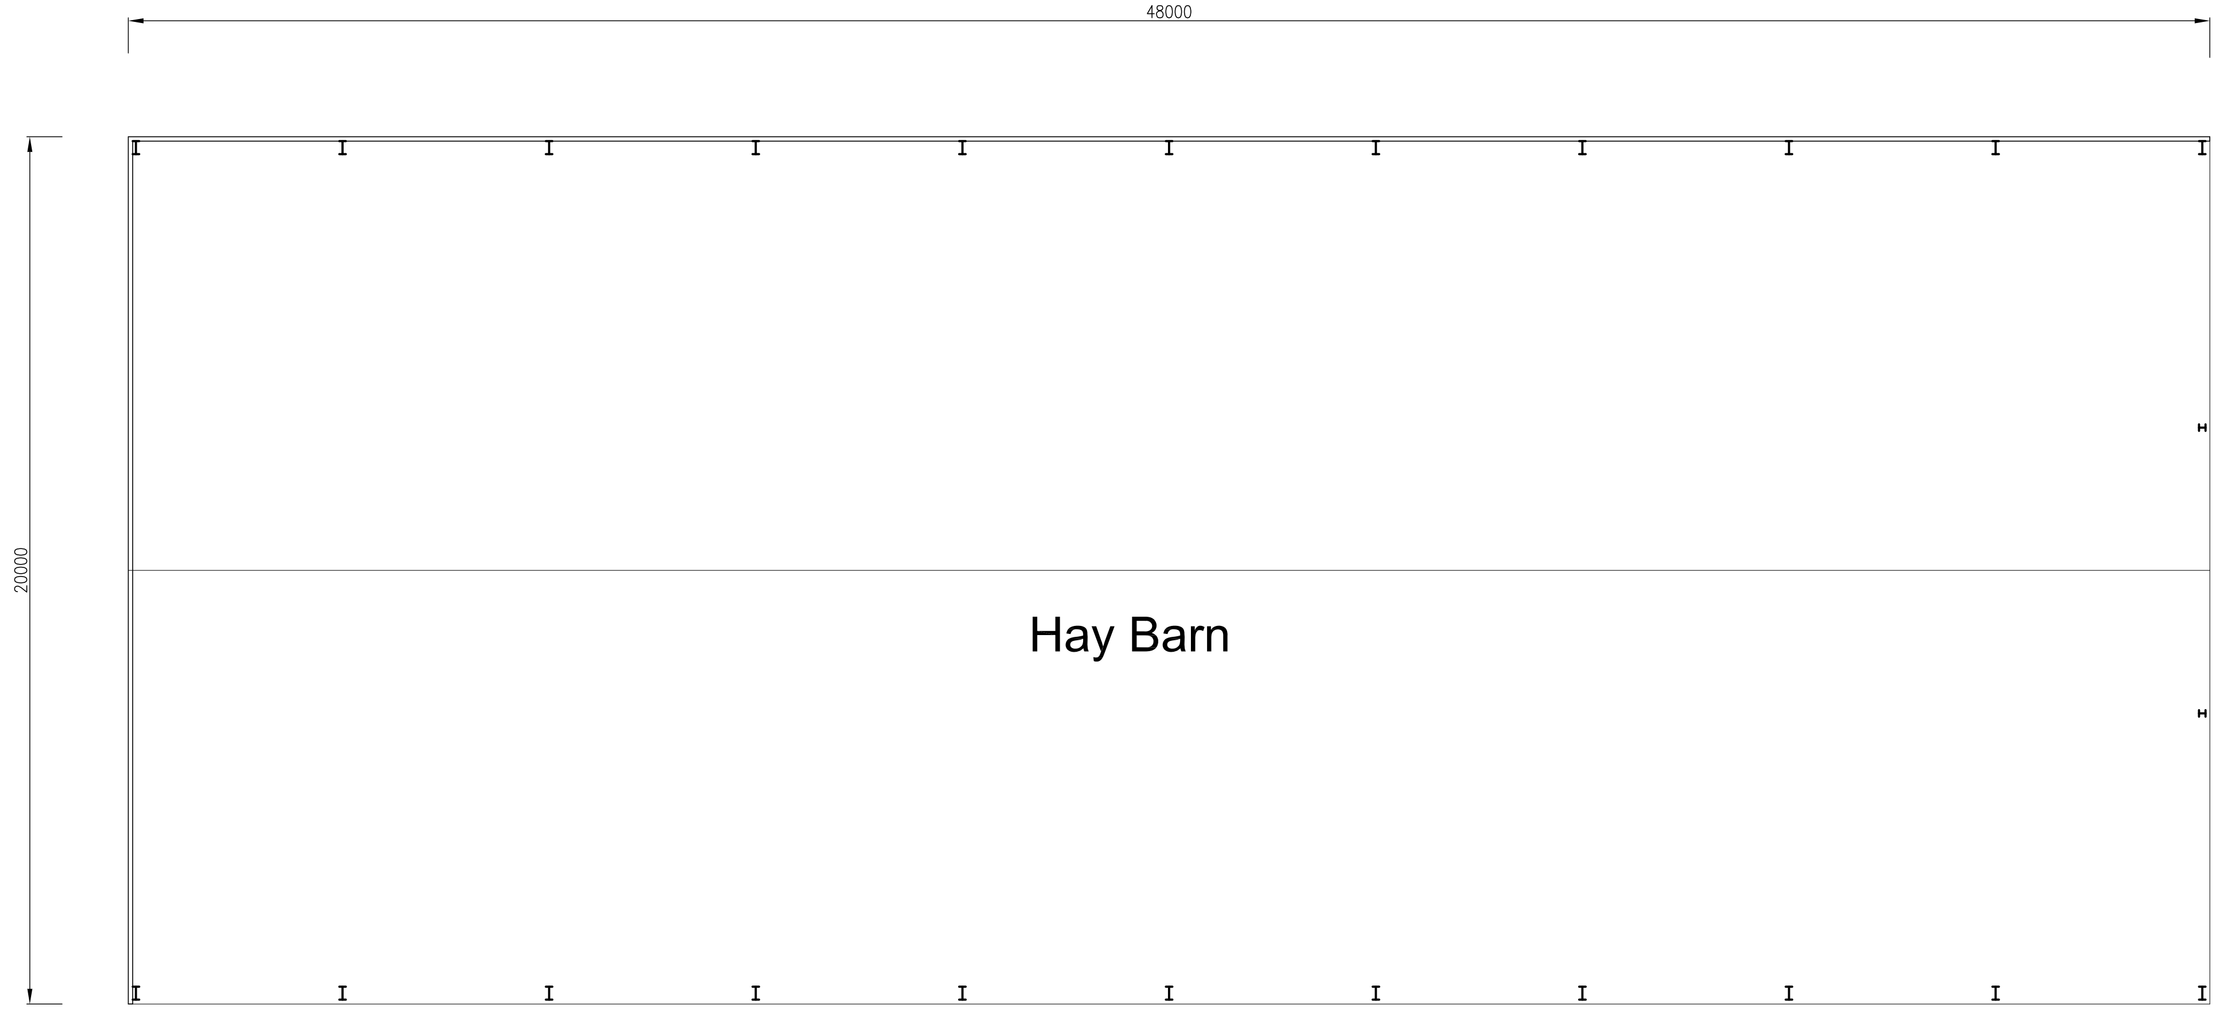

Proposed Floor Plan 1:100

Peter Humphrey Associates Ltd.
ARCHITECTURAL DESIGN AND BUILDING

PROJECT
PROPOSED HAY BARN

SITE
PROCTOR BROS
LIGHTHOUSE FARM
EAST BANK
WINGLAND
SUTTON BRIDGE
PE12 9YT

DRAWING
PROPOSED ELEVATIONS & FLOOR PLAN

CLIENT
Mr S Proctor

DATE April 2014 SCALE As Shown JOB No. 4647/03

DO NOT SCALE FROM THIS DRAWING

COPYRIGHT: THIS DRAWING MUST NOT BE ISSUED, LOANED OR COPIED WITHOUT THE CONSENT OF PETER HUMPHREY ASSOCIATES

Architectural
Peter Humphrey Associates
ARCHITECTURAL DESIGN AND BUILDING
TELEPHONE: 01945 466 966
FAX: 01945 466 433
E-MAIL: info@peterhumphrey.co.uk
30 OLD MARKET WISBECH CAMBS PE13 1NB

Fenland District Council
Building Design Awards
Category Winner 08,09,10
Overall Winner 2010