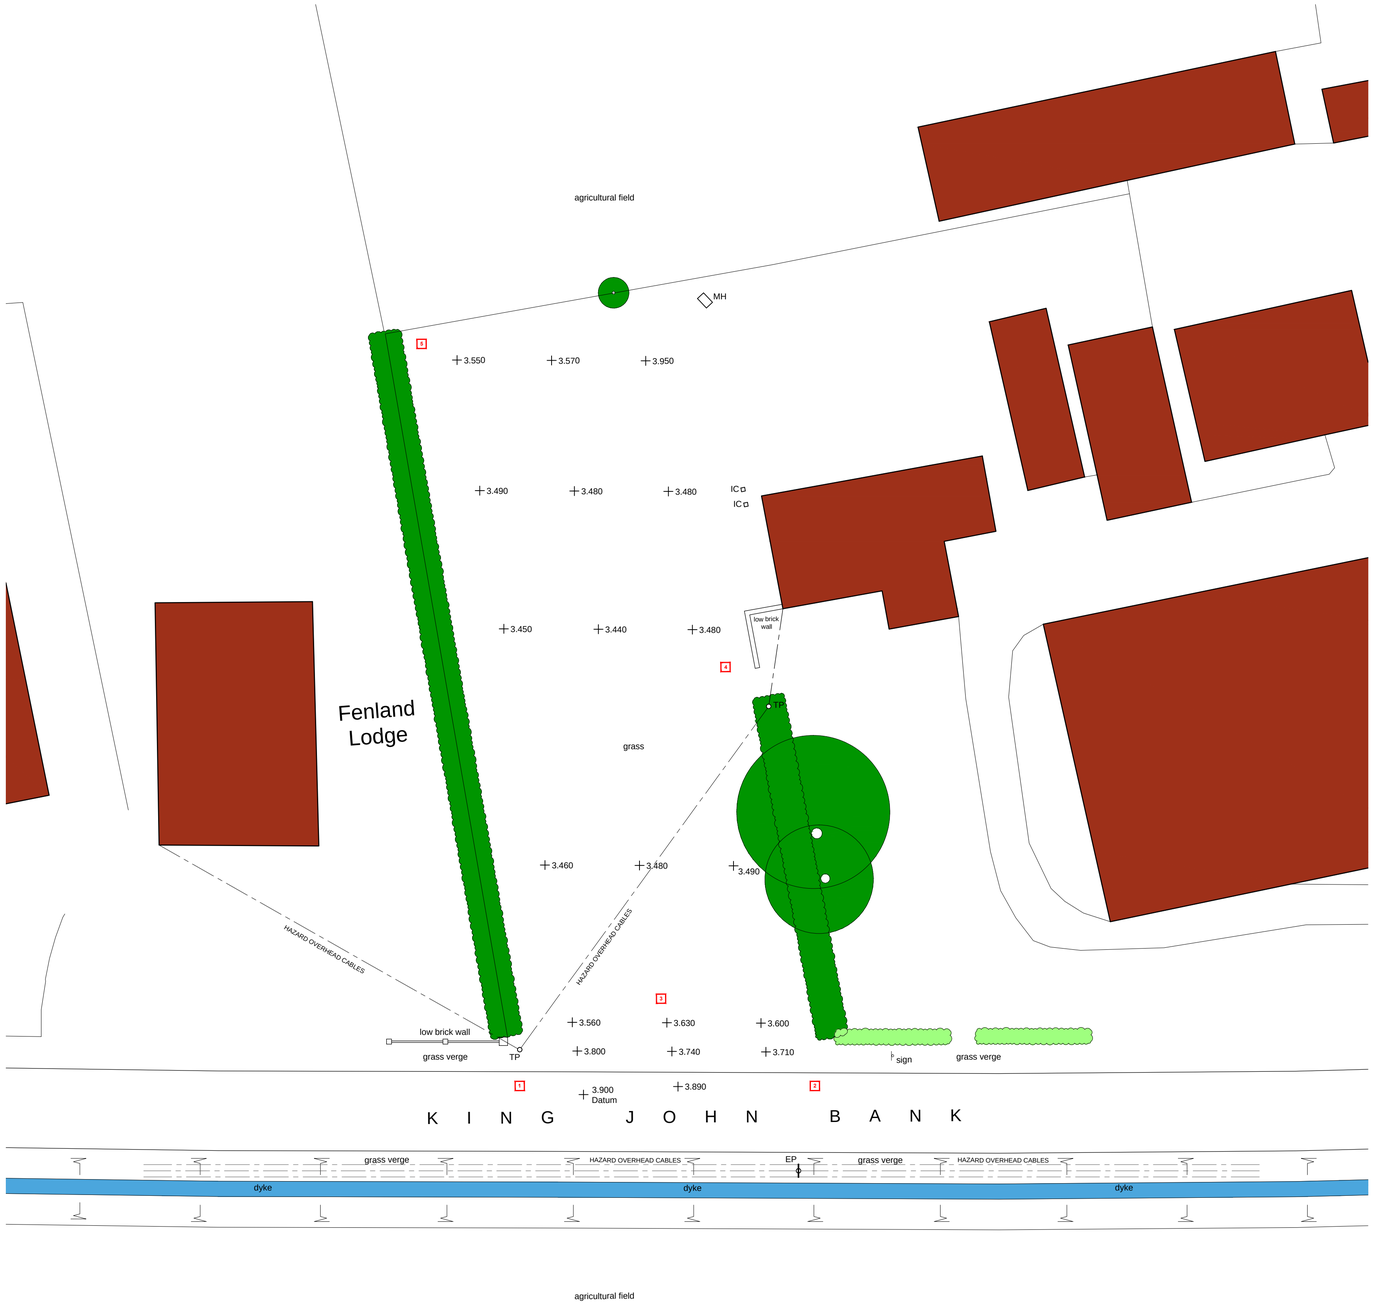


Site Plan

Scale: 1:200

0 2 4 6 8
metres


SITE PLAN KEY

Indicates un-surveyed OS buildings

Indicates surveyed trees and hedging

Indicates approximate position of un-surveyed trees and hedging

Indicates existing site levels
3.570

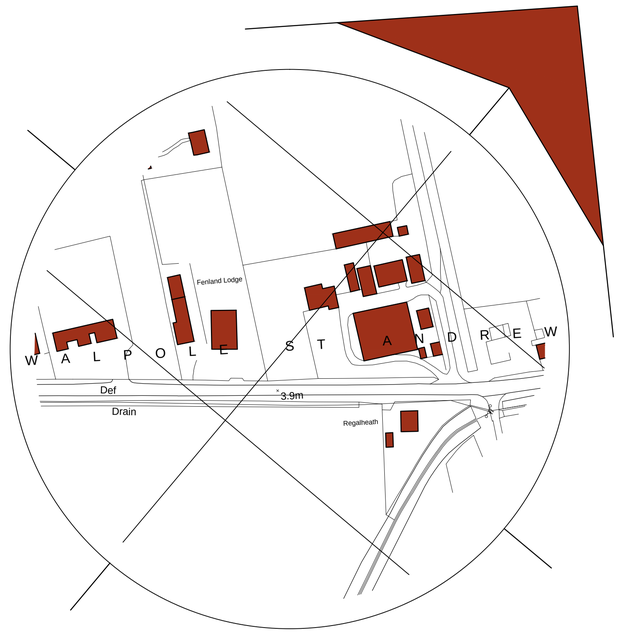

Location Plan

Scale: 1:1250

0 10 20 30 40
metres

General Notes

1. This drawing shall not be scaled, figured dimensions only to be used.
2. All dimensions are shown in 'mm' unless otherwise stated.
3. The contractor, sub-contractors and suppliers must verify all dimensions on site prior to the commencement of any work.
4. This drawing is to be read in conjunction with all relevant engineers and specialist sub-contractors drawings and specifications.
5. Any discrepancies are to be brought to the designers attention.

1



2



3



4



5



SWANN EDWARDS
ARCHITECTURE
Swann Edwards Architecture Limited, Fen Road, Guyhirn, Wisbech, Cambs. PE13 4AA
t 01945 450694 e info@swannedwards.co.uk w www.swannedwards.co.uk

Job Title
Proposed Dwelling
Land Adjacent Fenland Lodge
King John Bank
For: Mr and Mrs Moore

Drawing Title
Survey Drawing

Date: April 2018
Scale: As Shown
Sheet Size: A1
Job No.: SE-984
Drawn by: JRB
Dwg No.: 01
Revision:

Swann Edwards Architecture Limited ©