


Indicative Site Plan

Scale: 1:200

0 2 4 6 8
metres

SITE PLAN KEY

- Indicates un-surveyed OS buildings
- Indicates proposed building
- Indicates surveyed trees and hedging
- Indicates approximate position of un-surveyed trees and hedging
- 3.490 — Indicates existing site levels

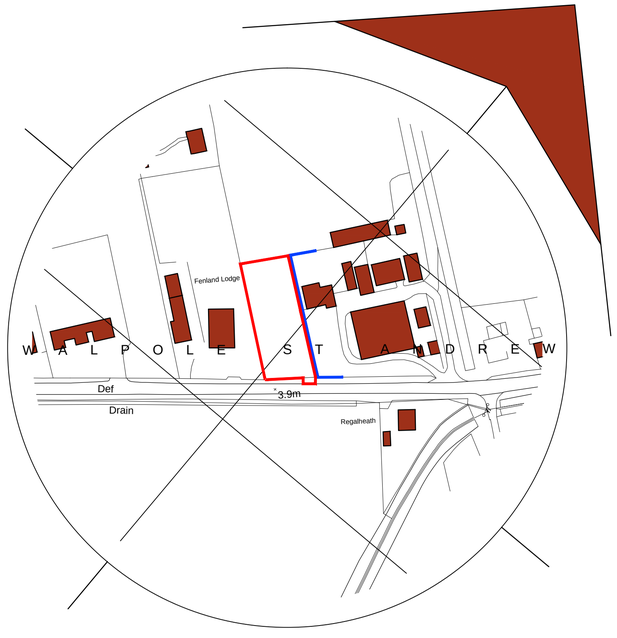

Location Plan

Scale: 1:1250

0 10 20 30 40
metres

General Notes

1. This drawing shall not be scaled, figured dimensions only to be used.
2. All dimensions are shown in 'mm' unless otherwise stated.
3. The contractor, sub-contractors and suppliers must verify all dimensions on site prior to the commencement of any work.
4. This drawing is to be read in conjunction with all relevant engineers and specialist sub-contractors drawings and specifications.
5. Any discrepancies are to be brought to the designers attention.

Status

FOR APPROVAL

SWANN EDWARDS
ARCHITECTURE
Swann Edwards Architecture Limited, Fen Road, Guyhirn, Wisbech, Cambs. PE13 4AA
t 01945 450694 e info@swannedwards.co.uk w www.swannedwards.co.uk

Job Title
Proposed Dwelling
Land Adjacent Fenland Lodge
King John Bank
For: Mr and Mrs Moore

Drawing Title
Outline Planning Drawing

Date	Scale
April 2018	As Shown
Job No. SE-984	Sheet Size A1
Dwg No. 10	Drawn by SH
	Revision

Swann Edwards Architecture Limited ©