1. This drawing is Copyright of Matthew Gosling Architectural Design and should only be copied or reproduced with the Authors consent.
2. This drawing has been produced for Planning and Building Regulation purposes only.
3. It is the responsibility of the recipient of this drawing to ensure it has been printed at the correct scale using the scale reference bar below.
4. Do not use this drawing for Assessment of quantities or measurement.
5. Contractors and their sub-contractors are to check and verify all measurements and levels on site prior to manufacture and commencement of works.
6. Only use figured dimensions.
7. Any discrepancies to be brought to the Designers immediate attention.

0 — 50mm

SCALE REFERENCE – 50mm LINE

TREES

T2 - Maple, height 8-9m, spread - 7.5m radius, girth - 460mm dia.


T3 - Mountain Ash, height 10m, spread - 5m radius, girth - 445mm dia.

T4 - Mountain Ash, height 9m, spread - 4.2m radius, girth - 475mm dia.

Root Protection Area

Site levels to remain as existing.
New Floor level to be same level as existing floor level.

Drainage
Foul drains to remain as existing.
Surface water drains to discharge to new soakaways.

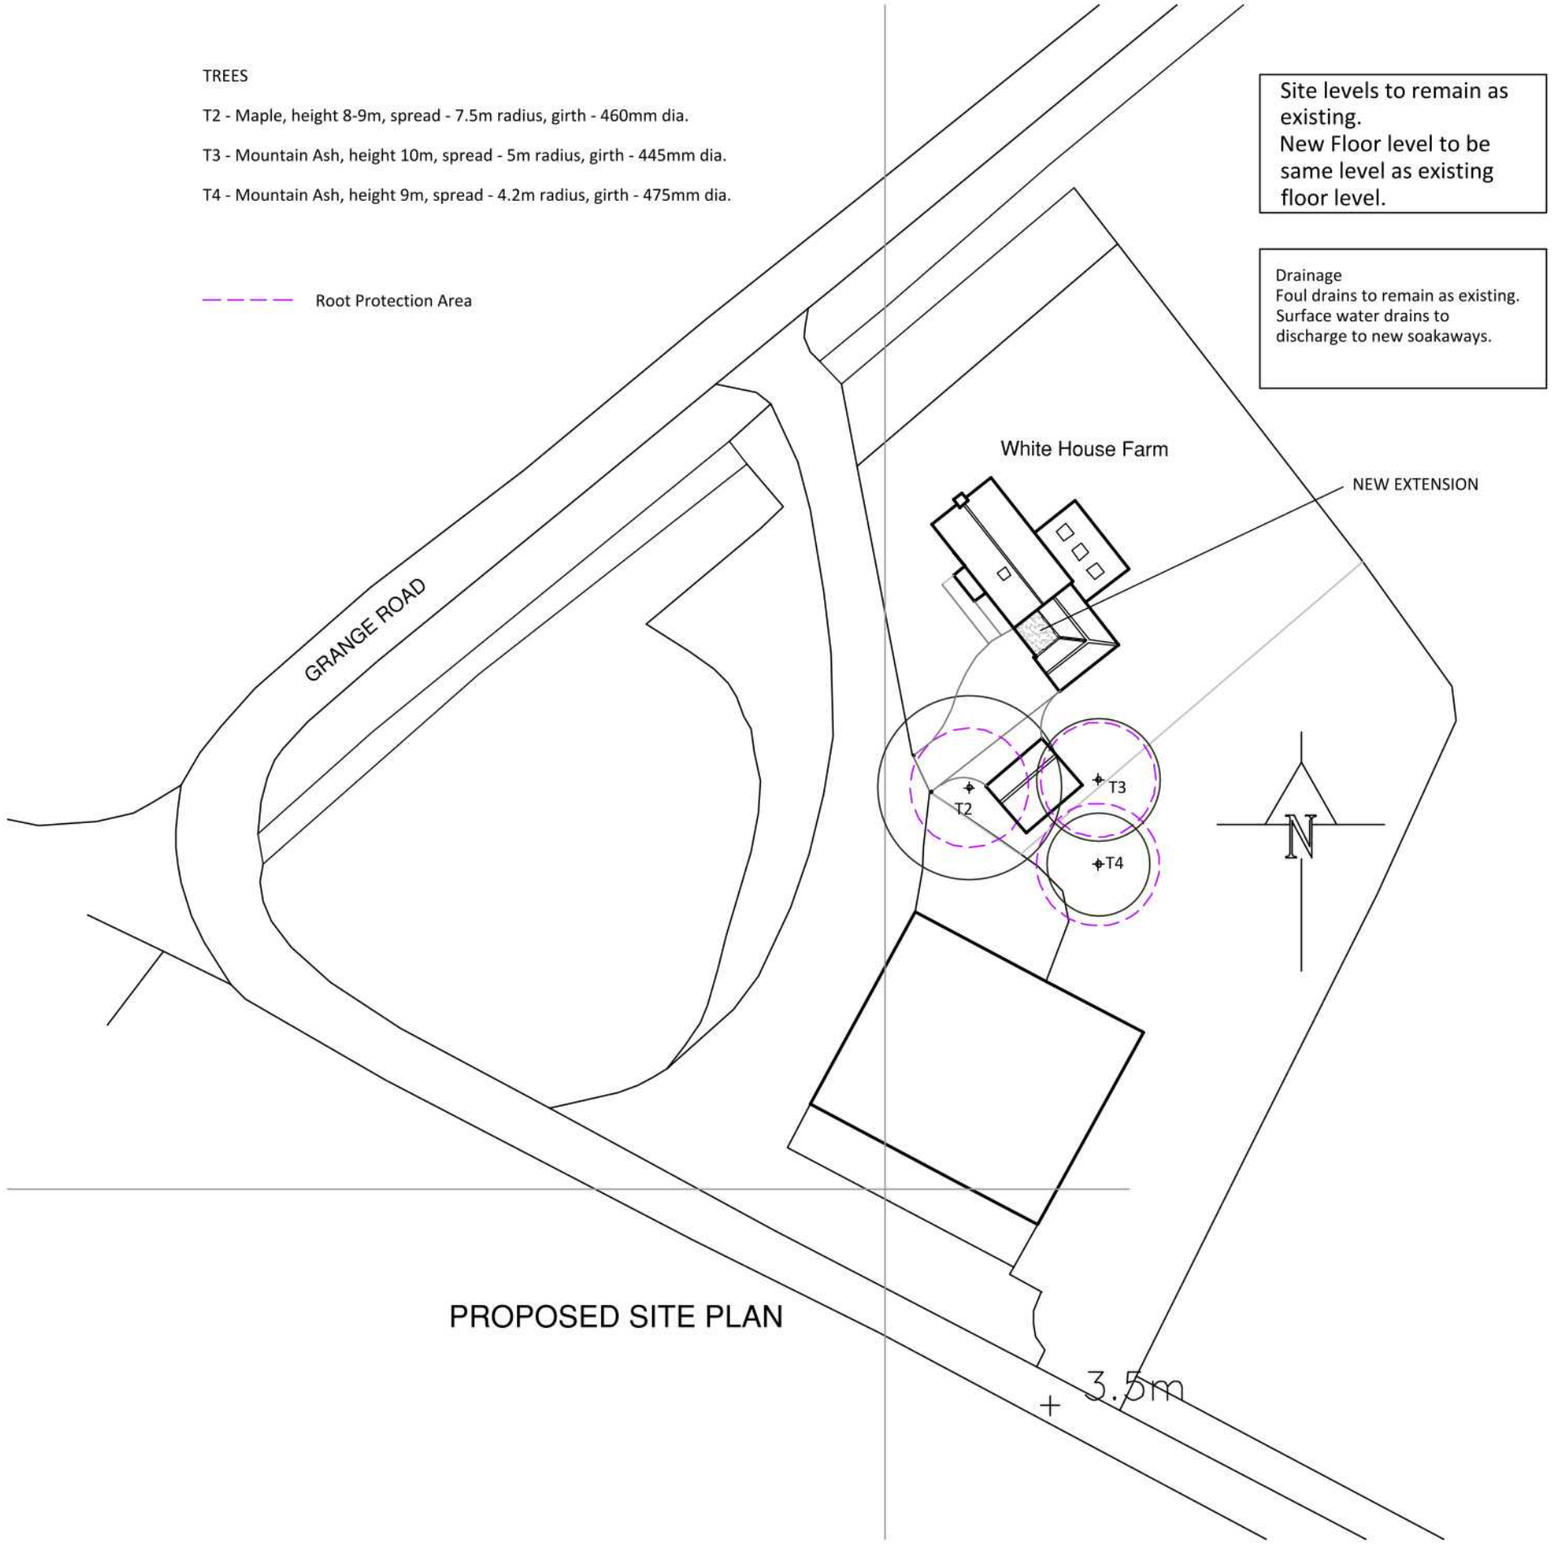

PROPOSED SITE PLAN

PRELIMINARY - SUBJECT TO LOCAL PLANNING AUTHORITY APPROVAL

REV	DESCRIPTION	DATE
A	Cartshed reference removed.	19.05.26

Room 103 (First Floor)
Chequer House
12 King Street
King's Lynn
Norfolk
PE30 1ES
Tel: 07710510620
Email: mattgosling@aol.com

Project Title
PROPOSED EXTENSION
WHITE HOUSE FARM
GRANGE ROAD
TERRINGTON ST CLEMENT

Drawing Title
PROPOSED SITE PLAN

Scale	Date	Drawn
1:500	May 26	MG

Drawing No: 1129/26 - 02

Rev: A