
©Design Copyright reserved. Written consent must be obtained before copying or reproducing this drawing. Do not scale from this drawing, use dimensioned figures only. Contractors are responsible for taking and checking site dimensions. Any discrepancy must be reported to the architect immediately.




Existing Front Elevation




Existing Rear Elevation

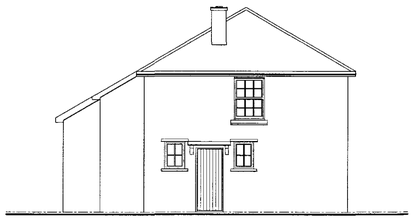

Existing Side Elevation

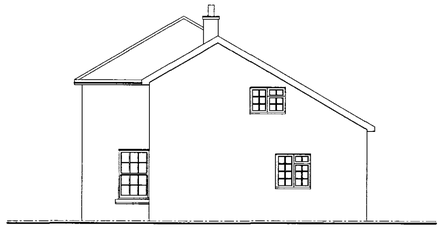

Existing Side Elevation

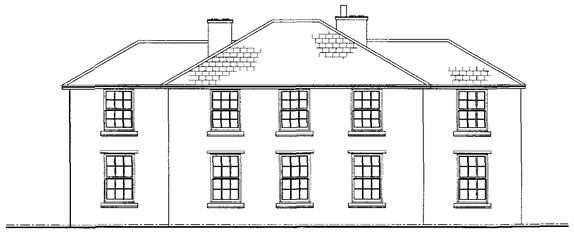


Proposed Front Elevation




Proposed Rear Elevation




Proposed Side Elevation

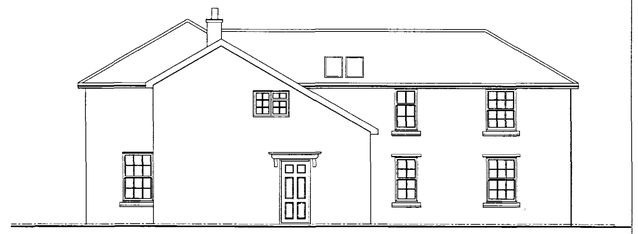


Proposed Side Elevation

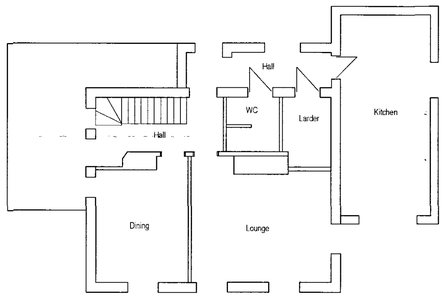


Existing Ground Floor

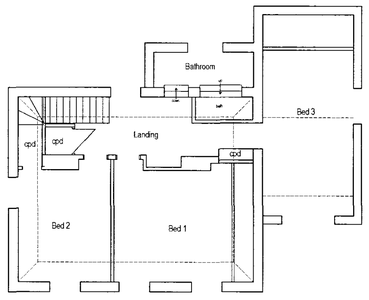

Existing First Floor

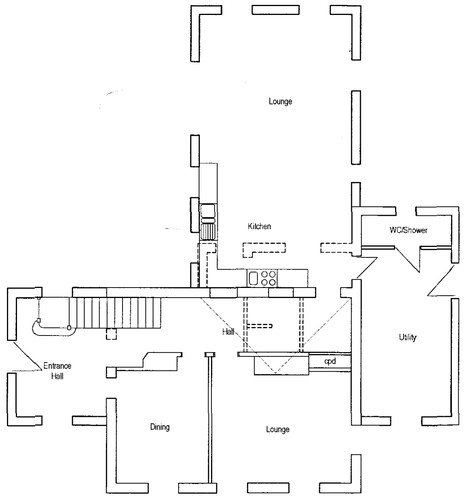

Proposed Ground Floor

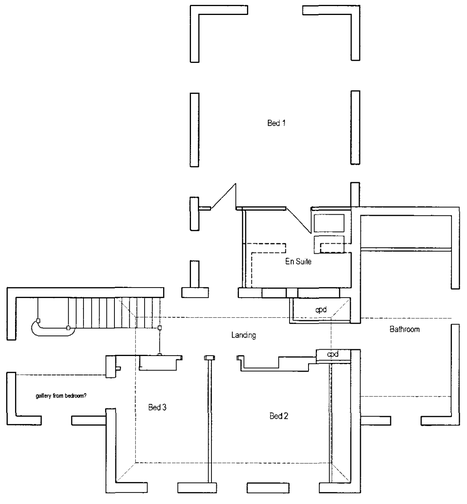

Proposed First Floor

SUPERSEDED

CB Design Group
Chartered Architects + Planning Consultants
NFU Buildings - Camelgate - Spalding - Lincolnshire PE12 6ET
Telephone 01-775 722241 Fax 01-775 769986
Email enquiries@cblnewhomes.co.uk
Members of The Royal Institute of British Architects
Members of Chartered Institute of Architectural Technologists

Client: Mr & Mrs K. Hargreaves

Scale: 1:100

Project: Proposed Alterations, Side & Rear Extensions, Fenberry Farm, Peters Point, Sutton Bridge, Lincs

Date: Feb 2007

Drawn by: LPR

Drawing No.: 100

Title: Sketch Scheme

Revision:

A1