
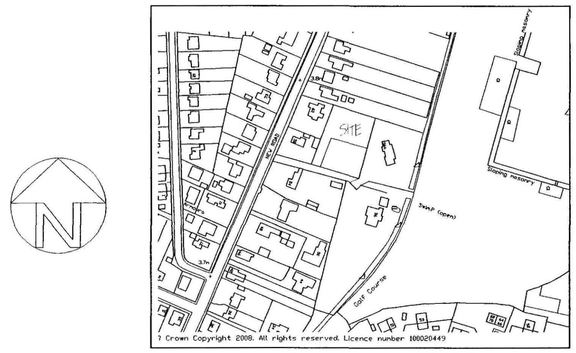


LOCATION PLAN

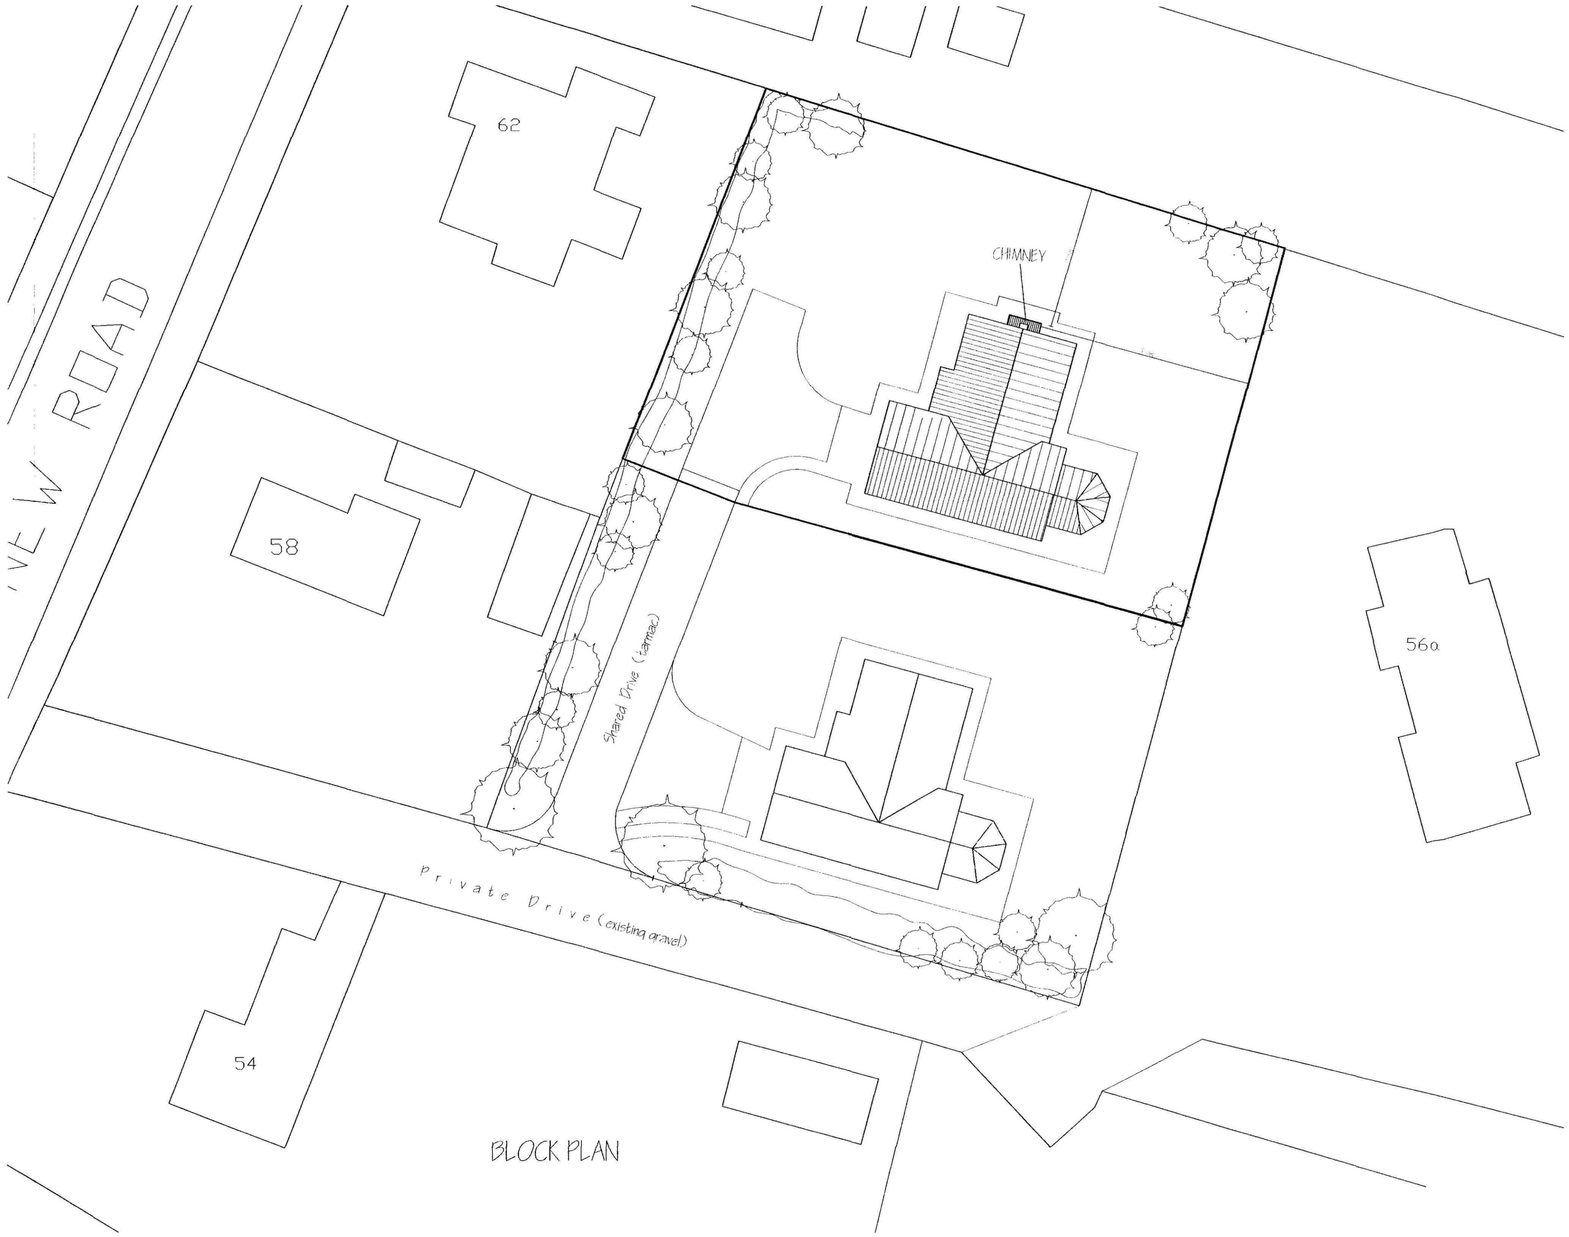

BLOCK PLAN

Planning & Development
Received
Ref: 0478-10

ref:	revision	date

G. R. MERCHANT LTD.
I.ENG AMICE FIWO

ARCHITECTURAL, STRUCTURAL AND LAND DRAINAGE CONSULTANTS

4 Wrights Mews
12A Park Road, Holbeach,
Spalding, Lincs. PE12 7EE
Tel: 01406 490800
Fax: 01406 425744
E-Mail: gr.merchant@btconnect.com

Project
PROPOSED BUNGALOWS WITH GARAGES
REAR OF 58 NEW ROAD
SUTTON BRIDGE
SPALDING LINCS

Client
MR R WARD


Drawing
PLOT 2
BLOCK AND LOCATION PLANS

Job Ref.	Drawing No.
1789/08	20
Date: JUNE '10	Drawn: GRM


Scales
1/2500 & 1/200

DO NOT SCALE FROM THIS DRAWING


This drawing is copyright and may not be altered, traced, photographed or used for any other purpose other than that for which it is issued. The General Contractor is to check all dimensions on site and report any discrepancies to the Architect. All details shown on this drawing including foundations are based upon typical site conditions related to the area. No responsibility can be accepted for abnormal conditions which may be discovered during construction unless reported to the Architect so that design amendments may be considered. Site soil surveys are recommended in respect of foundations to establish specific site conditions before foundation work is undertaken. This drawing is limited in the amount of information contained and does not purport to contain a full specification of the works. It is solely for the purpose of obtaining Planning / Building Regulation approval. This drawing must not be used as a contract document alone. The works will not be tendered or inspected on site by G.R. Merchant or any representative thereof. It is the client or their appointed agents responsibility to appoint a competent Contractor to undertake the works shown on this drawing and specification. All materials to be new unless otherwise stated and all components and materials etc. to be used fitted and installed etc. in strict accordance with manufacturers instruction and relevant code of practice. Materials shall conform to appropriate British standard specification or BBA certificate or European code equivalent. The Employer / Client shall ensure that the selected contractor is conversant with and adopts all measures necessary to achieve compliance with Health and Safety legislation for finishing sites and Work places. The Employer / Client is advised that should the works need to comply with the Construction Design and Management Regulations an appropriate Planning Supervisor will be required. The works shall comprise of all that is shown on the drawing and details. Work that may not specifically be shown but may be reasonably inferred as necessary to carry out the works shall be deemed to be included. It is the plot / land owners responsibility to be aware of the

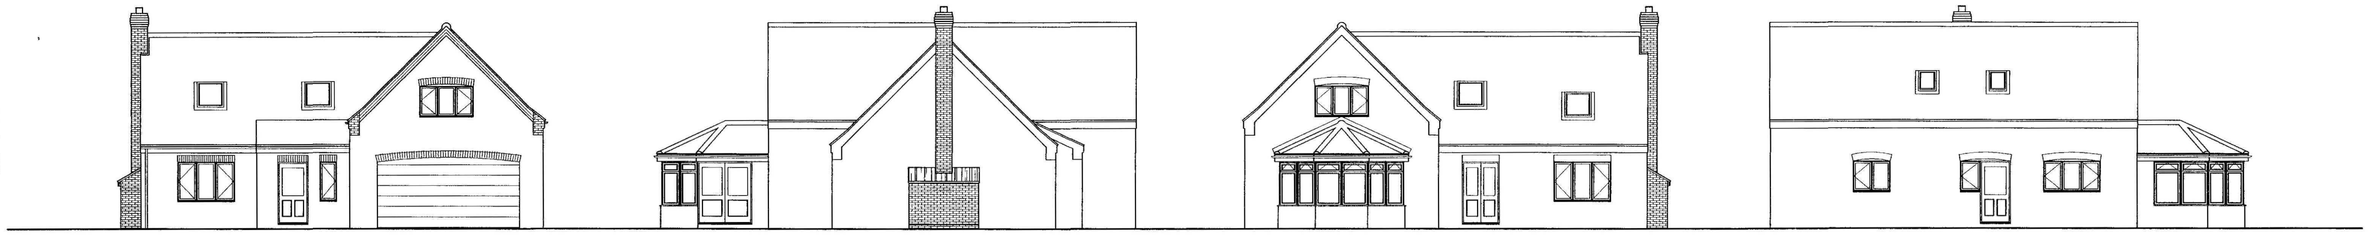

FRONT SIDE REAR SIDE

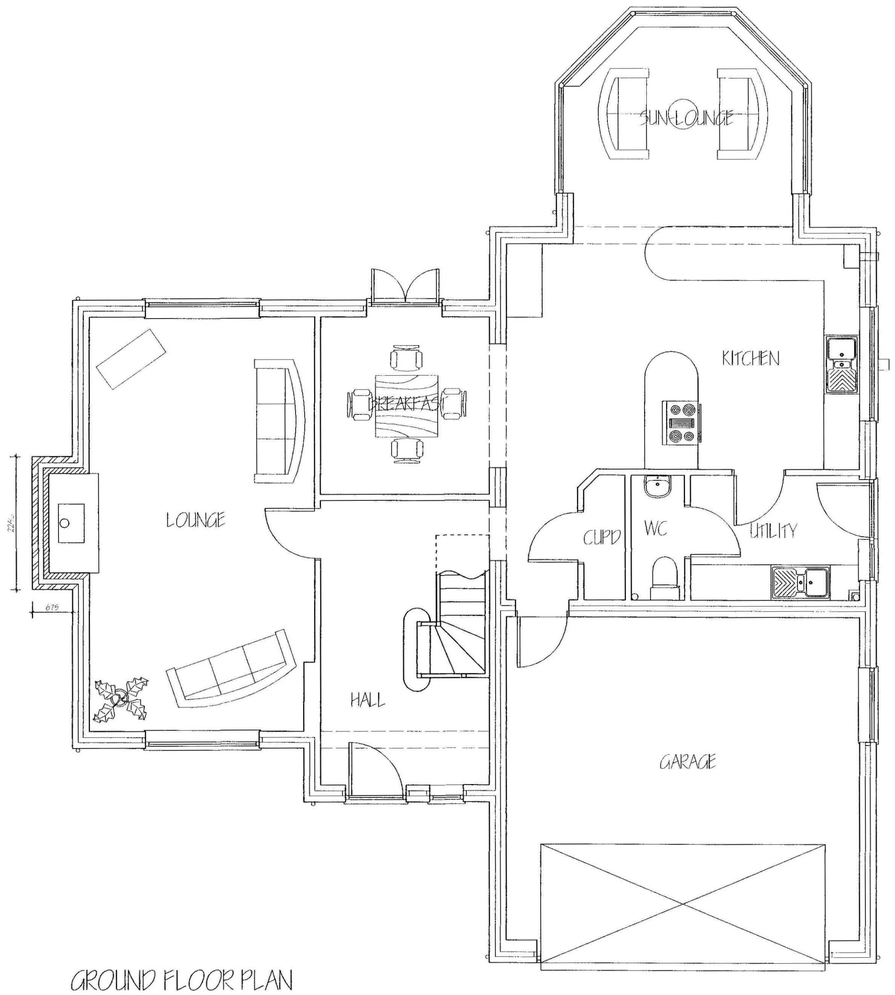

GROUND FLOOR PLAN

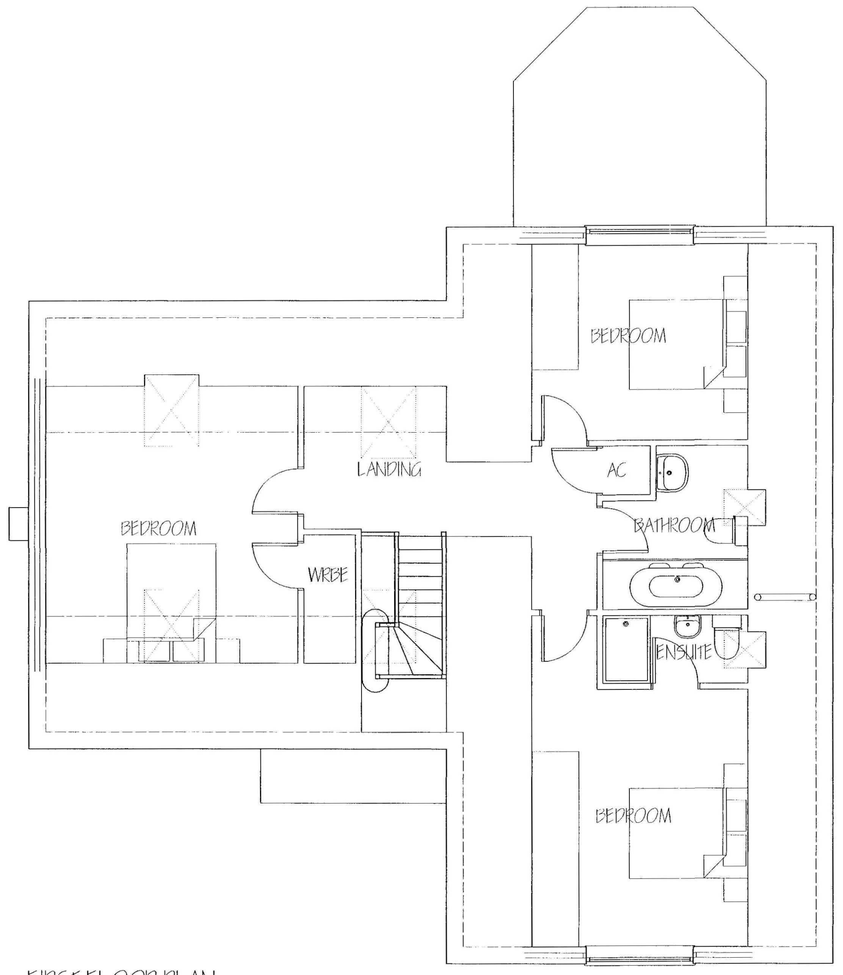

FIRST FLOOR PLAN

ref	revision	date

G. R. MERCHANT I.ENG AMICE FIWO

ARCHITECTURAL, STRUCTURAL AND LAND DRAINAGE CONSULTANTS

Unit 4, Wrights Mews
12A Park Road, Holbeach,
Spalding, Lincs. PE12 7EE
Tel: 01406 490800
Fax: 01406 425744
E-Mail: G. R. Merchant @ Merchant. F9. Co. UK

Project
PROPOSED BUNGALOWS WITH GARAGE
REAR OF 583 NEW ROAD
SUTTON BRIDGE
SPALDING LINCS

Client
MR R WARD

Drawing
PLOT 2
CHIMNEY ADDED

Job Ref.	Drawing No.
1789/08	20
Date: JUNE 10	Drawn: SLH

Scales
1:50 1:100

DO NOT SCALE FROM THIS DRAWING

This drawing is copyright and may not be stored, traced, photographed or used for any other purpose other than that for which it was prepared. Consultant Contractor is to inform Client/Employer in writing before work starts on site of any discrepancies as to the duties and responsibilities of the Contractor. Foundations are based upon typical site conditions encountered in the area. No responsibility can be accepted for abnormal conditions which may be discovered during construction unless reported to the Architect so that design amendments may be considered. Site soil surveys are recommended as regard of trenchfillers to establish specific site conditions before foundations work is undertaken. This drawing is included in the amount of information contained and does not purport to contain a full specification of the works. It is solely for the purpose of obtaining Planning / Building Regulation approval. This drawing must not be used as a contract document alone. The works will not be supervised or inspected on site by G.R.Merchant or any representative thereof. It is the client or their appointed agents responsibility to control workmanship, substitution of materials, adherance to specification, variations to contract etc.

All materials to be new unless otherwise noted and all components, materials etc. to be used fitted and installed etc. as per manufacturers instructions, recommendation and relevant code of practice. Materials shall conform to appropriate British standard specification or BBA certificate or European code equivalence. The Employer / Client shall ensure that the selected contractor is conversant with and adopts all measures necessary to achieve compliance with Health and Safety Legislation for Building sites and Work places. The Employer / Client is advised that should the works need to comply with The Construction Design and Management Regulations an independent Planning Supervisor will be required. The works shall comprise of all that is shown on the drawing and details. Work that may not specifically shown but may be reasonably inferred as necessary to carry out the works shall be deemed to be included.

PLANNING DEPARTMENT
- 7 JAN
0478-10