

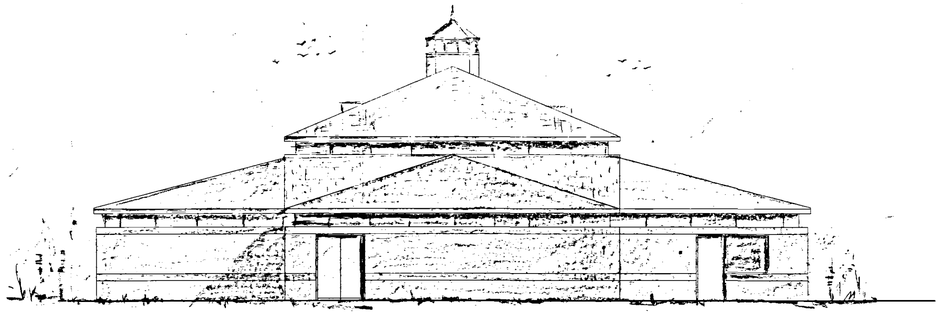



SOUTH ELEVATION

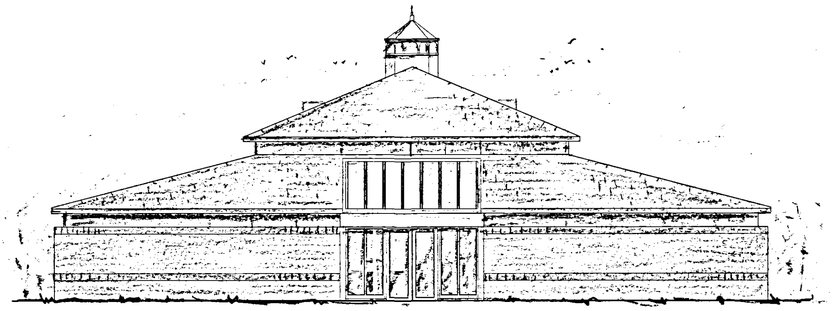


NORTH ELEVATION

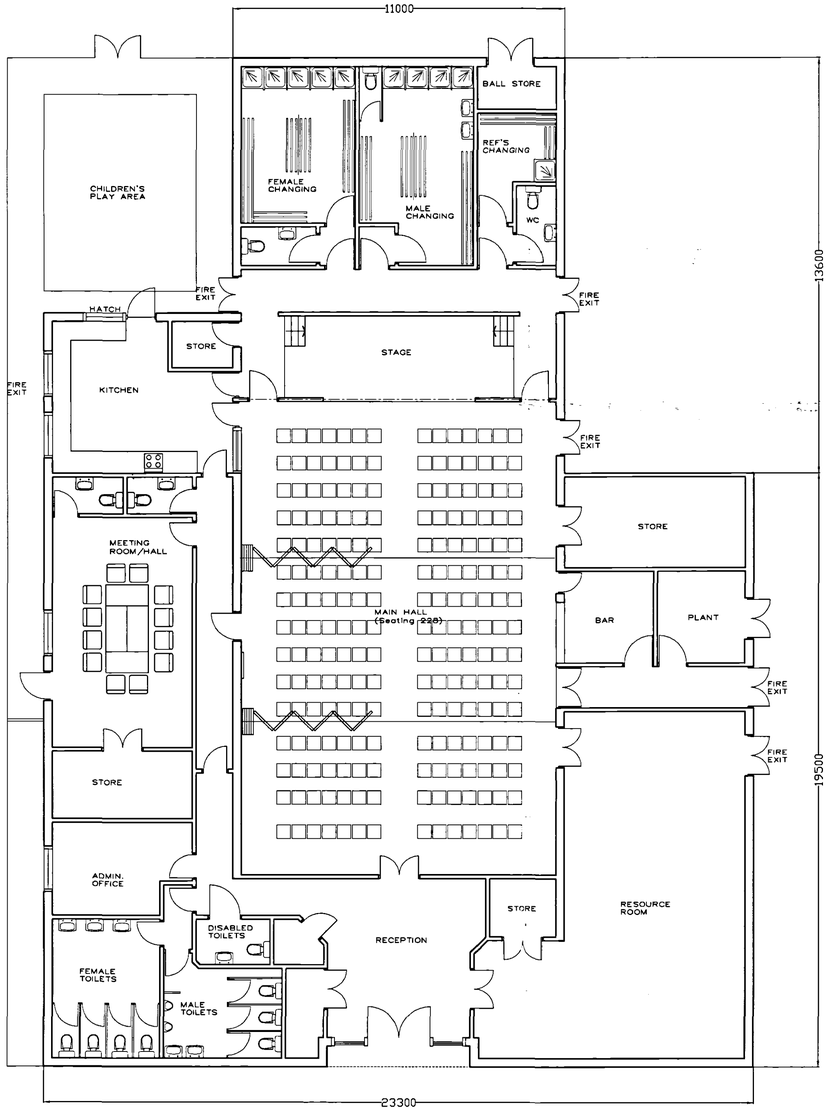

PROPOSED PLAN

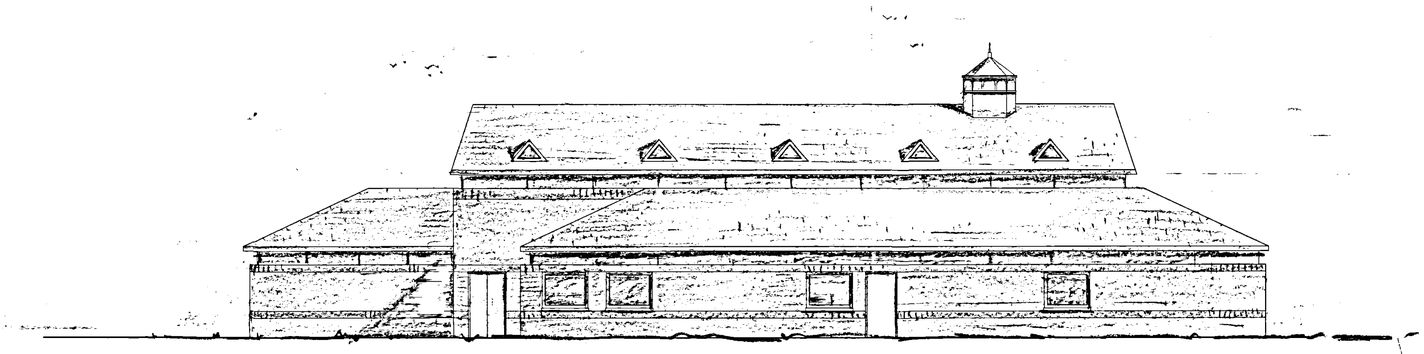

EAST ELEVATION

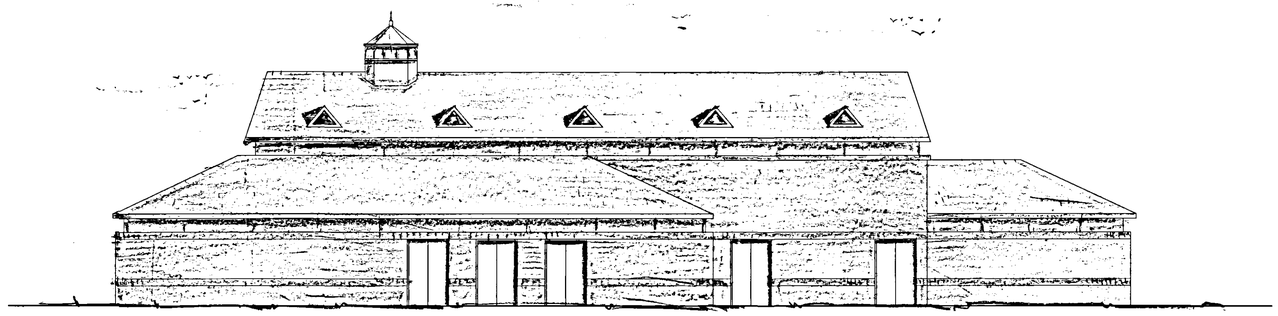

WEST ELEVATION

SOUTH HOLLAND DC
HOUSING & PLANNING
18 OCT 2001
Ref: 1137/01

NOTES
This drawing should not be scaled. It is the contractors and his sub-contractors responsibility to check all dimensions and information on site before starting work.
All work to be carried out in accordance with current building regulations.
This drawing to be read in conjunction with structural engineers drawings.
This drawing is copyright and must not be copied without consent.

REVISIONS

PETER STRUDWICK ARCHITECT
CHARTERED ARCHITECT
6 NELSON ROAD SHERINGHAM NR26 8BU
Tel: 01263 825550 Fax: 01263 825567 e-mail strud@poston.co.uk

DATE: Aug 2000
SCALE: 1:100
DRAWN BY: PMS

PROJECT
Sutton Bridge community centre
Plans and elevations as proposed

No. 088 -- 006

DETERMINED PLAN