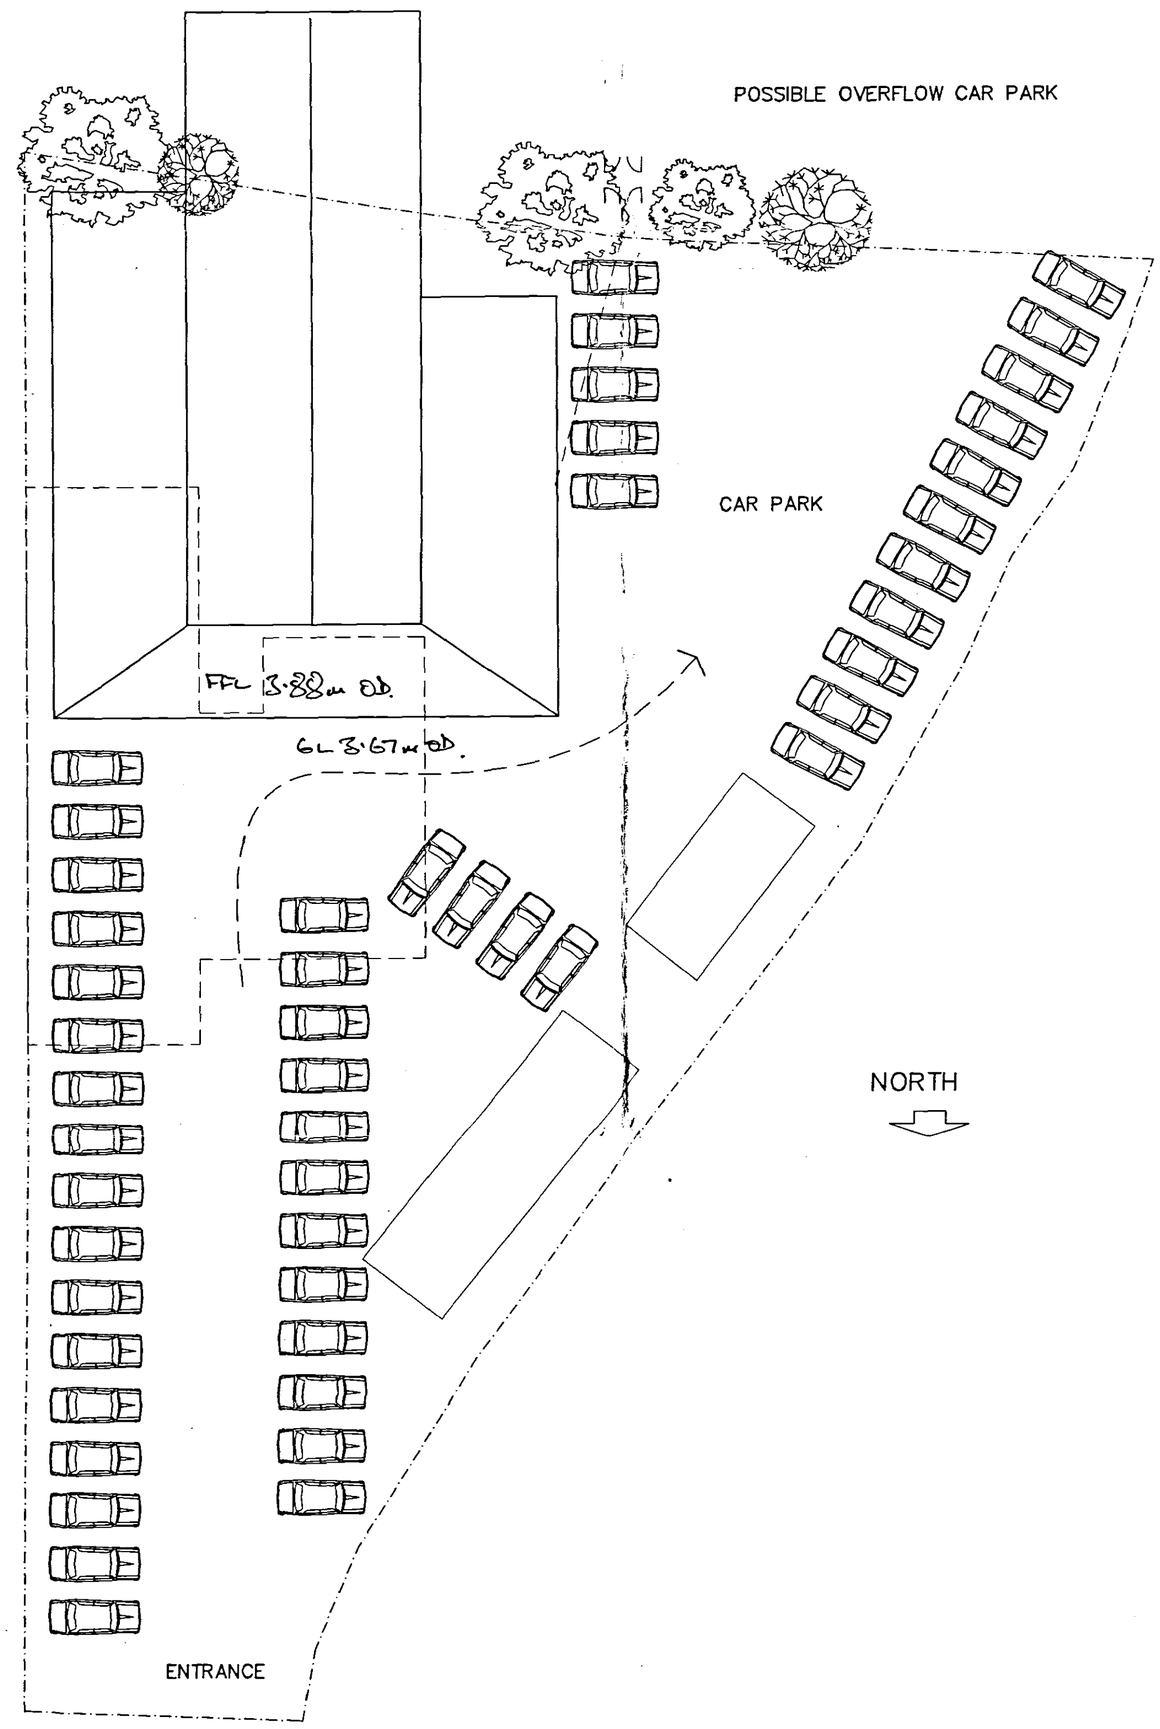


SITE PLAN

DETERMINED PLAN

REVISIONS	PETER STRUDWICK ARCHITECT CHARTERED ARCHITECT 6 NELSON ROAD SHERINGHAM NR26 8BU Tel: 01263 325550 Fax: 01263 825567 e-mail strud@paston.co.uk	DATE: Aug 2000 SCALE: 1:200 DRAWN BY: pms	PROJECT Sutton Bridge communitycentre Site Plan Levels shown SB5 No. 99-088-007

Double sided Planning App. 21.9.01