
SOUTH HOLLAND DC
HOUSING & PLANNING
24 SEP 2001
Ref: 1137/01

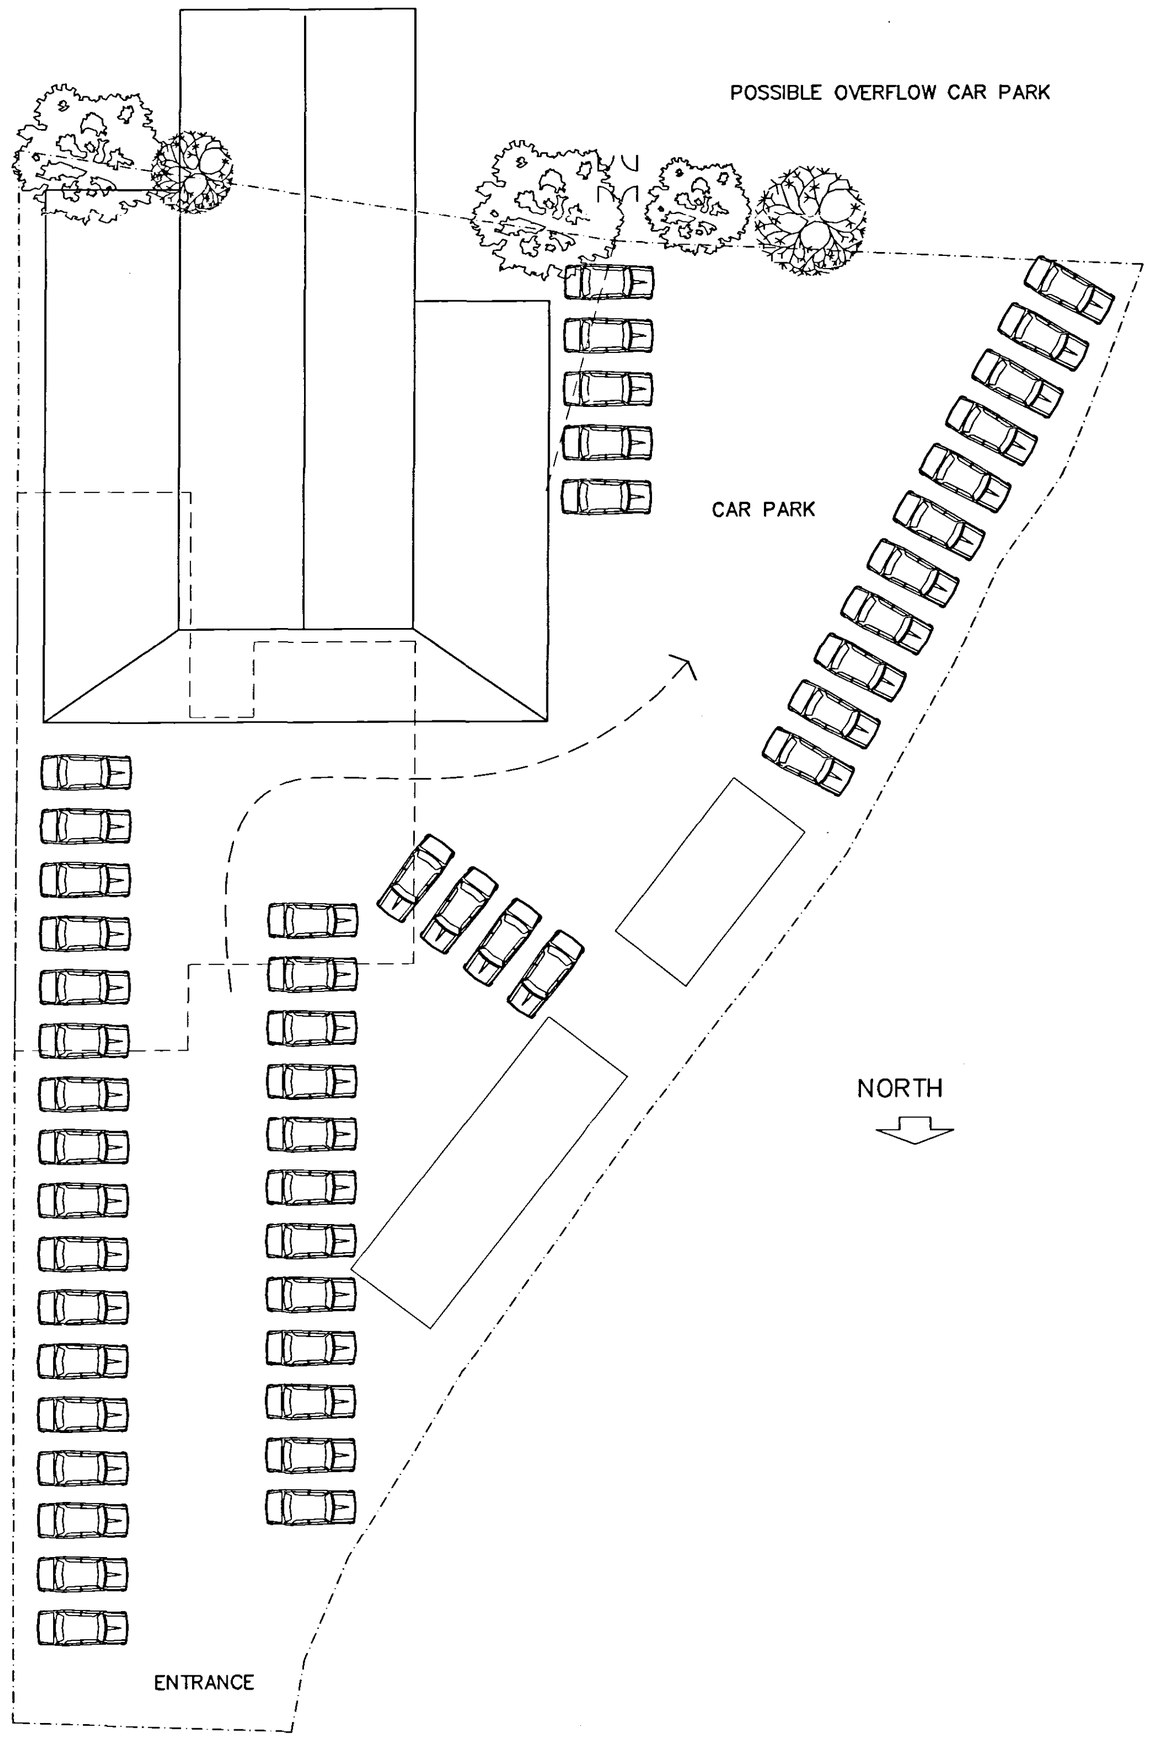

SITE PLAN

DETERMINED
PLAN

REVISIONS

PETER STRUDWICK ARCHITECT
CHARTERED ARCHITECT
6 NELSON ROAD SHERINGHAM NR26 8BU
Tel: 01263 825550 Fax: 01263 825567 e-mail strud@paston.co.uk

DATE: Aug 2000
SCALE: 1:200
DRAWN BY: pms

PROJECT
Sutton Bridge communitycentre
Site Plan

No. 99-088-007