


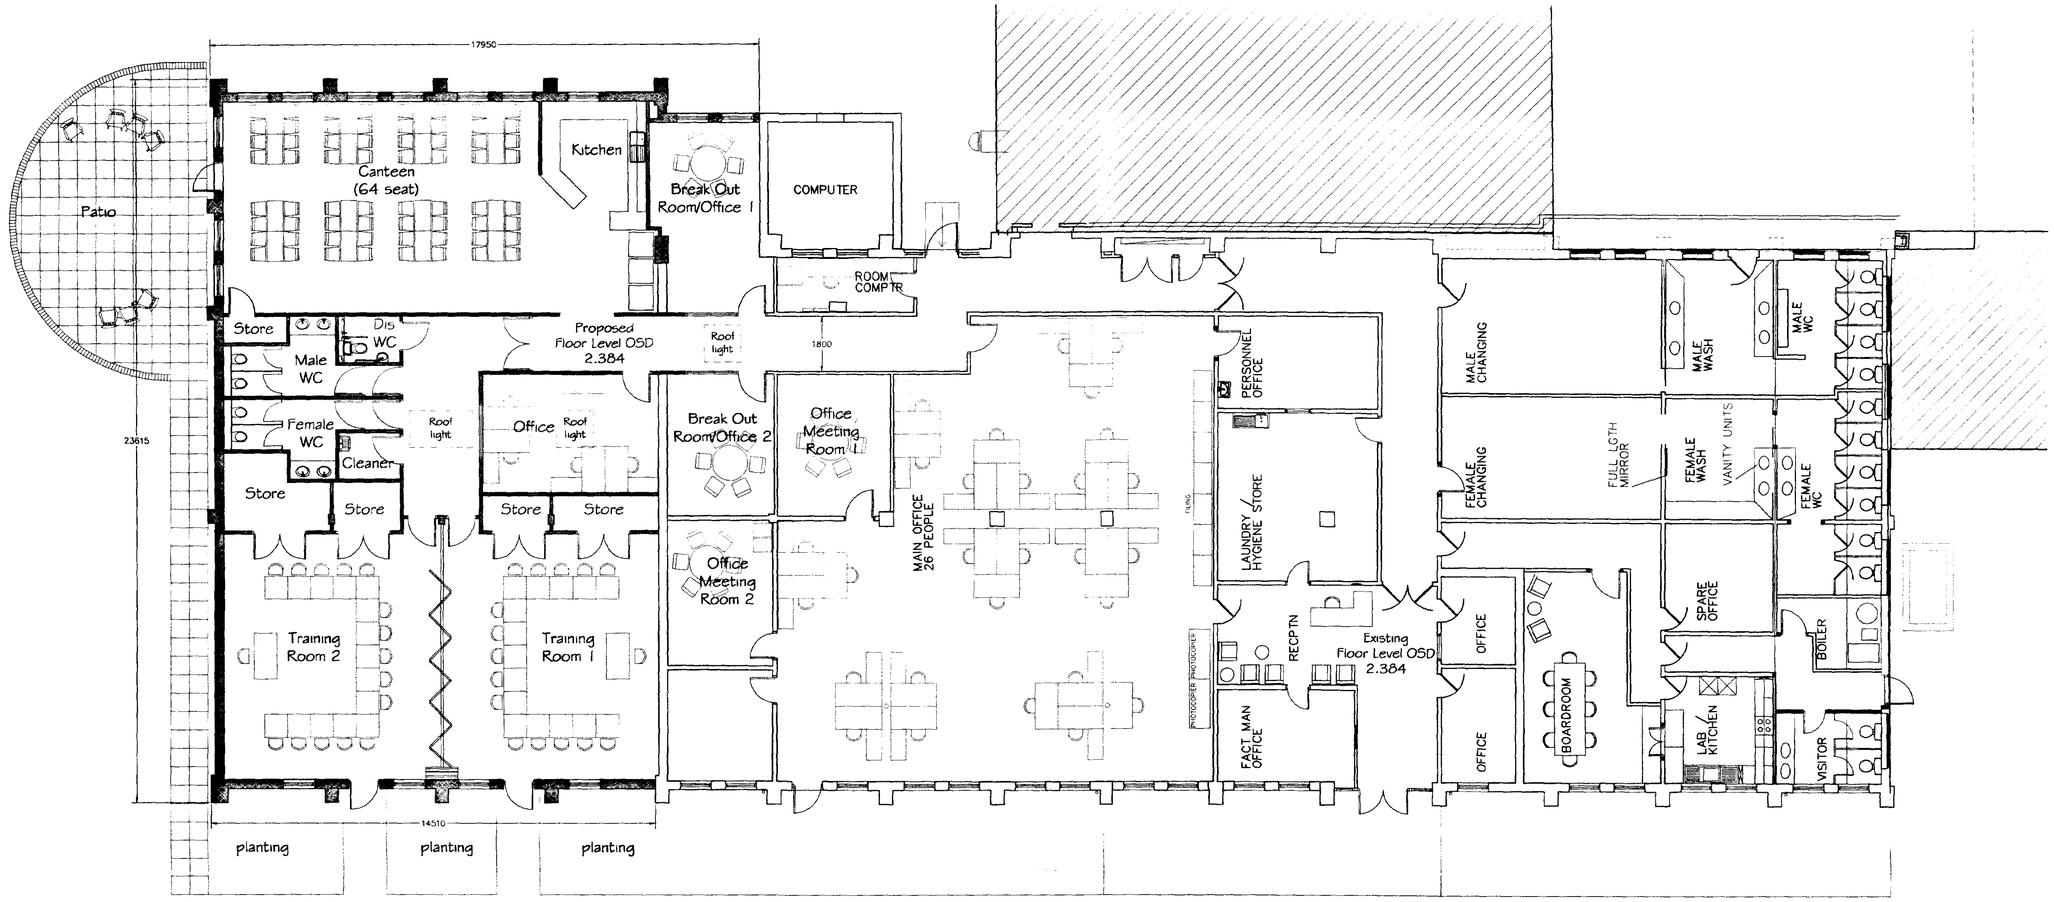


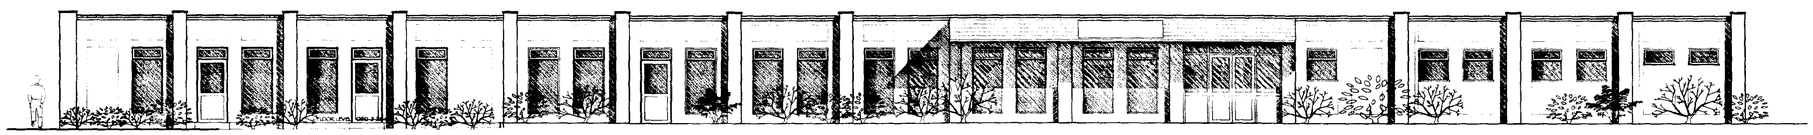


North Elevation

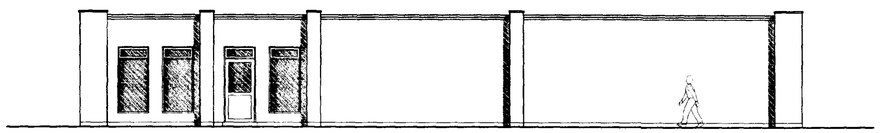

East Elevation

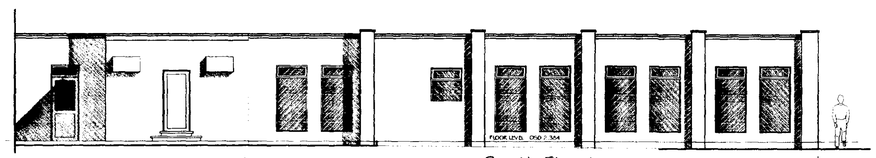

South Elevation

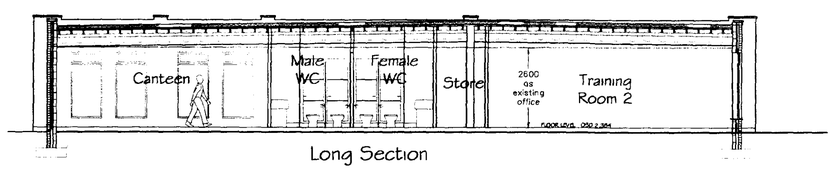

Long Section


ROOF
Built-up mineral felt flat roof

Walls
Brick work to match existing in colour.
(coursing may vary)

Windows and Doors
To match existing style.

Proposed Extension

Additional gross internal floor area 330m².

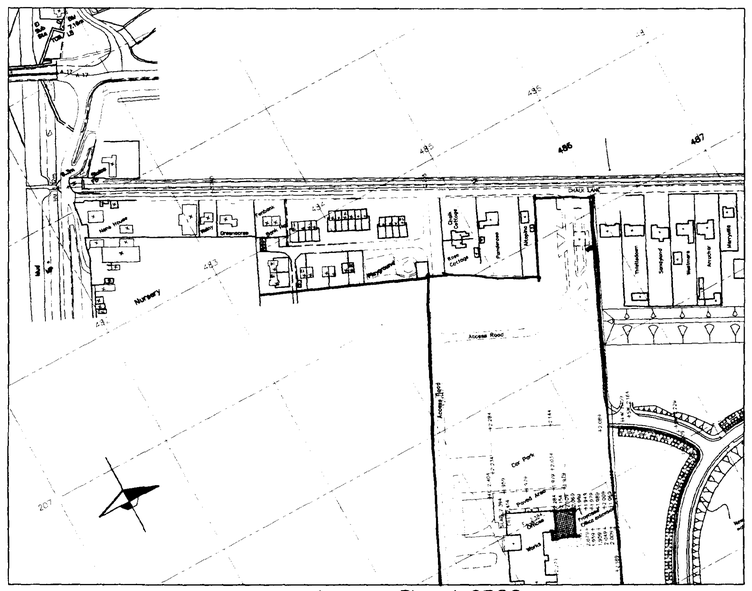

Location Plan 1:2500

SHDC
Planning & Development
25 APR 2003
Ref 0508/03

GEEST

Rev A 2003-04-23 Rev A - OSC Levels Added

Client Geest Sutton Bridge Ltd

Project Office Extension

DEVELOPMENT PLAN

Drawing General Proposals for Planning Submission

Scale 1:100 & 1:2500 @ A1

Date April 2003

HEPPENSTALLS

ARCHITECTURE SURVEYING PLANNING

135 Armitage Road, Milnsbridge

Huddersfield HD3 4JY

Tel 01484 658411 Fax 01484 647320

Email enquiries@heppenstalls.net

Dwg 3697-4 Rev A

©COPYRIGHT EXISTS ON THE DESIGNS AND INFORMATION SHOWN ON THIS DRAWING

DWG - 3697-4 Proposed Plan 3697-4 A1 Planning.dwg 23/04/2003 17:19:14 AWG HEPPENSTALLS PLOTTER 5129.pc3 A1 1:1